



FRONT OF BUNGALOW No 5

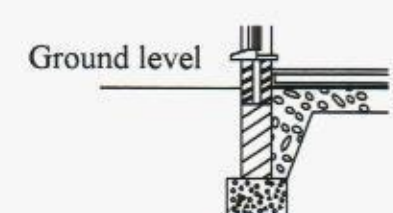


SECTION

Foundations to be as required by the BCO to suit local ground conditions


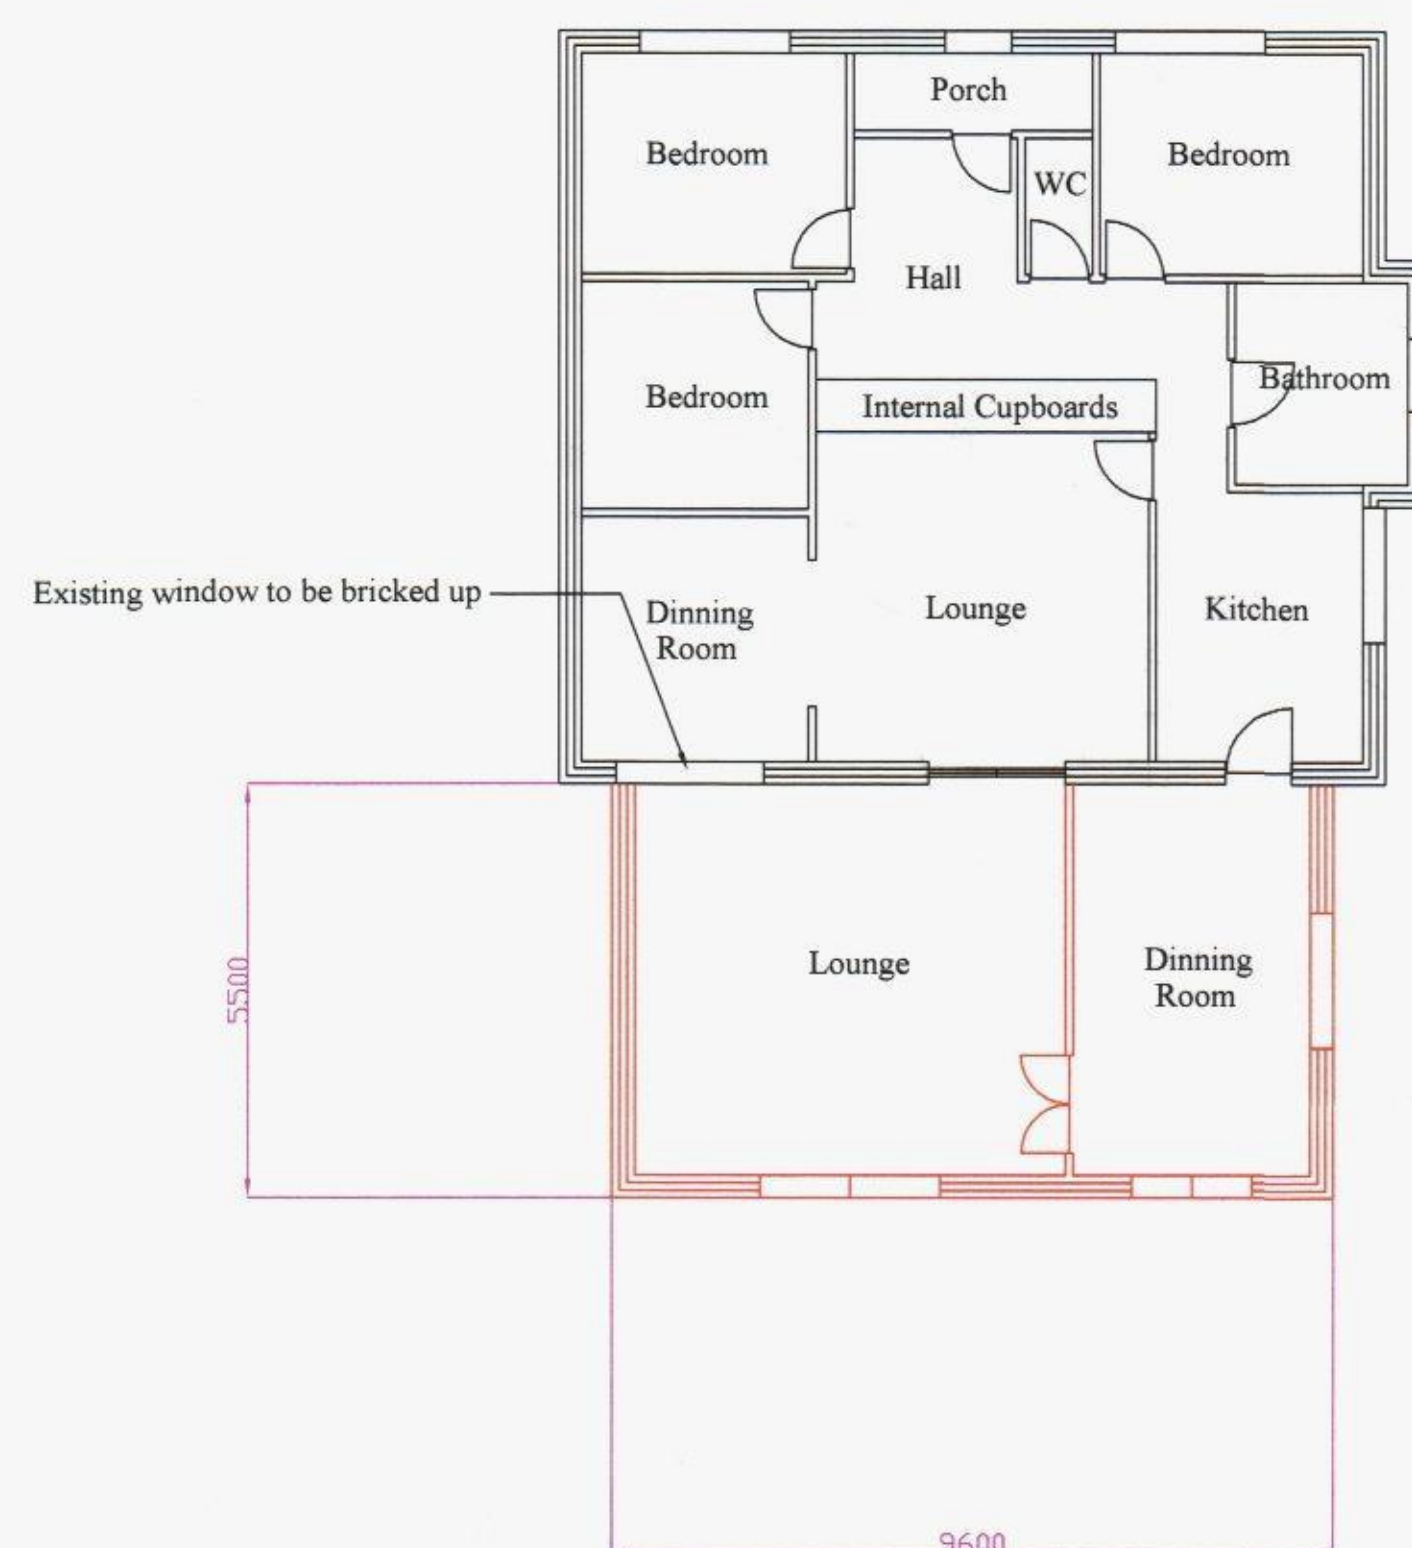


North

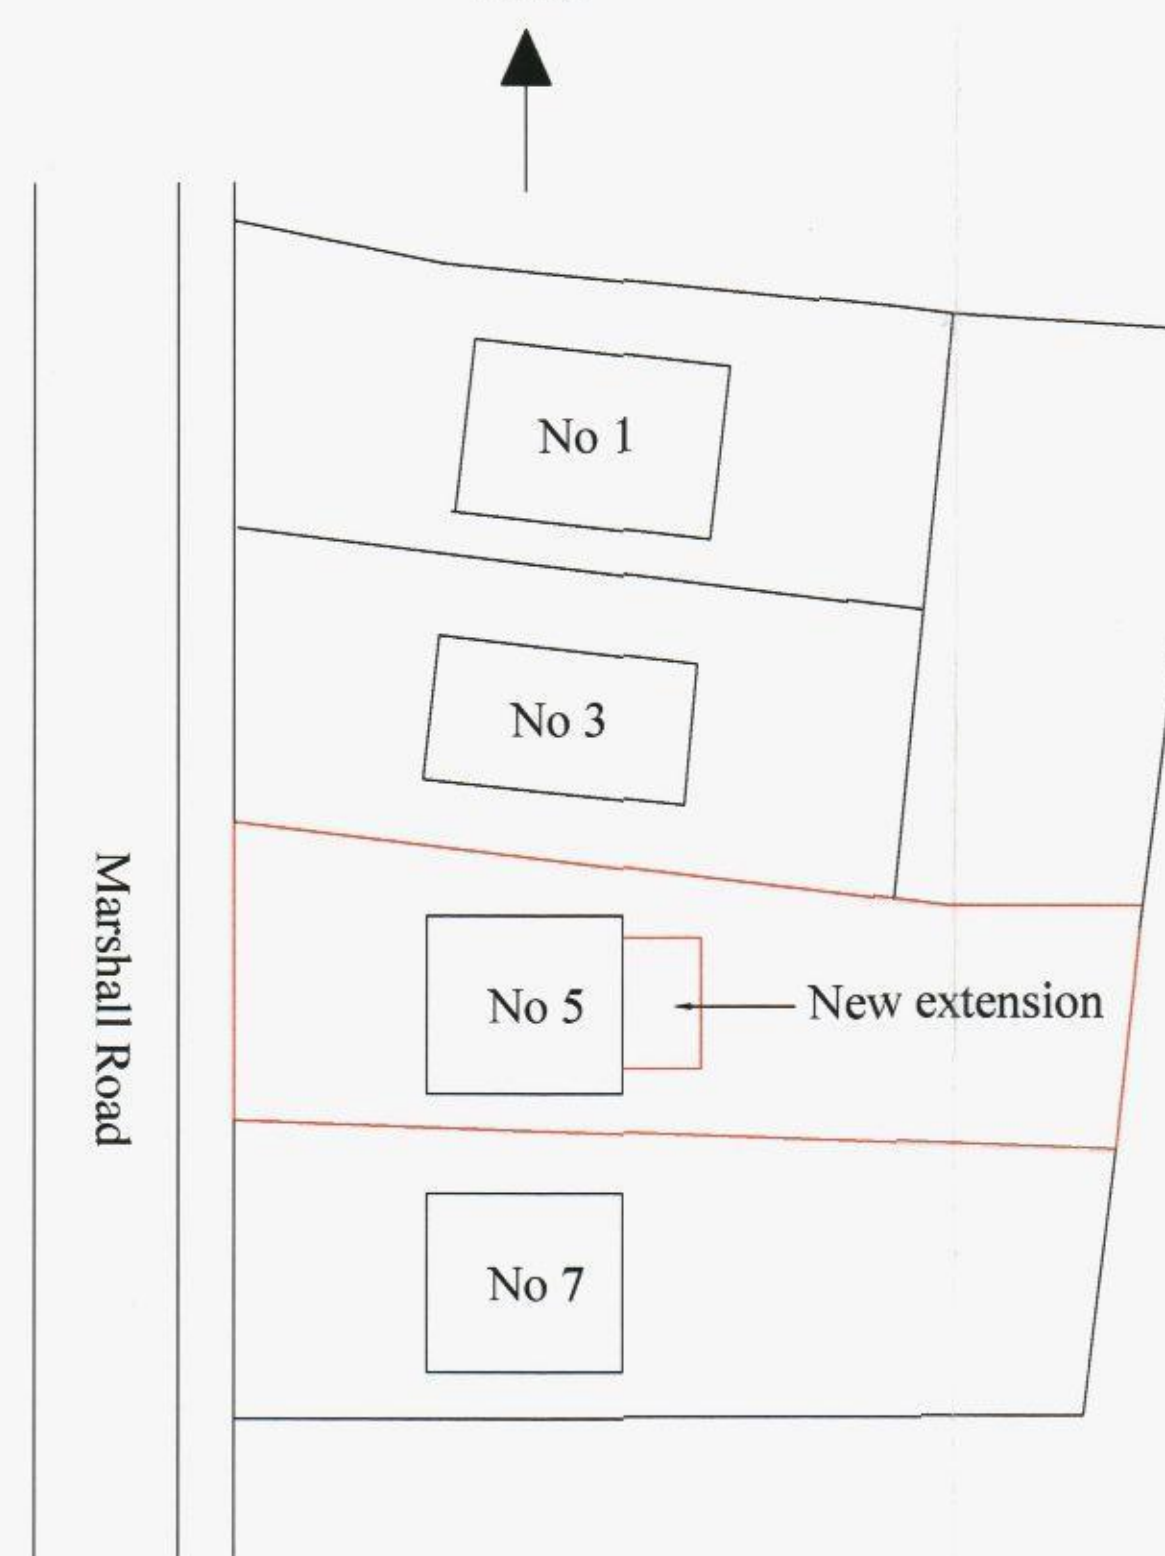

LOCATION PLAN

SECTION 'A' - 'A' SHOWING NEW EXTENSION

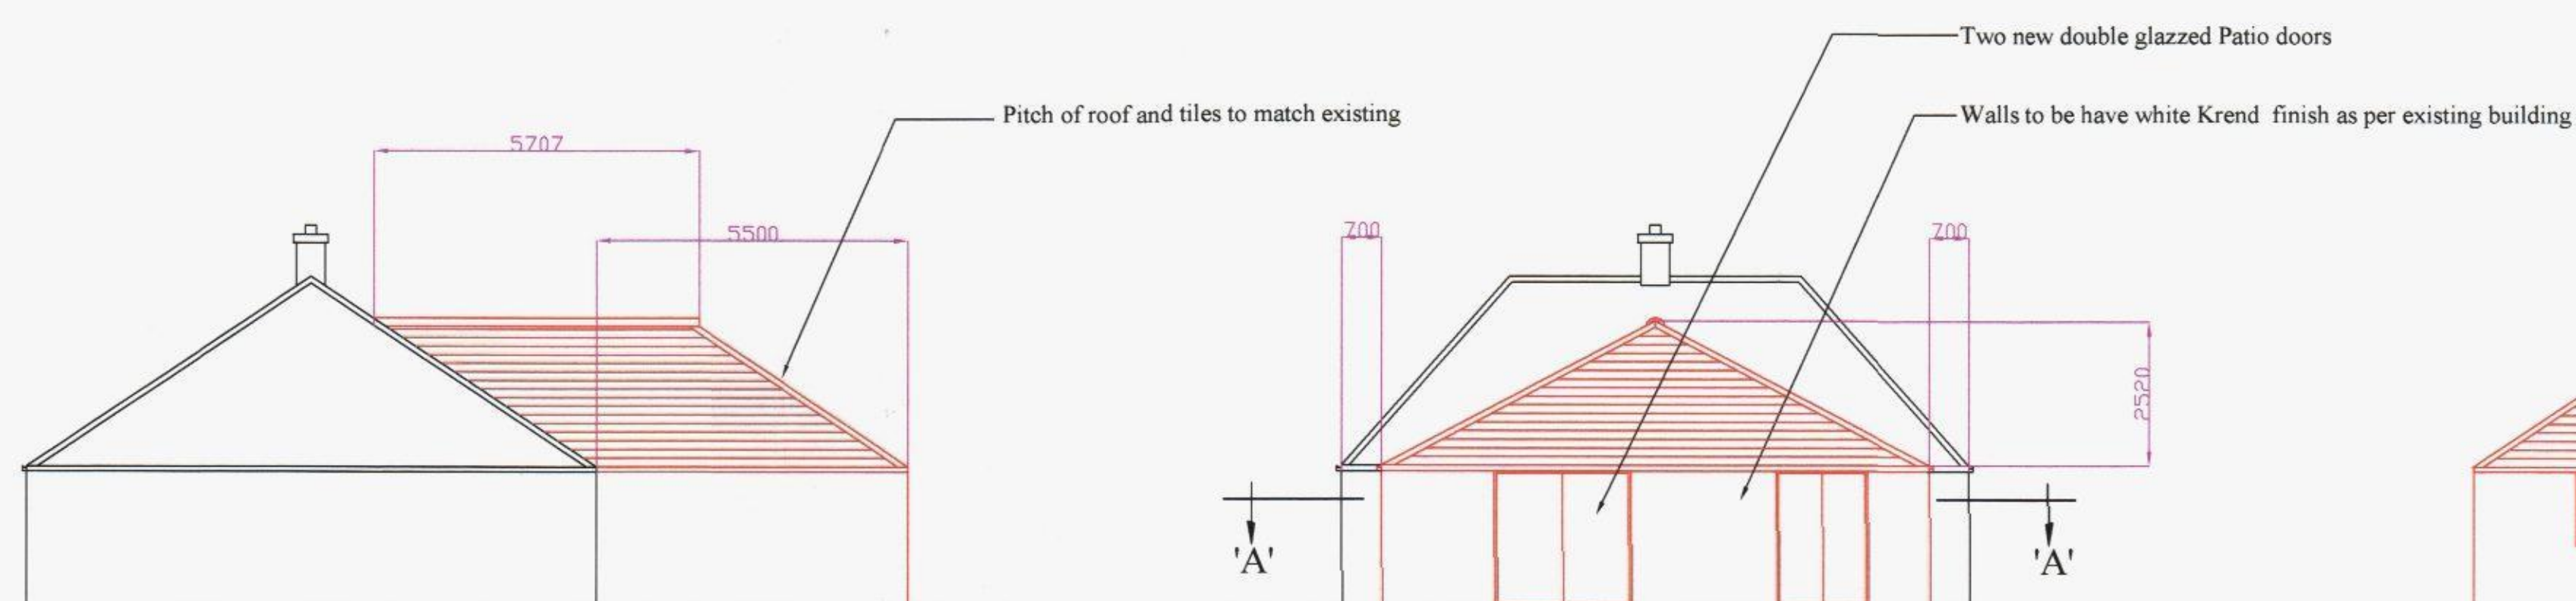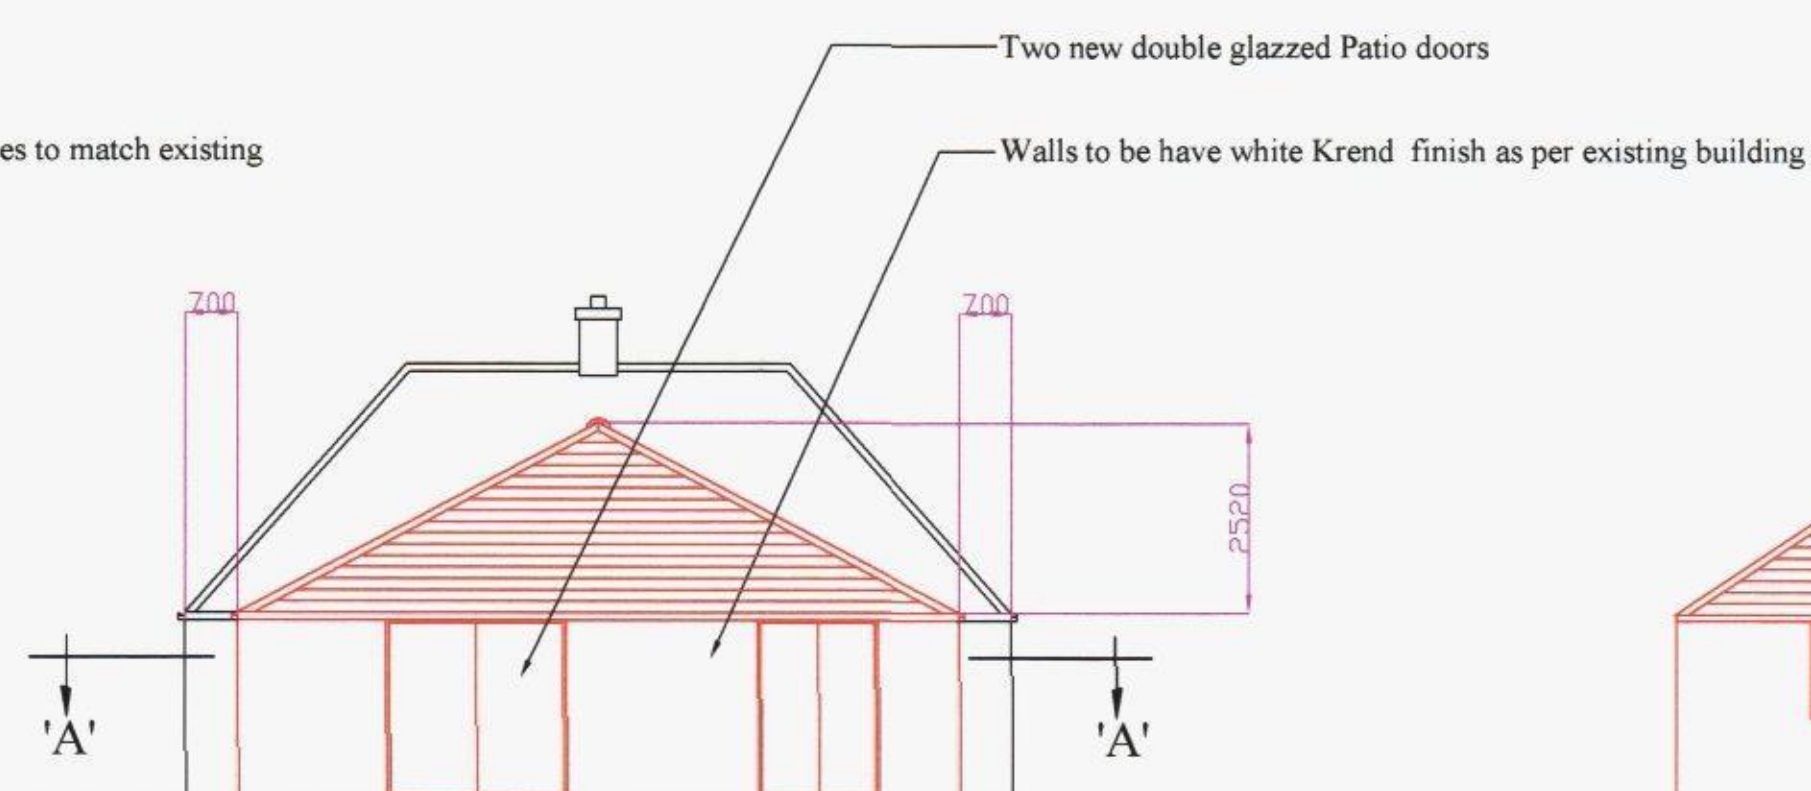SIDE - SOUTH ELEVATION OF EXISTING BUNGALOW
SHOWING NEW EXTENSION IN REDREAR - EAST ELEVATION OF EXISTING BUNGALOW
SHOWING NEW EXTENSION IN REDSIDE - NORTH ELEVATION OF EXISTING BUNGALOW
SHOWING NEW EXTENSION IN RED

Rev	Revision details	Drwn	Chkd	Date

FEASIBILITY		BUILDING CONTROL	
DESIGN		TENDER	
BILLING		CONSTRUCTION	
PLANNING		RECORD ISSUE	

Drawn:	Signed	Date	DRAFT
Designed:	DRAWN	DATE	
Checked:	CHECKED	DATE	
Buildability:	BUILD	DATE	
			UNCHECKED UNLESS DATE STAMPED HERE FOR ISSUE

P.J.S. Designs
Hayling Island
023 9236 2026

Client
Mr & Mrs M Owens
5 Marshall Road

Project Name
Rear Extension to
Existing bungalow

Drawing Title
5 Marshall Road
Hayling Island
Hapshire PO11 9NP

Drawing No
PJS/1011/A

Scale @ A1
1/100
 Rev
1

HAVANT
 COUNCIL
 04 APR
 RECEIVED