
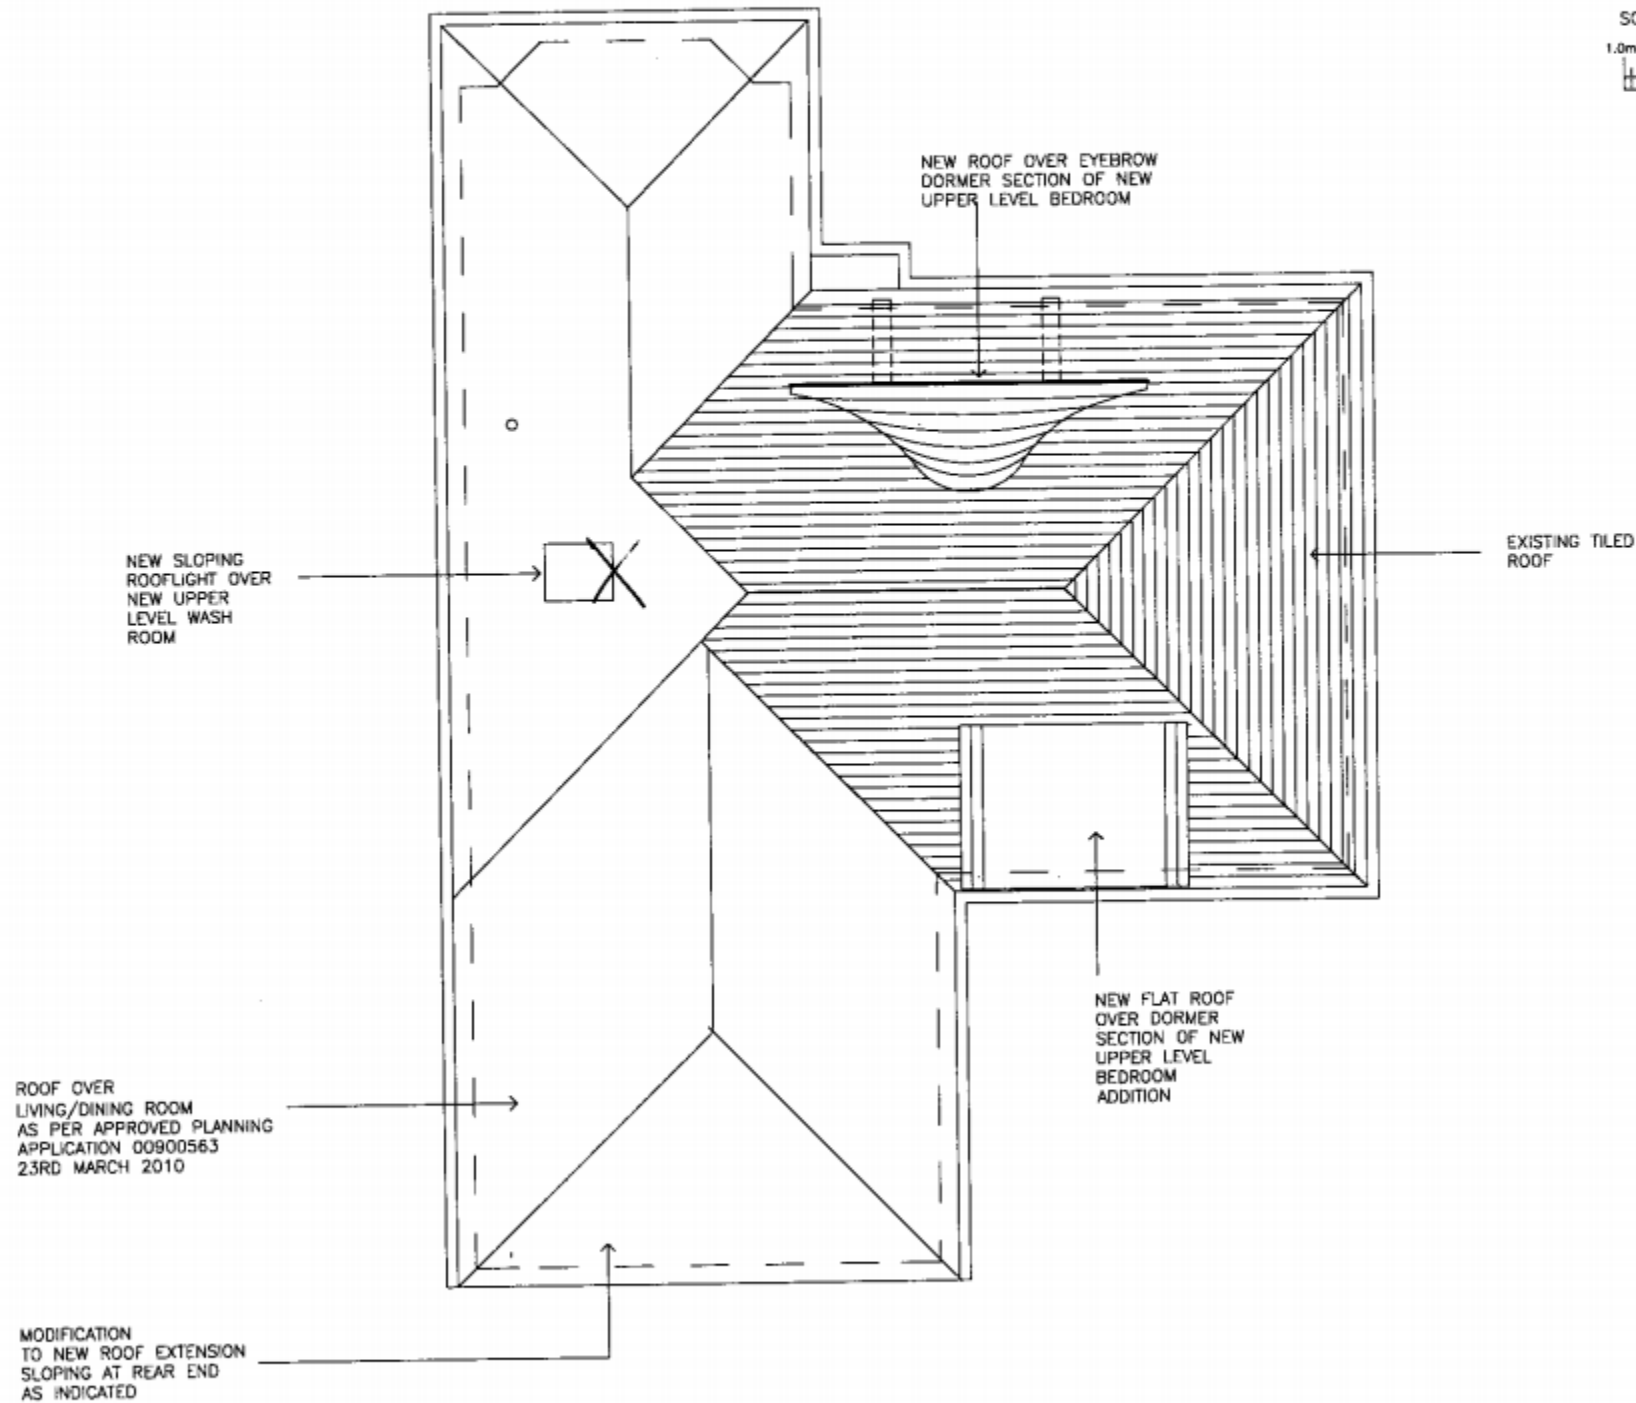
 


APP/10/0010

PERMIT

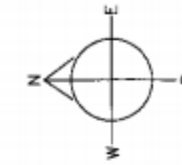

HAVANT BOROUGH
COUNCIL

07 APR 2010

RECEIVED

REFER TO SECTION DRAWING
SAX-ST-AVE-0208
FOR MORE DETAILS OF PROPOSED
CONVERSION WITHIN THE ROOF SPACE

Drawing Title 42 STAUNTON AVENUE ROOF PLAN INDICATING ROOFING & NEW DORMERS TO NEW UPPER LEVEL BEDROOM (Planning Ref PP-01030137)	Scale 1:100
Drawing No. SAX-ST-AVE-0206	Drawing Size A3
	Revision A1