


PERMIT

07/65208/003

5.0
PERMIT

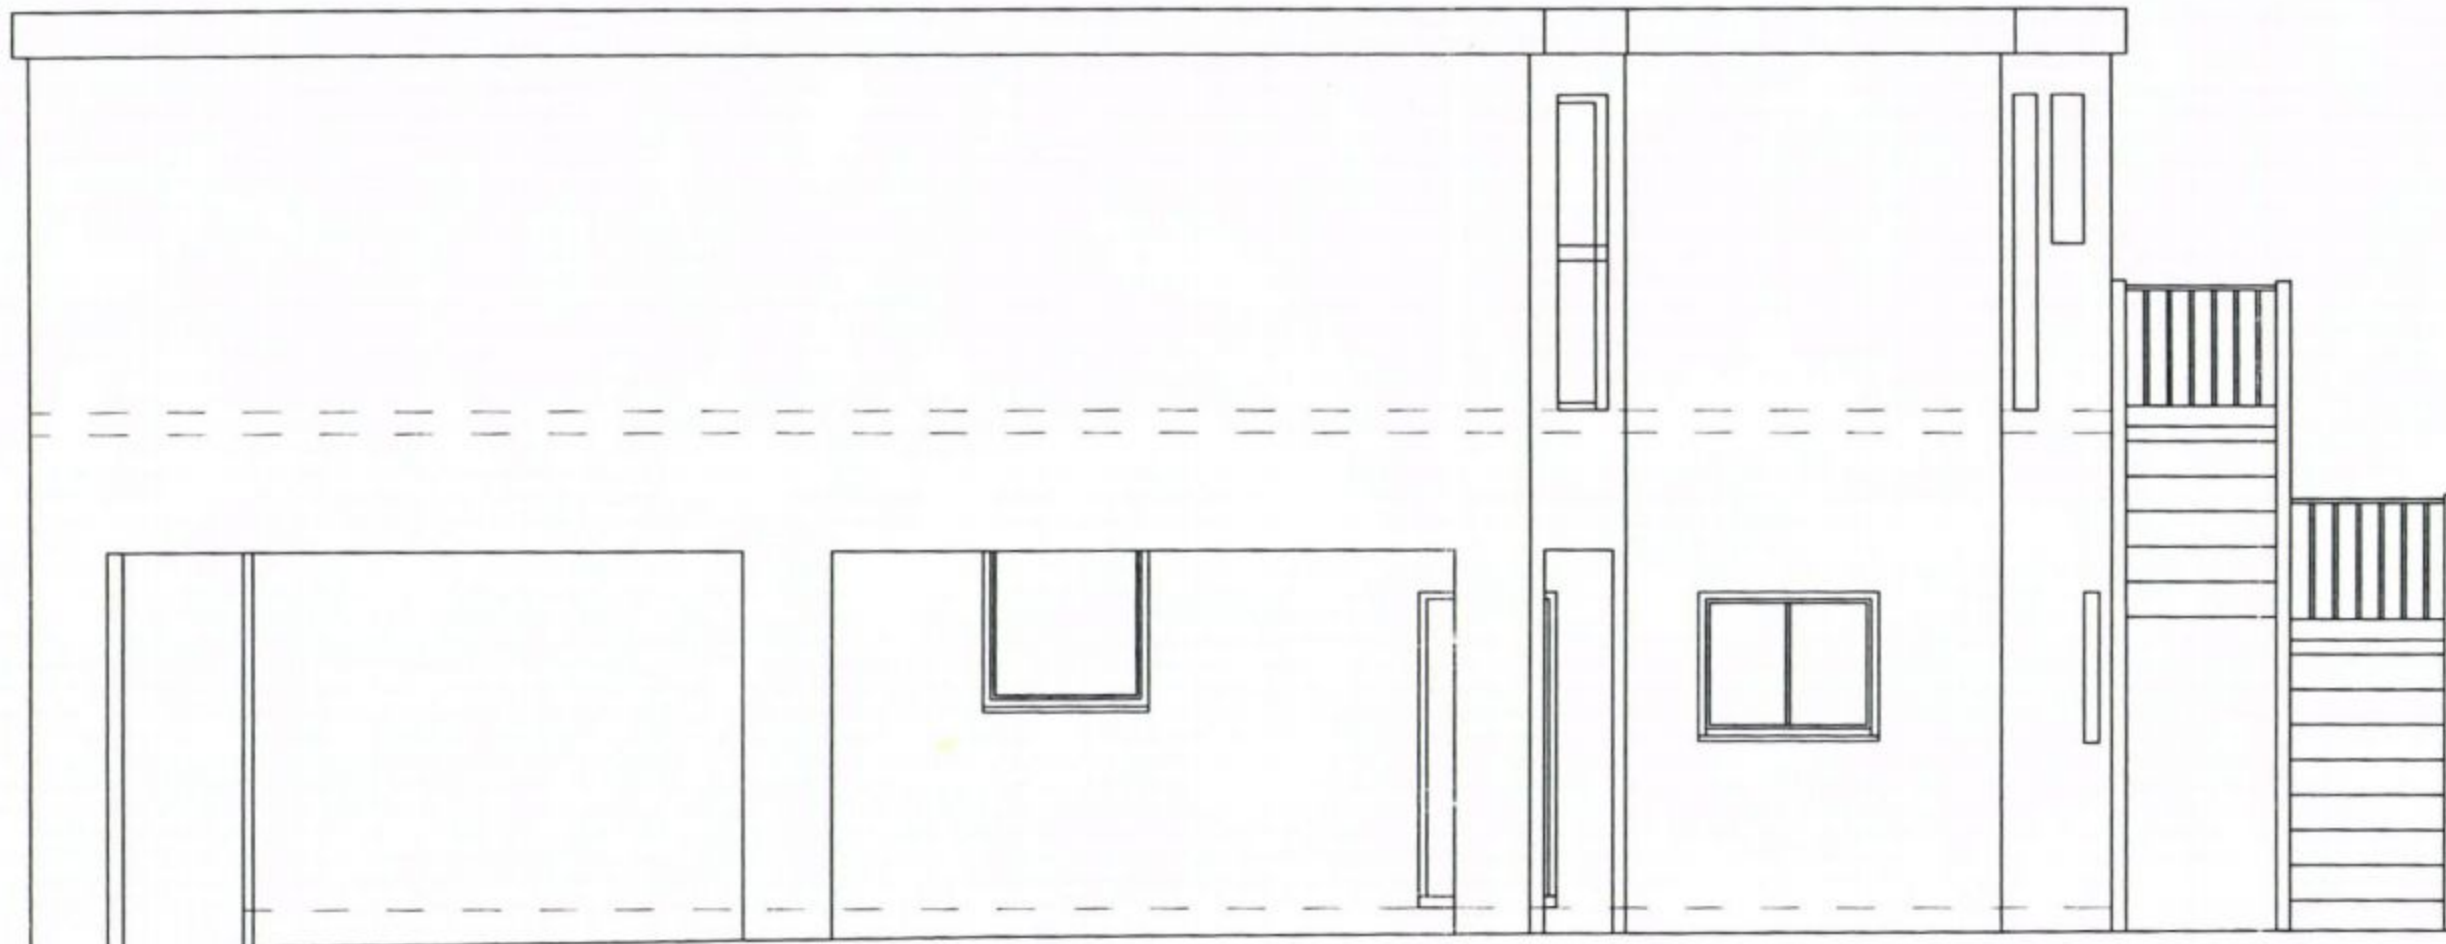

HAVANT BOROUGH
COUNCIL
30 MAR 2011
RECEIVED

No.	Revision/Issue	Date

Plan Name and Address
STEPHEN JUPP MRTPI
CHARTERED TOWN PLANNER
348 CHICHESTER ROAD
BOGNOR REGIS
PO21 5BX
T: 01243 822113
E: sj@stephenjupp.co.uk

Project Name and Address
West Elevation
First Floor Flat
57 Station Road
HAYLING ISLAND

Project OTH/5/07	Sheet 7
Date 03.05.2007	
Scale 1:50 @ A3	

HAVANT BOROUGH COUNCIL
DEVELOPMENT CONTROL
07 MAY 2007
RECEIVED

total
5914

DEBI.

STEPHAN / PROD?

0779672982

COMES

1444

45 390

3044

21

14. COMSAS. 14 GALLIES

1256

INSLAST.

100. M.

1624

49 SHET