


PERMIT

PERMIT

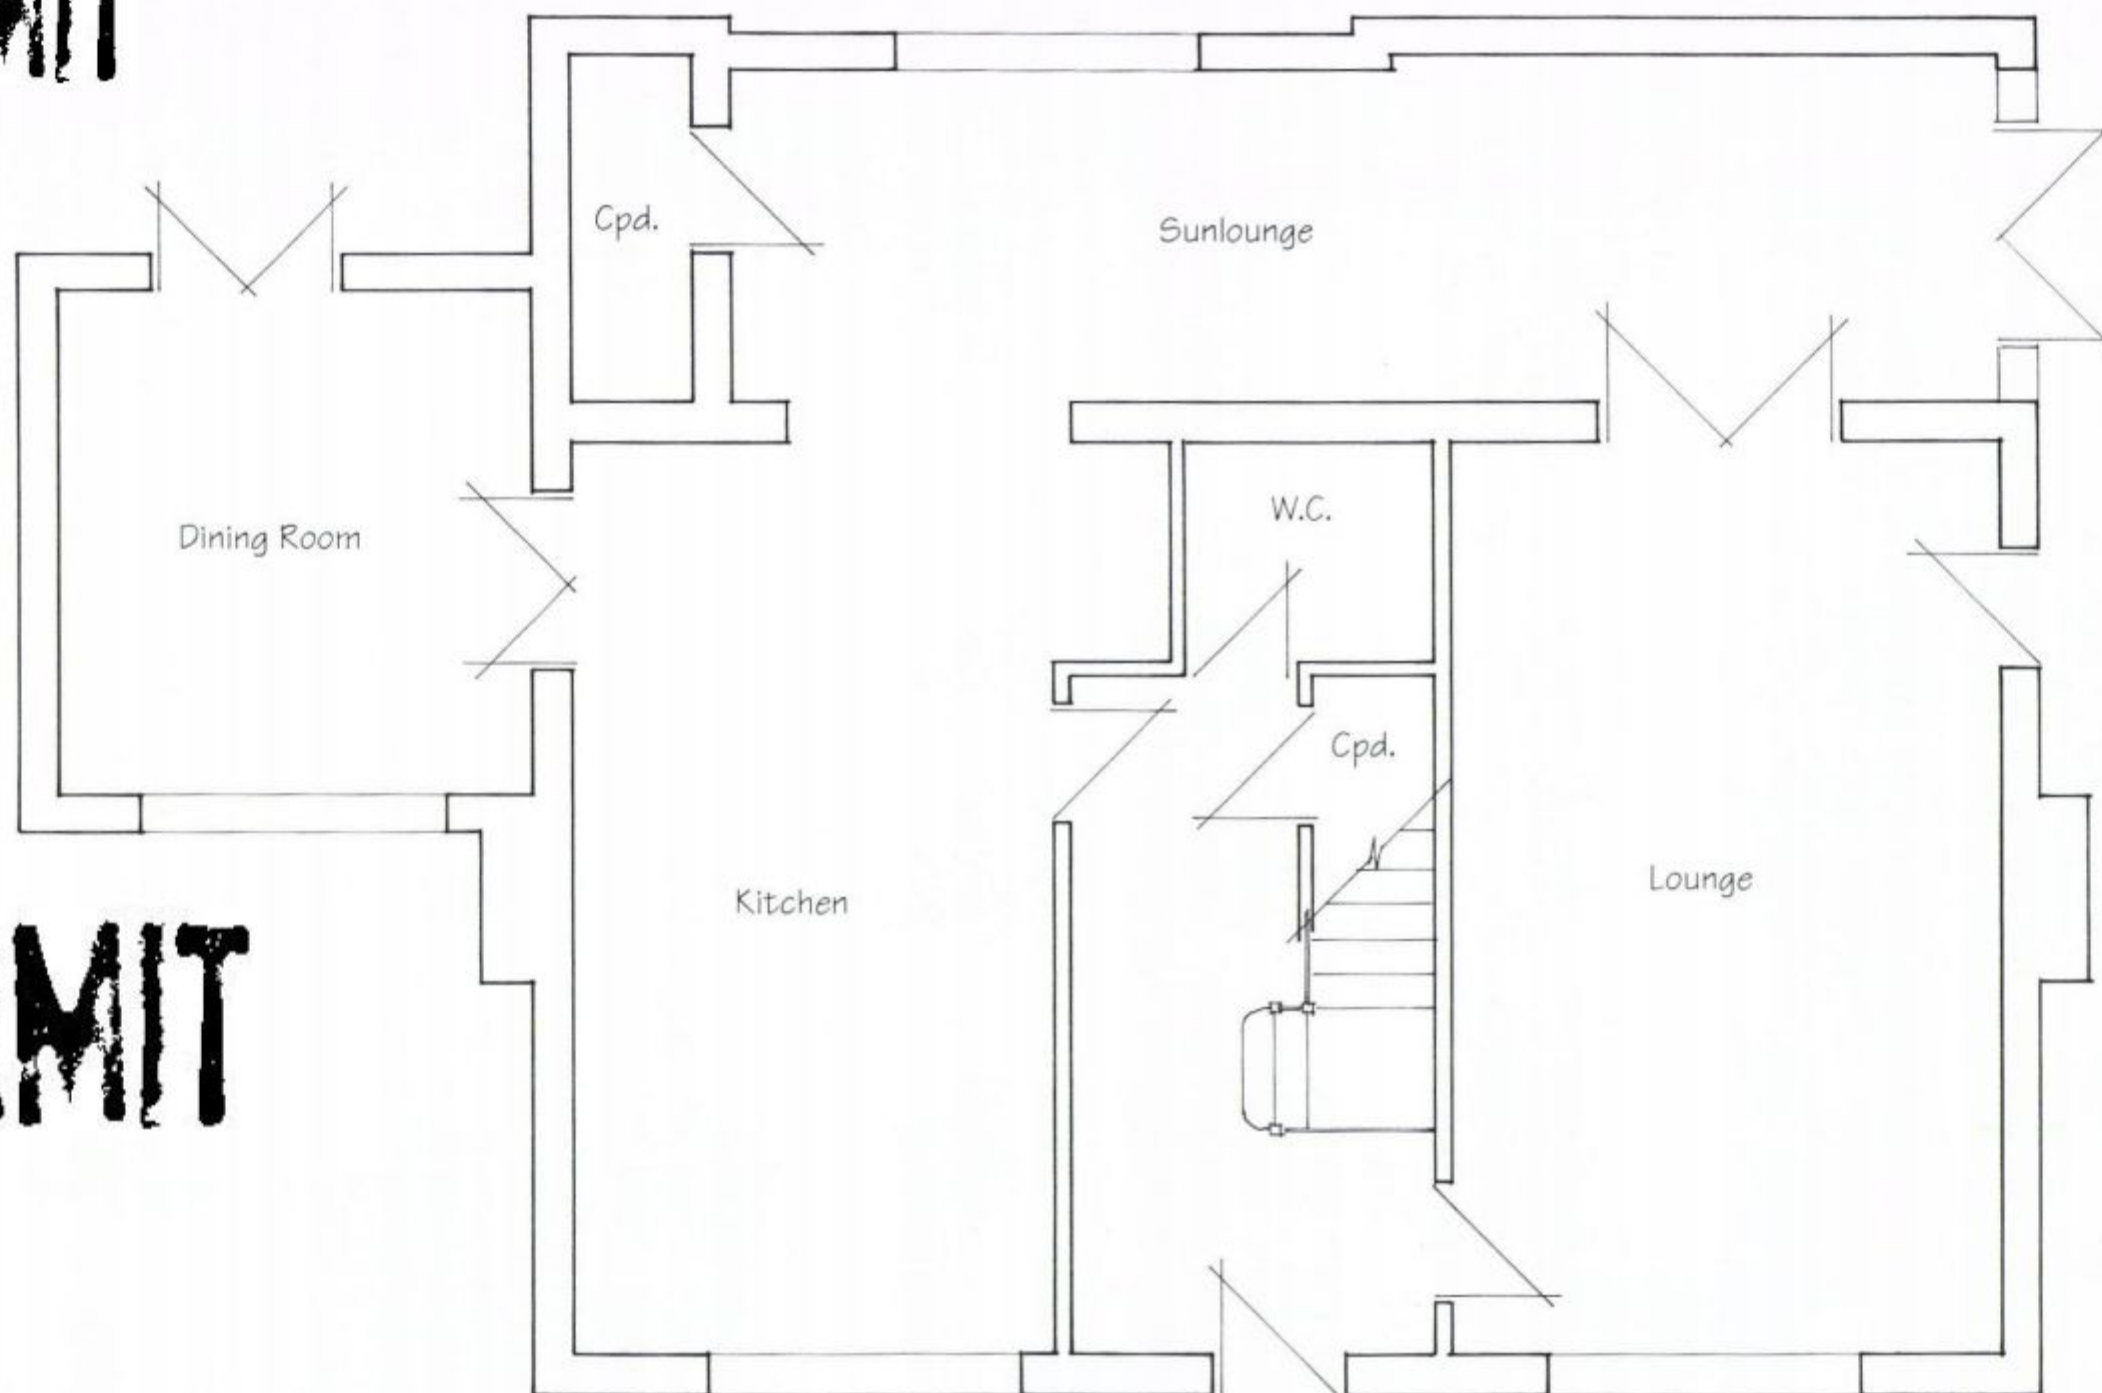

HAVANT BOROUGH COUNCIL
DEVELOPMENT CONTROL
03 MAY 2011
RECEIVED

These Plans have been prepared for the purpose of obtaining Planning Permission and/or Building Regulation Approval for the work shown thereon only and should not be used for any other purpose.

© These Plans remain the copyright of the architect and must not be copied or reproduced in any way without written permission with the exception of Local Authorities for Planning Purposes




Andrew R Dunks

BSc(Hons) MRICS MBEng

Chartered Surveyor and Building Engineer

Unit 1, Brambles Enterprise Centre
Waterlooville, Hants, PO7 7TH
Tel: (023) 9225 3034
e-mail: plans@dunks.freemove.co.uk

Existing Ground Floor Plan

 

Proposed Side Extension
25 Brookside Road
Bedhampton
For Mr & Mrs Benton
Scale - 1:50 at Page Size A3
Date - April 2011

Drawing No. 3471/1