



PERMIT

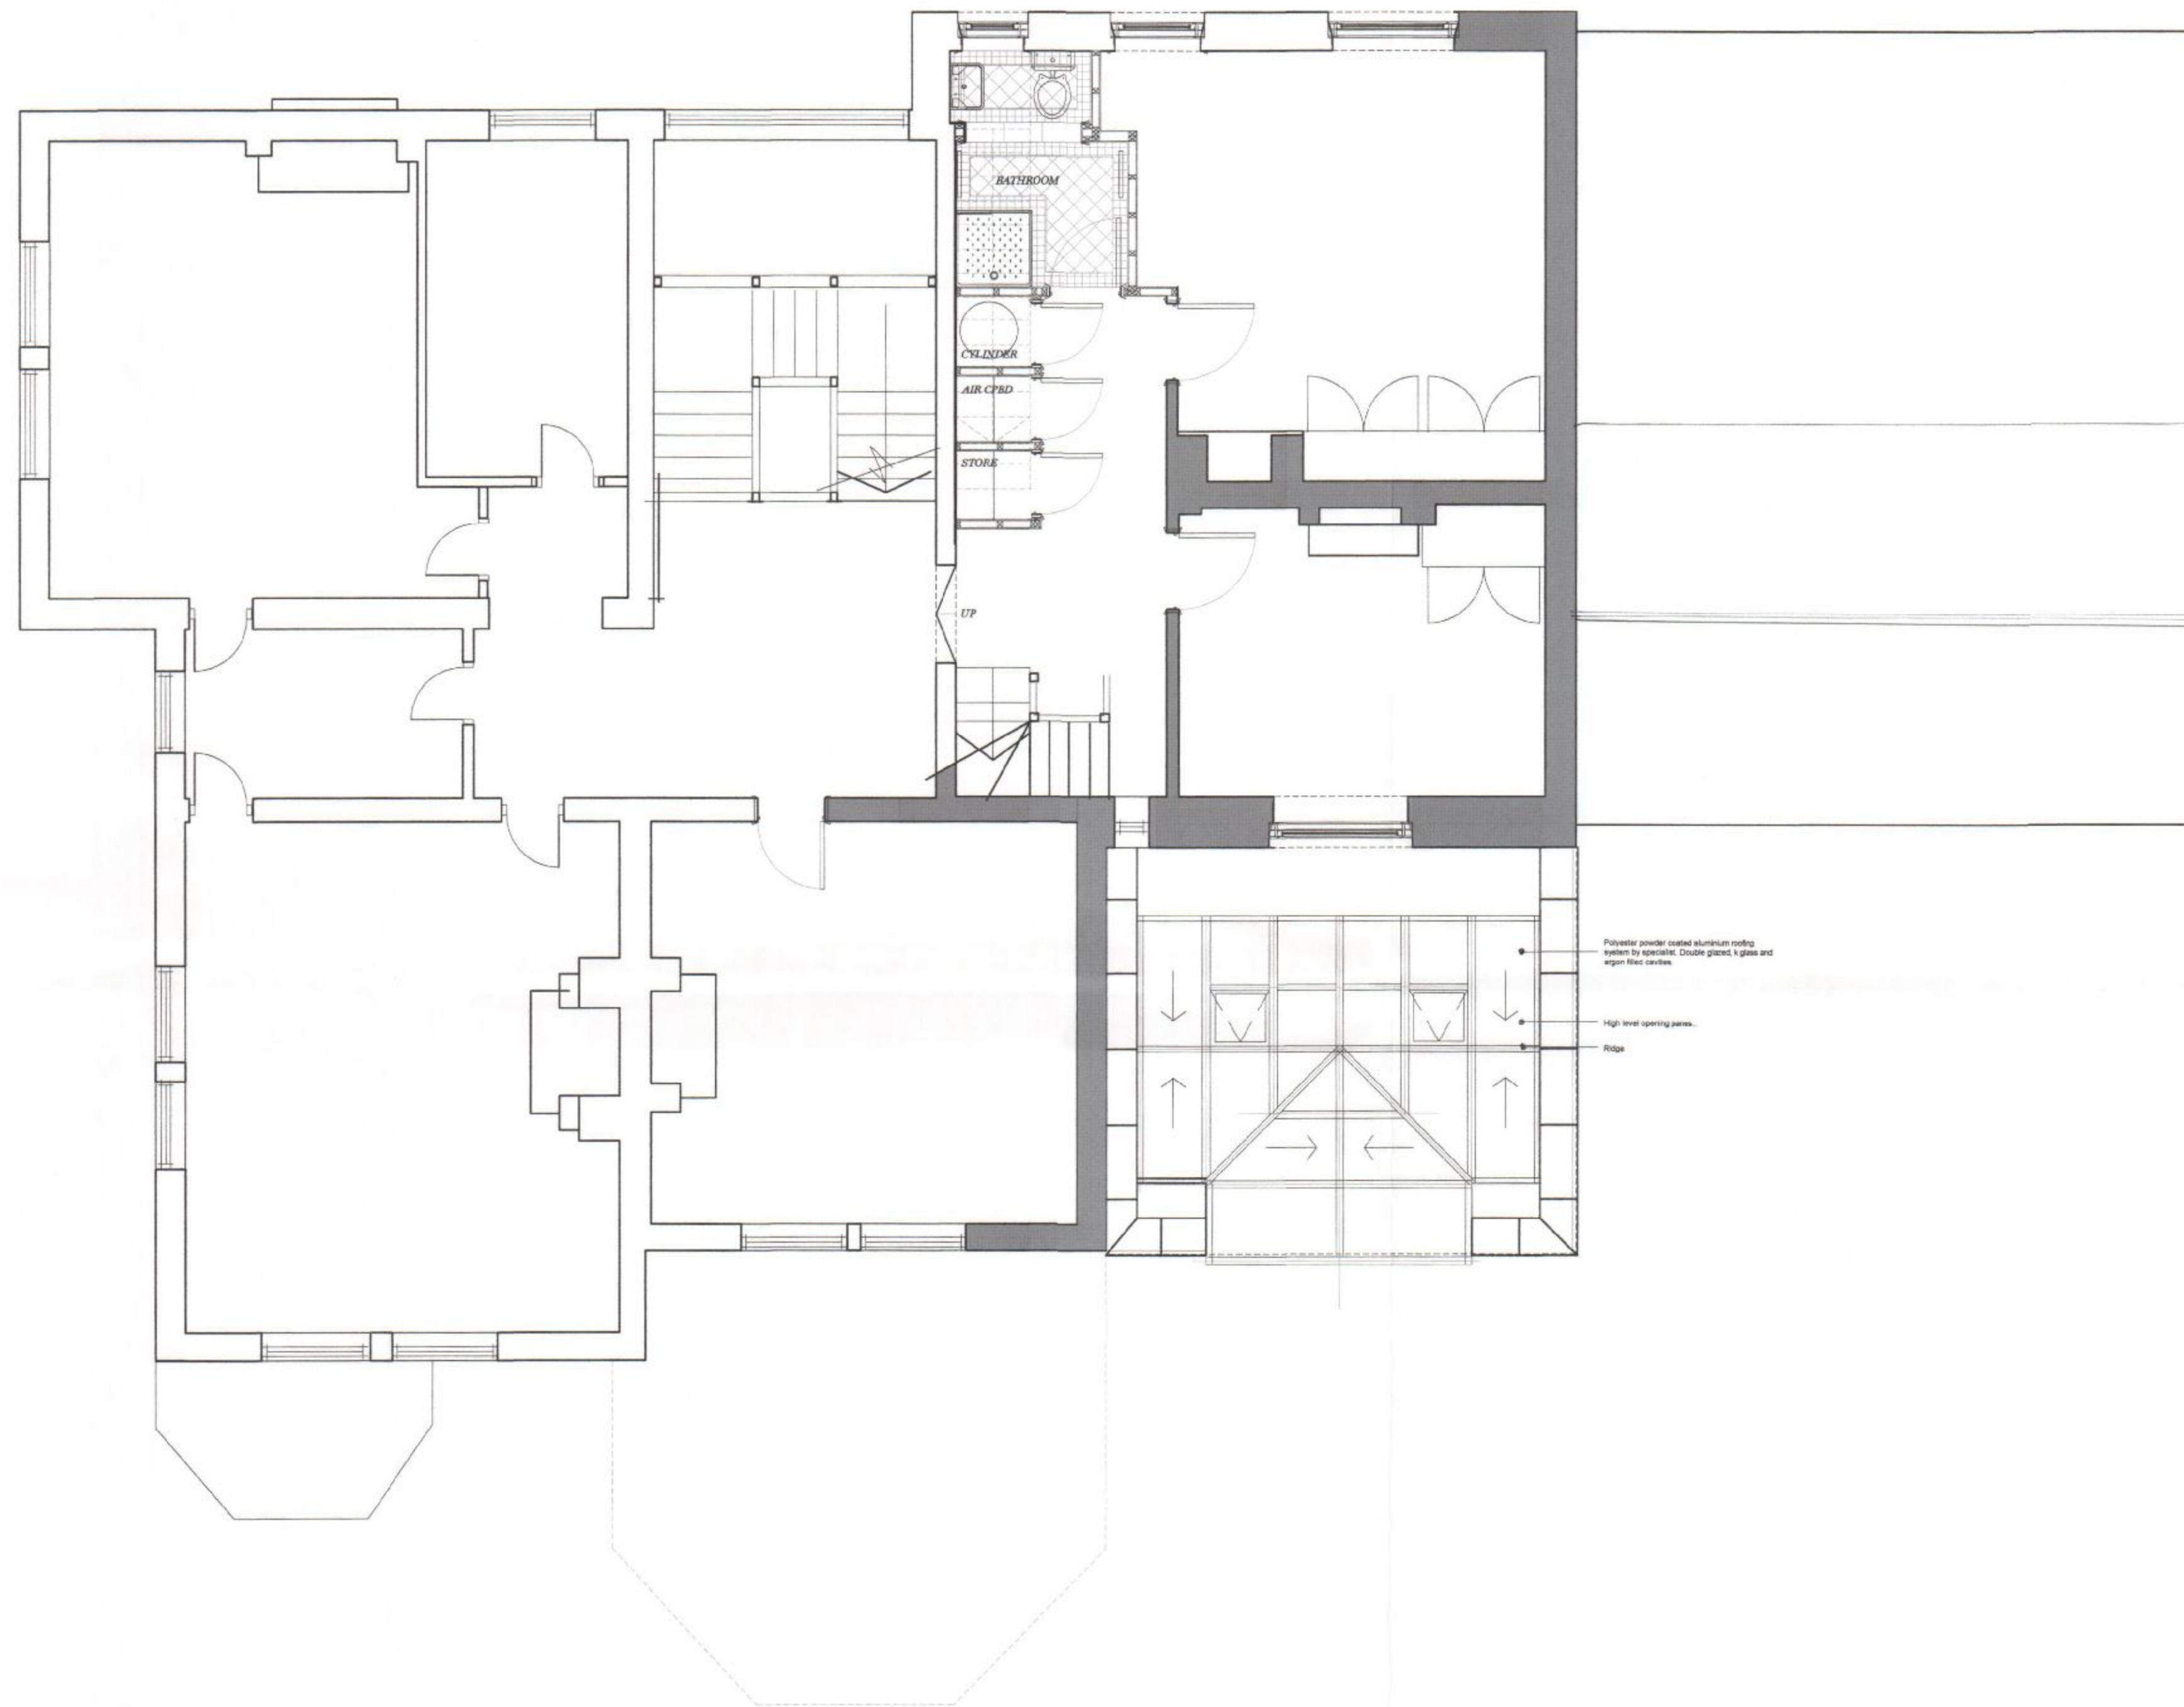

First Floor - Proposed Works
Scale 1:50

 

HAVANT BOROUGH
COUNCIL
26 APR 2011
RECEIVED

Rev. No	Amendment	Date

Project: <i>Penshurst, 10 Leigh Road, Havant</i>		
Name: <i>New Orangery</i>		
Title: <i>Proposed Kitchen Roof Plan</i>		
Drwg No: A-202	Rev. No: -	
Scale: 1:50@A1	Drawn by: SL	
Date: 11.1	Checked by: SL	
All designs © Ben Pentreath Ltd 2008 Not to be reproduced without permission		