



APP/10/20050
 HAVANT BOROUGH COUNCIL
 DEVELOPMENT CONTROL
 22 JUN 2010
 RECEIVED

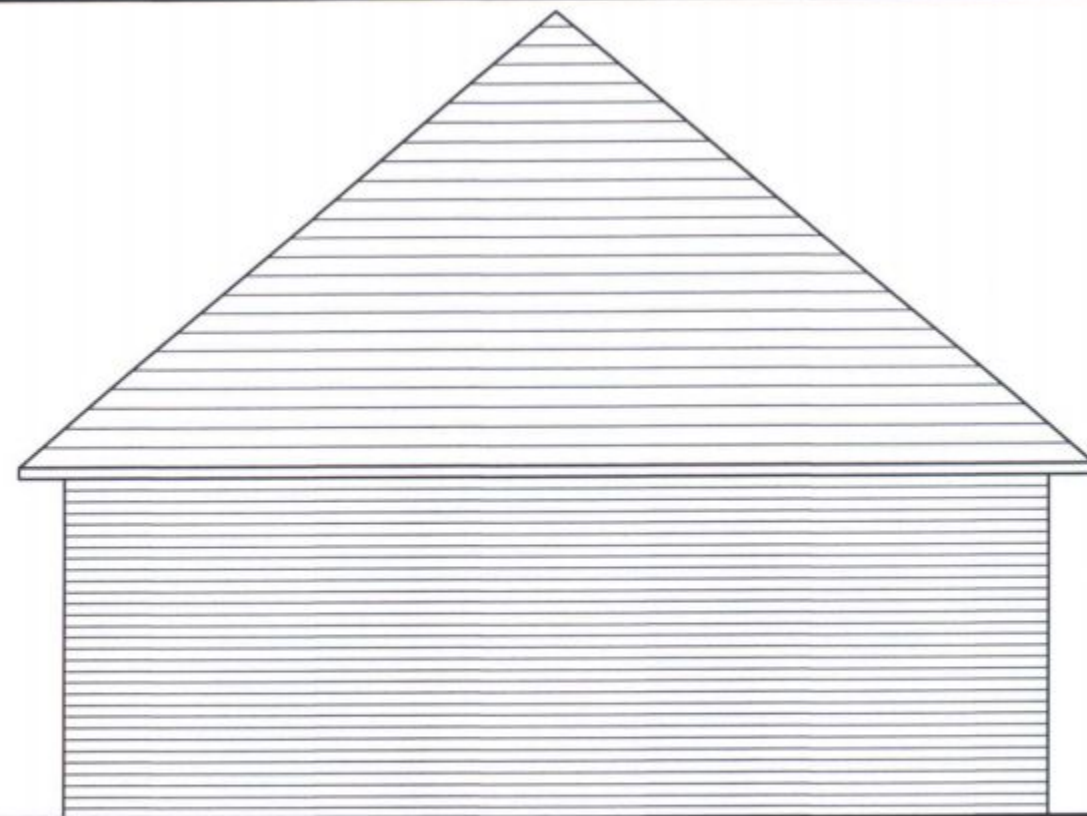


Existing West Elevation

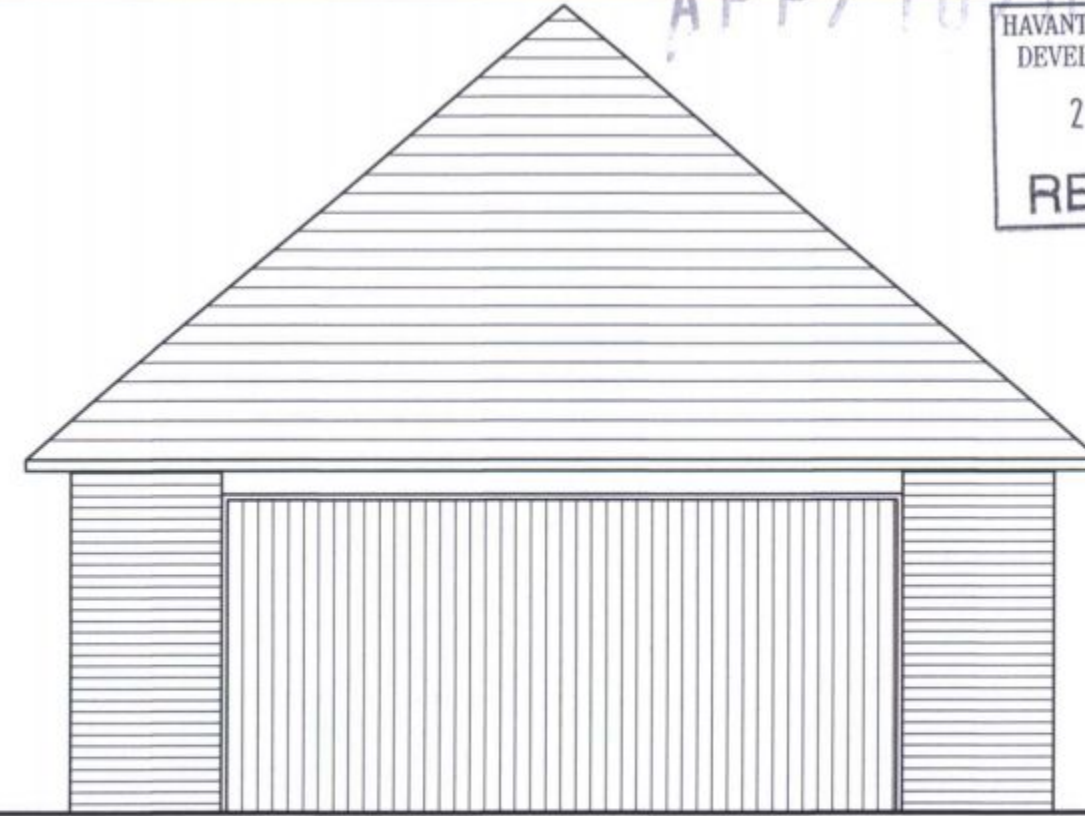


Existing East Elevation

existing Finishes
 Plain Clay Tiles, with Bonnet hip tiles
 plain black fascias with black UPVC r/ w goods
 brick walls from stretcher bond multistock bricks
 all external joinery s/ w frames and cedar doors

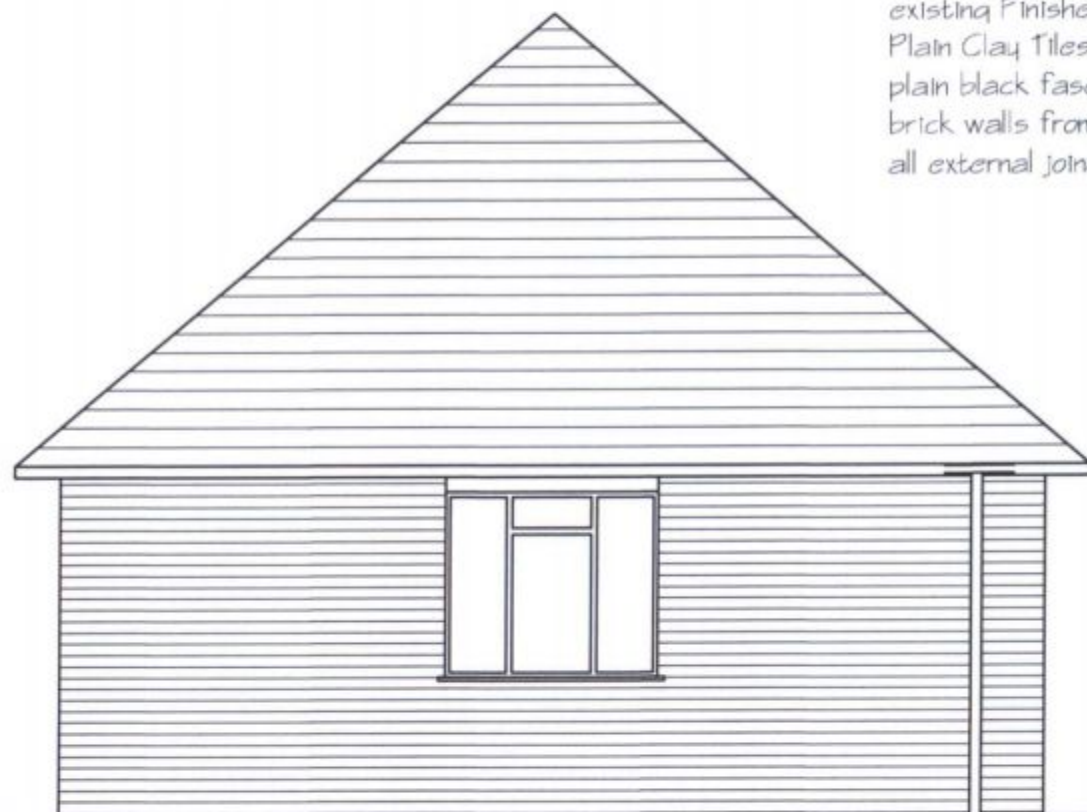

Existing South Elevation

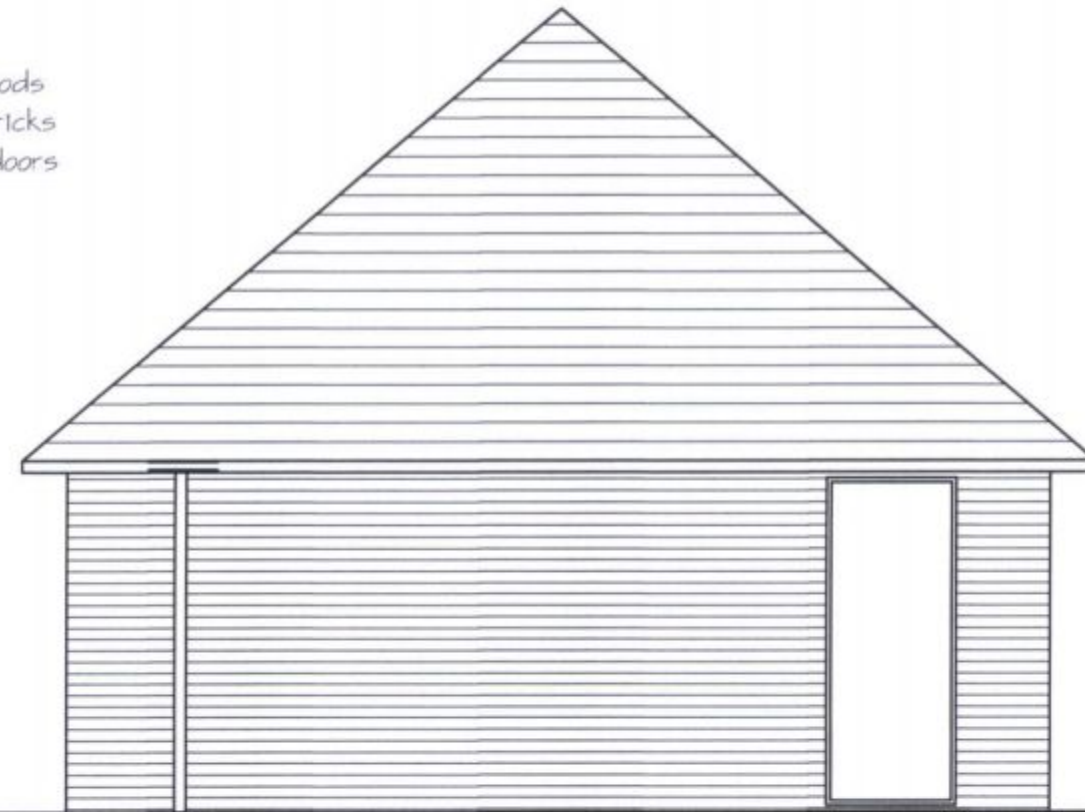

Existing North Elevation

project Proposed new elderly persons annex 25 Wade Court Road, Havant	drawn by bf.sales	date Jan 07	Drg Number	 COMPUTER DESIGN PARTNERSHIP tel 01329 311671 e-mail Bernard.Sales@ntworld.com Architectural , Civil Structural & Mechanical Draughting Services 6 Tukes Avenue Bridgemary, Gosport Hampshire, PO13 0SE
drawing title Existing Garage Elevations	checked by	date	2010/02-07	
	scale 1:50	rev		