
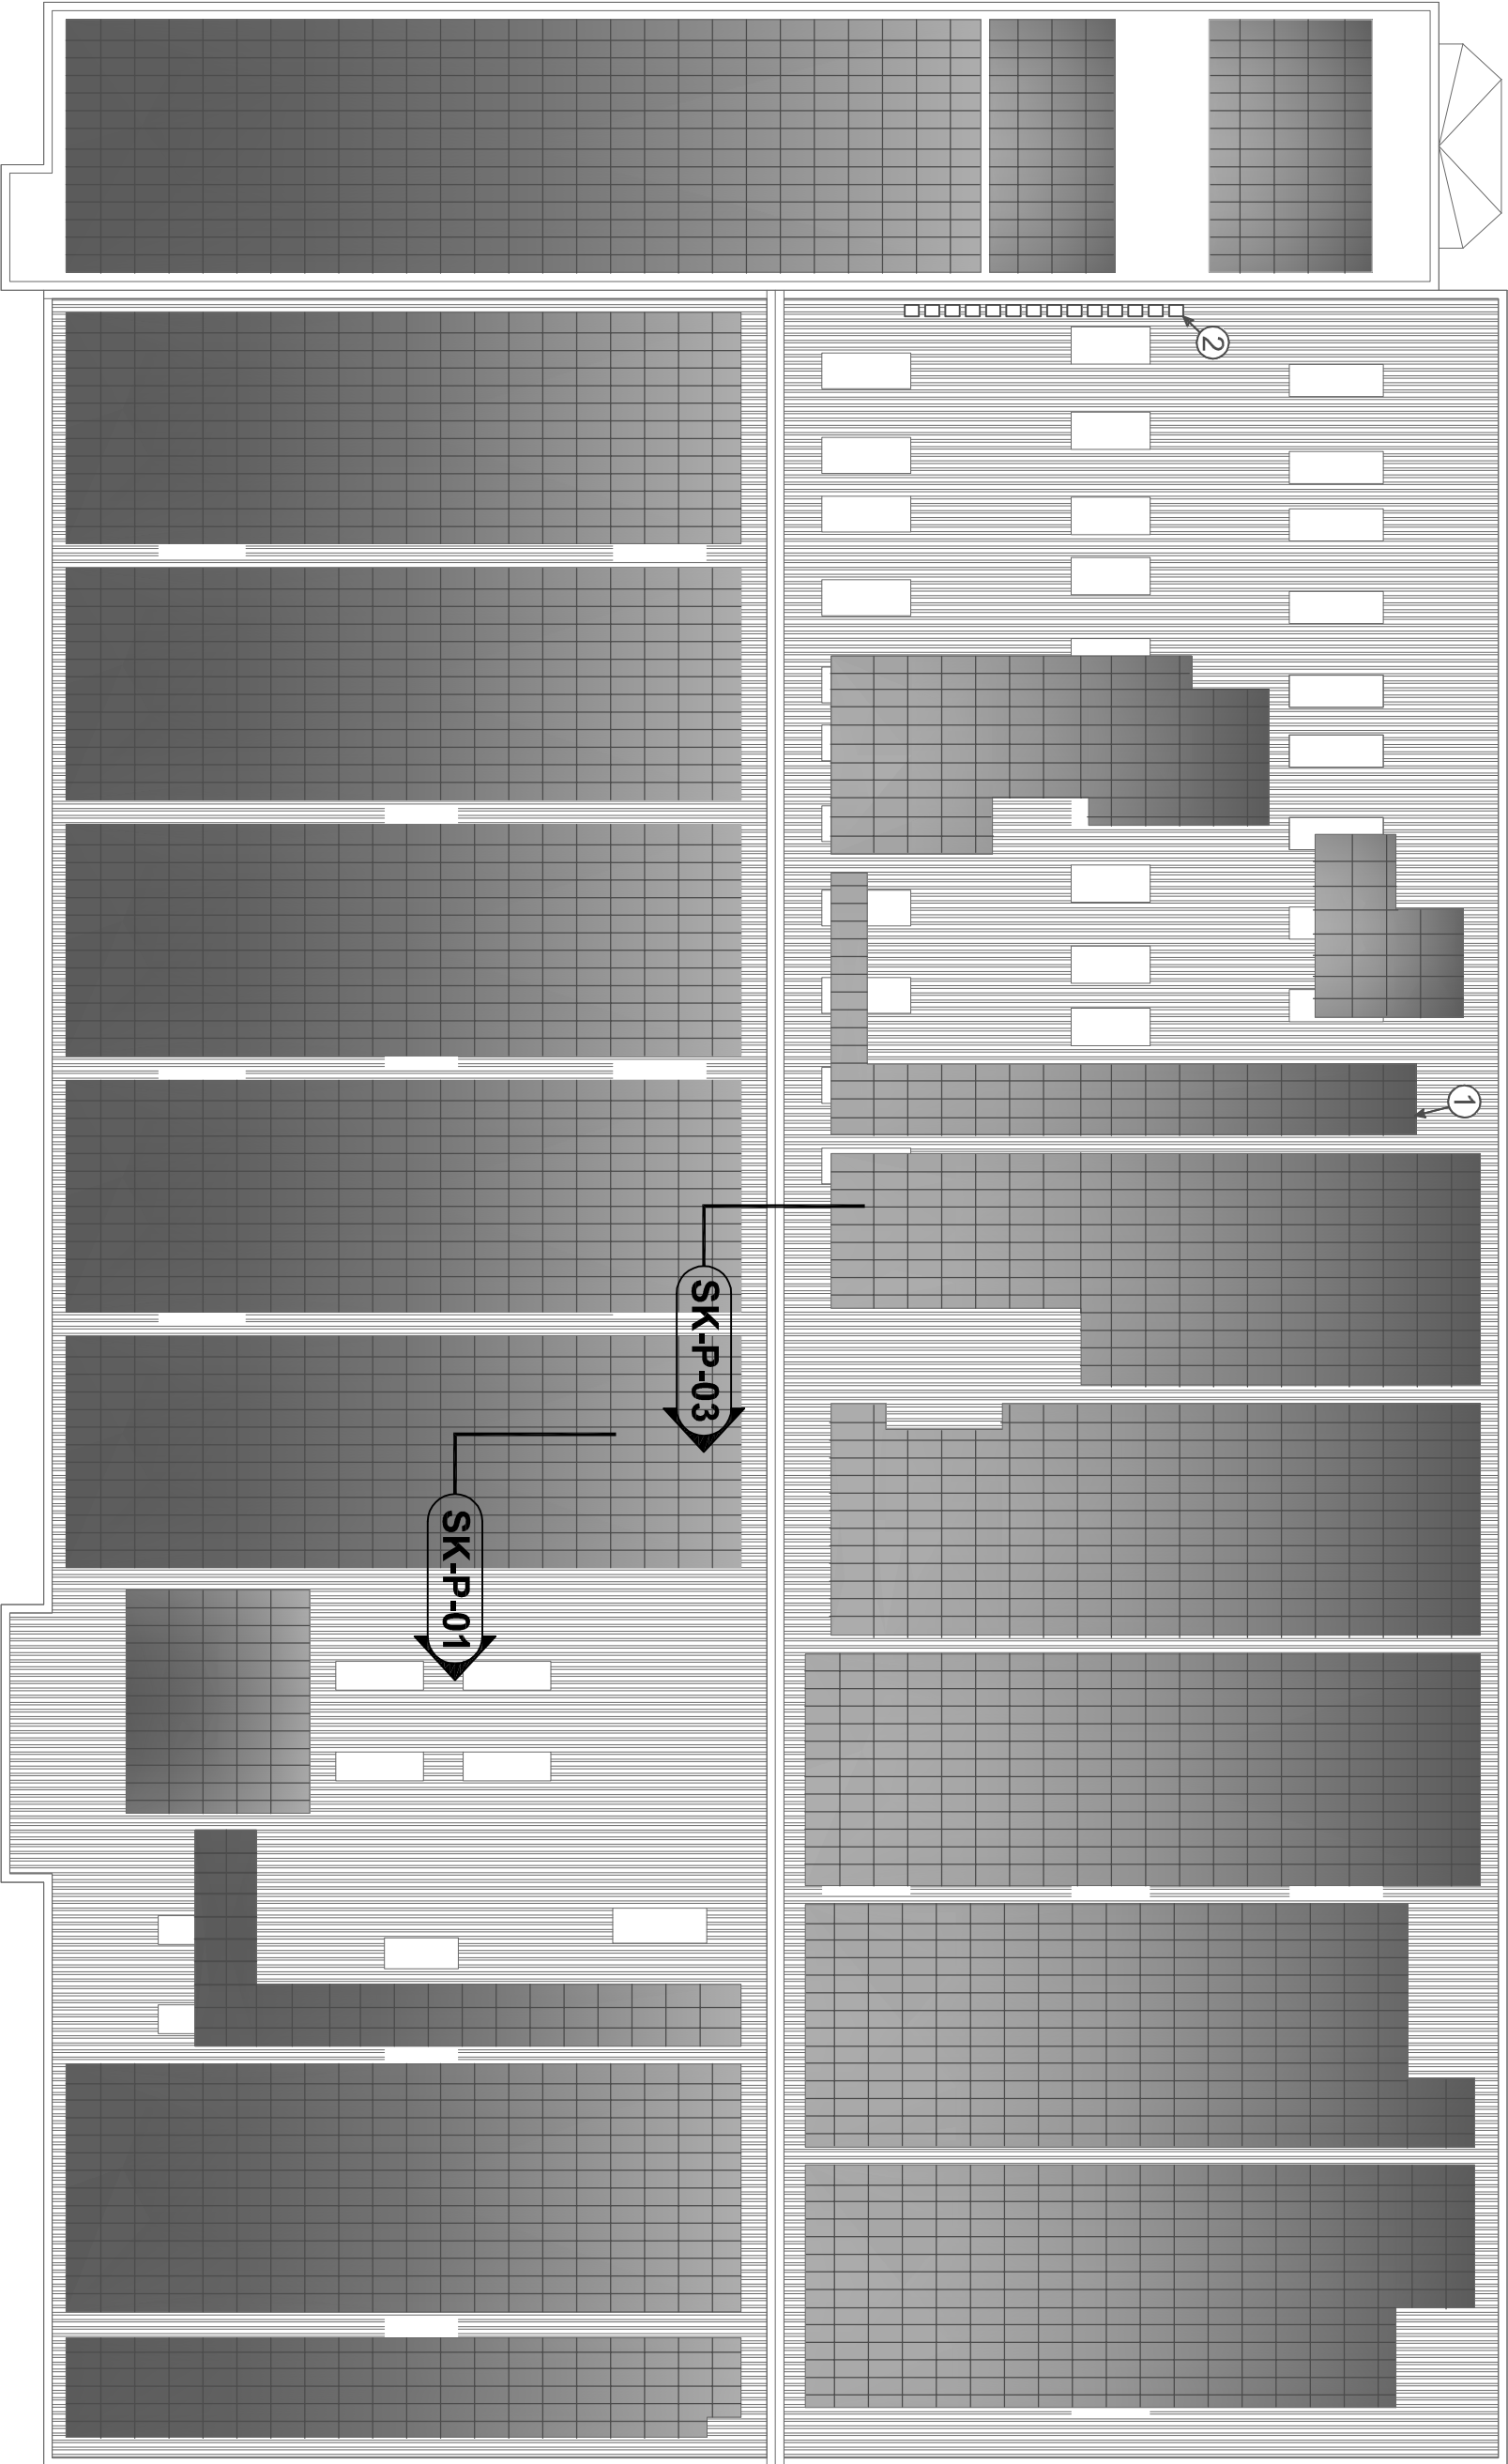


- ① FIRST SOLAR PV MODULES, MOUNTED UPON LOW PROFILE EXTRUDED STEEL FRAME
- ② FREE STANDING SMA INVERTER, MOUNTED DIRECTLY TO ROOF

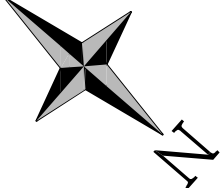

Low Carbon solar
9-13 West Market Place
Cirencester GL7 2NH
Phone: +44 (0) 1285 380 050
www.lowcarbonsolarpartners.com

PLANNING APPLICATION

PROJECT / ADDRESS:

HAMPSHIRE COSMETICS
BRAMBLES HOUSE
WATERBERRY DRIVE
WATERLOOVILLE
PO7 7UW

DRAWING TITLE:

**PROPOSED
ROOF PLAN**

SCALE: 1:250 @ A3	DATE: 18/ 02 / 2011
DRAWING NO. 1429 - P - 04	REV 00