
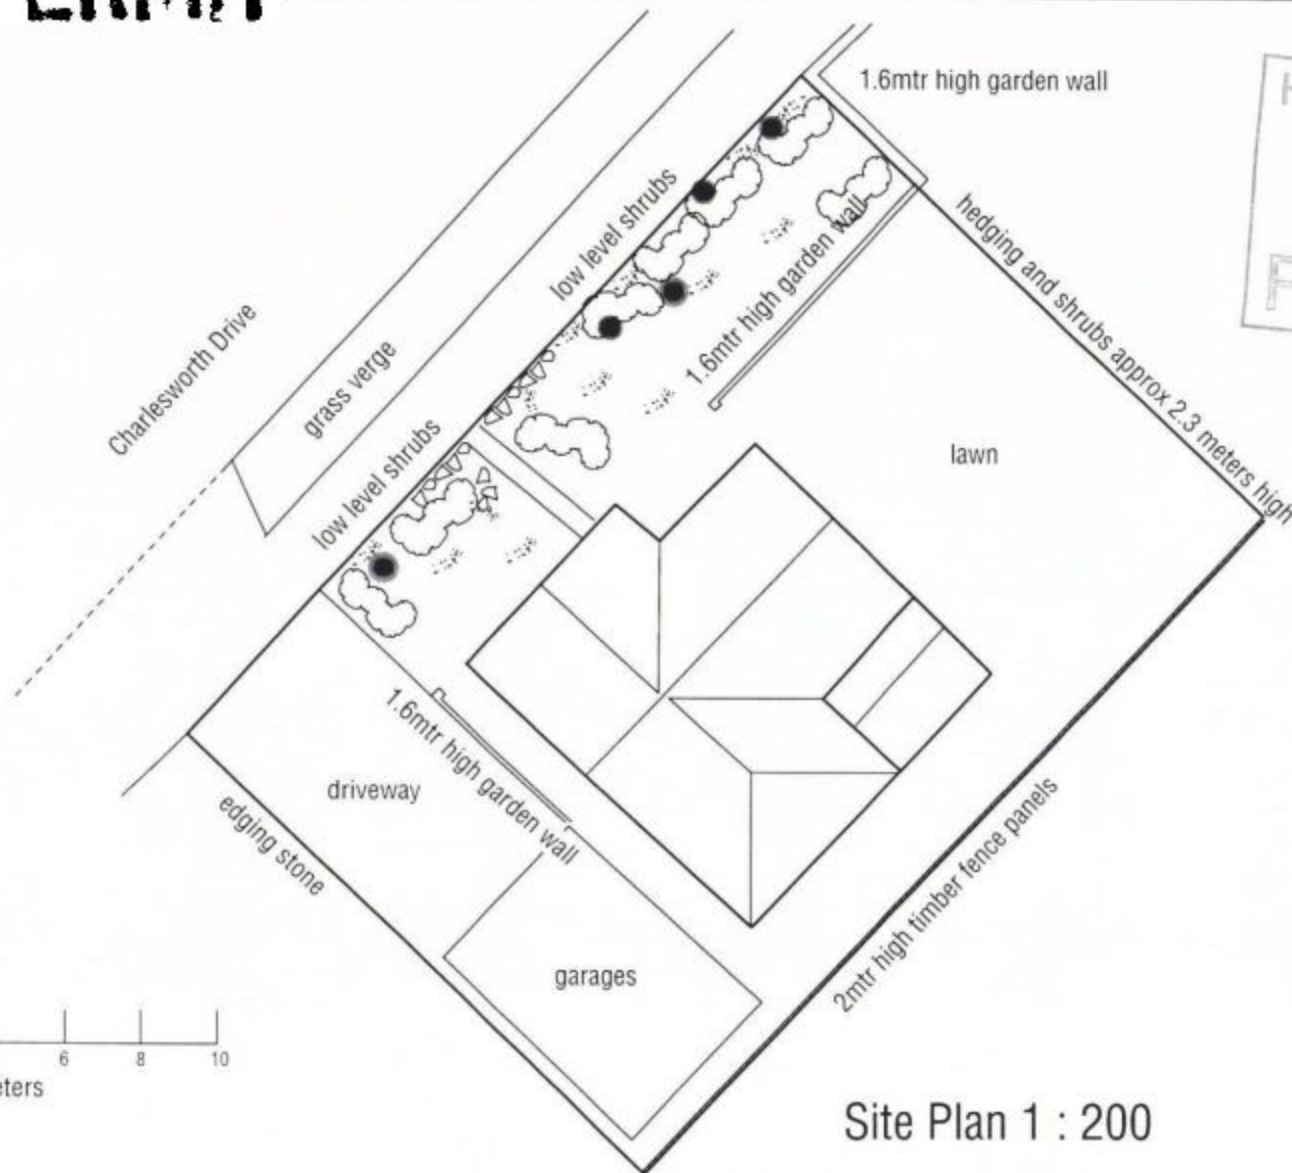


PERMIT

 

Site Plan 1 : 200

DOUBLE STOREY FRONT AND REAR EXTENSION AND SINGLE STOREY REAR EXTENSION

For:- Mr & Mrs S. NKire 3 Charlesworth Drive, Waterlooville, Hants. PO7 6AS

Scale : 1 : 200

Drawing No. 280411PL2