



Proposed Loft & Garage Conversion

22 Kings Road, Hayling Island PO11 0PD


Existing floor plan
& proposed roof plan

PP-01213287-4 Issue C


Drawn: C.R. Warne

Date: 03/11/2010


Existing Floor Plan

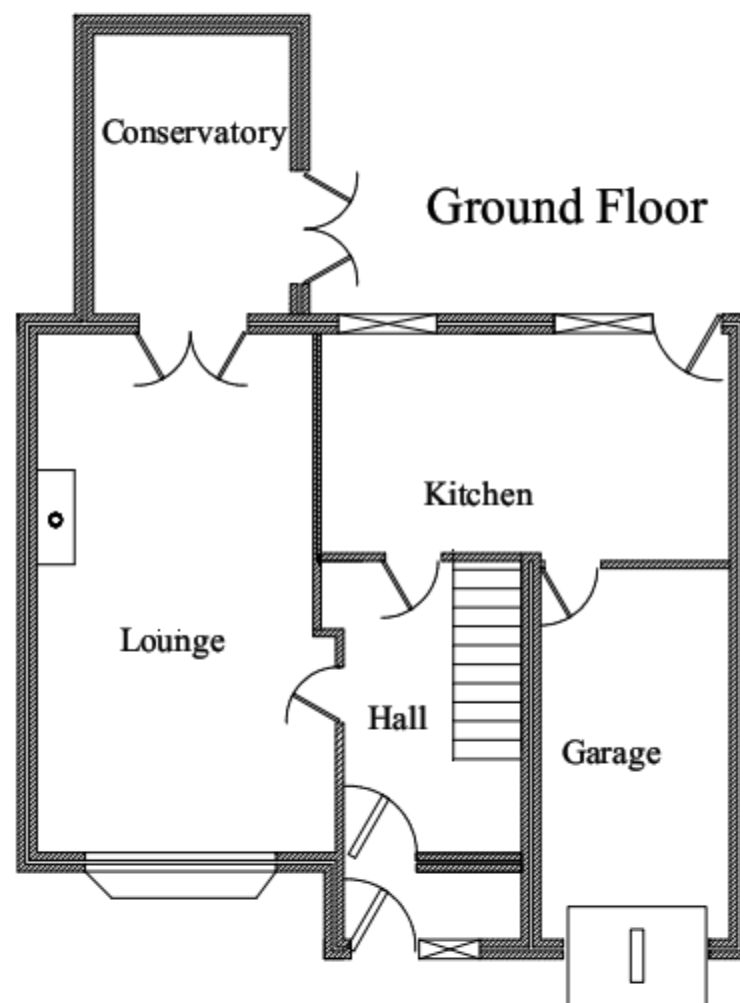

First Floor

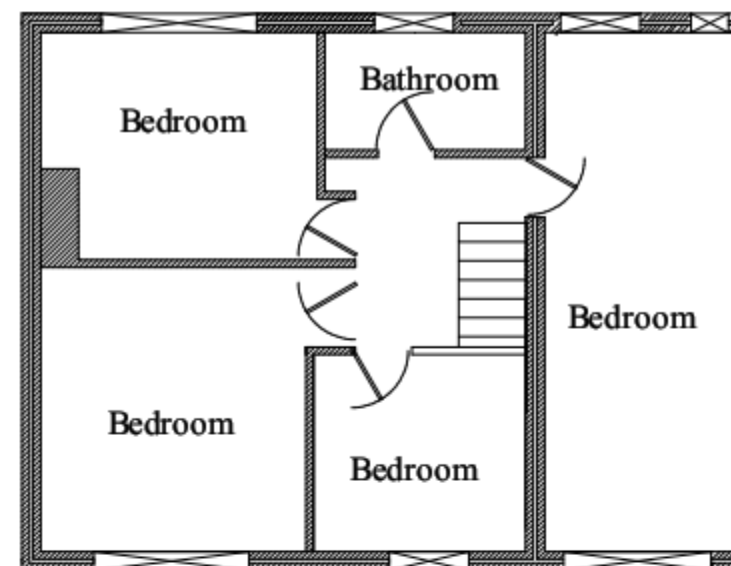

Scale 1:100

 

PERMIT

Proposed Roof Plan

