



PERMIT

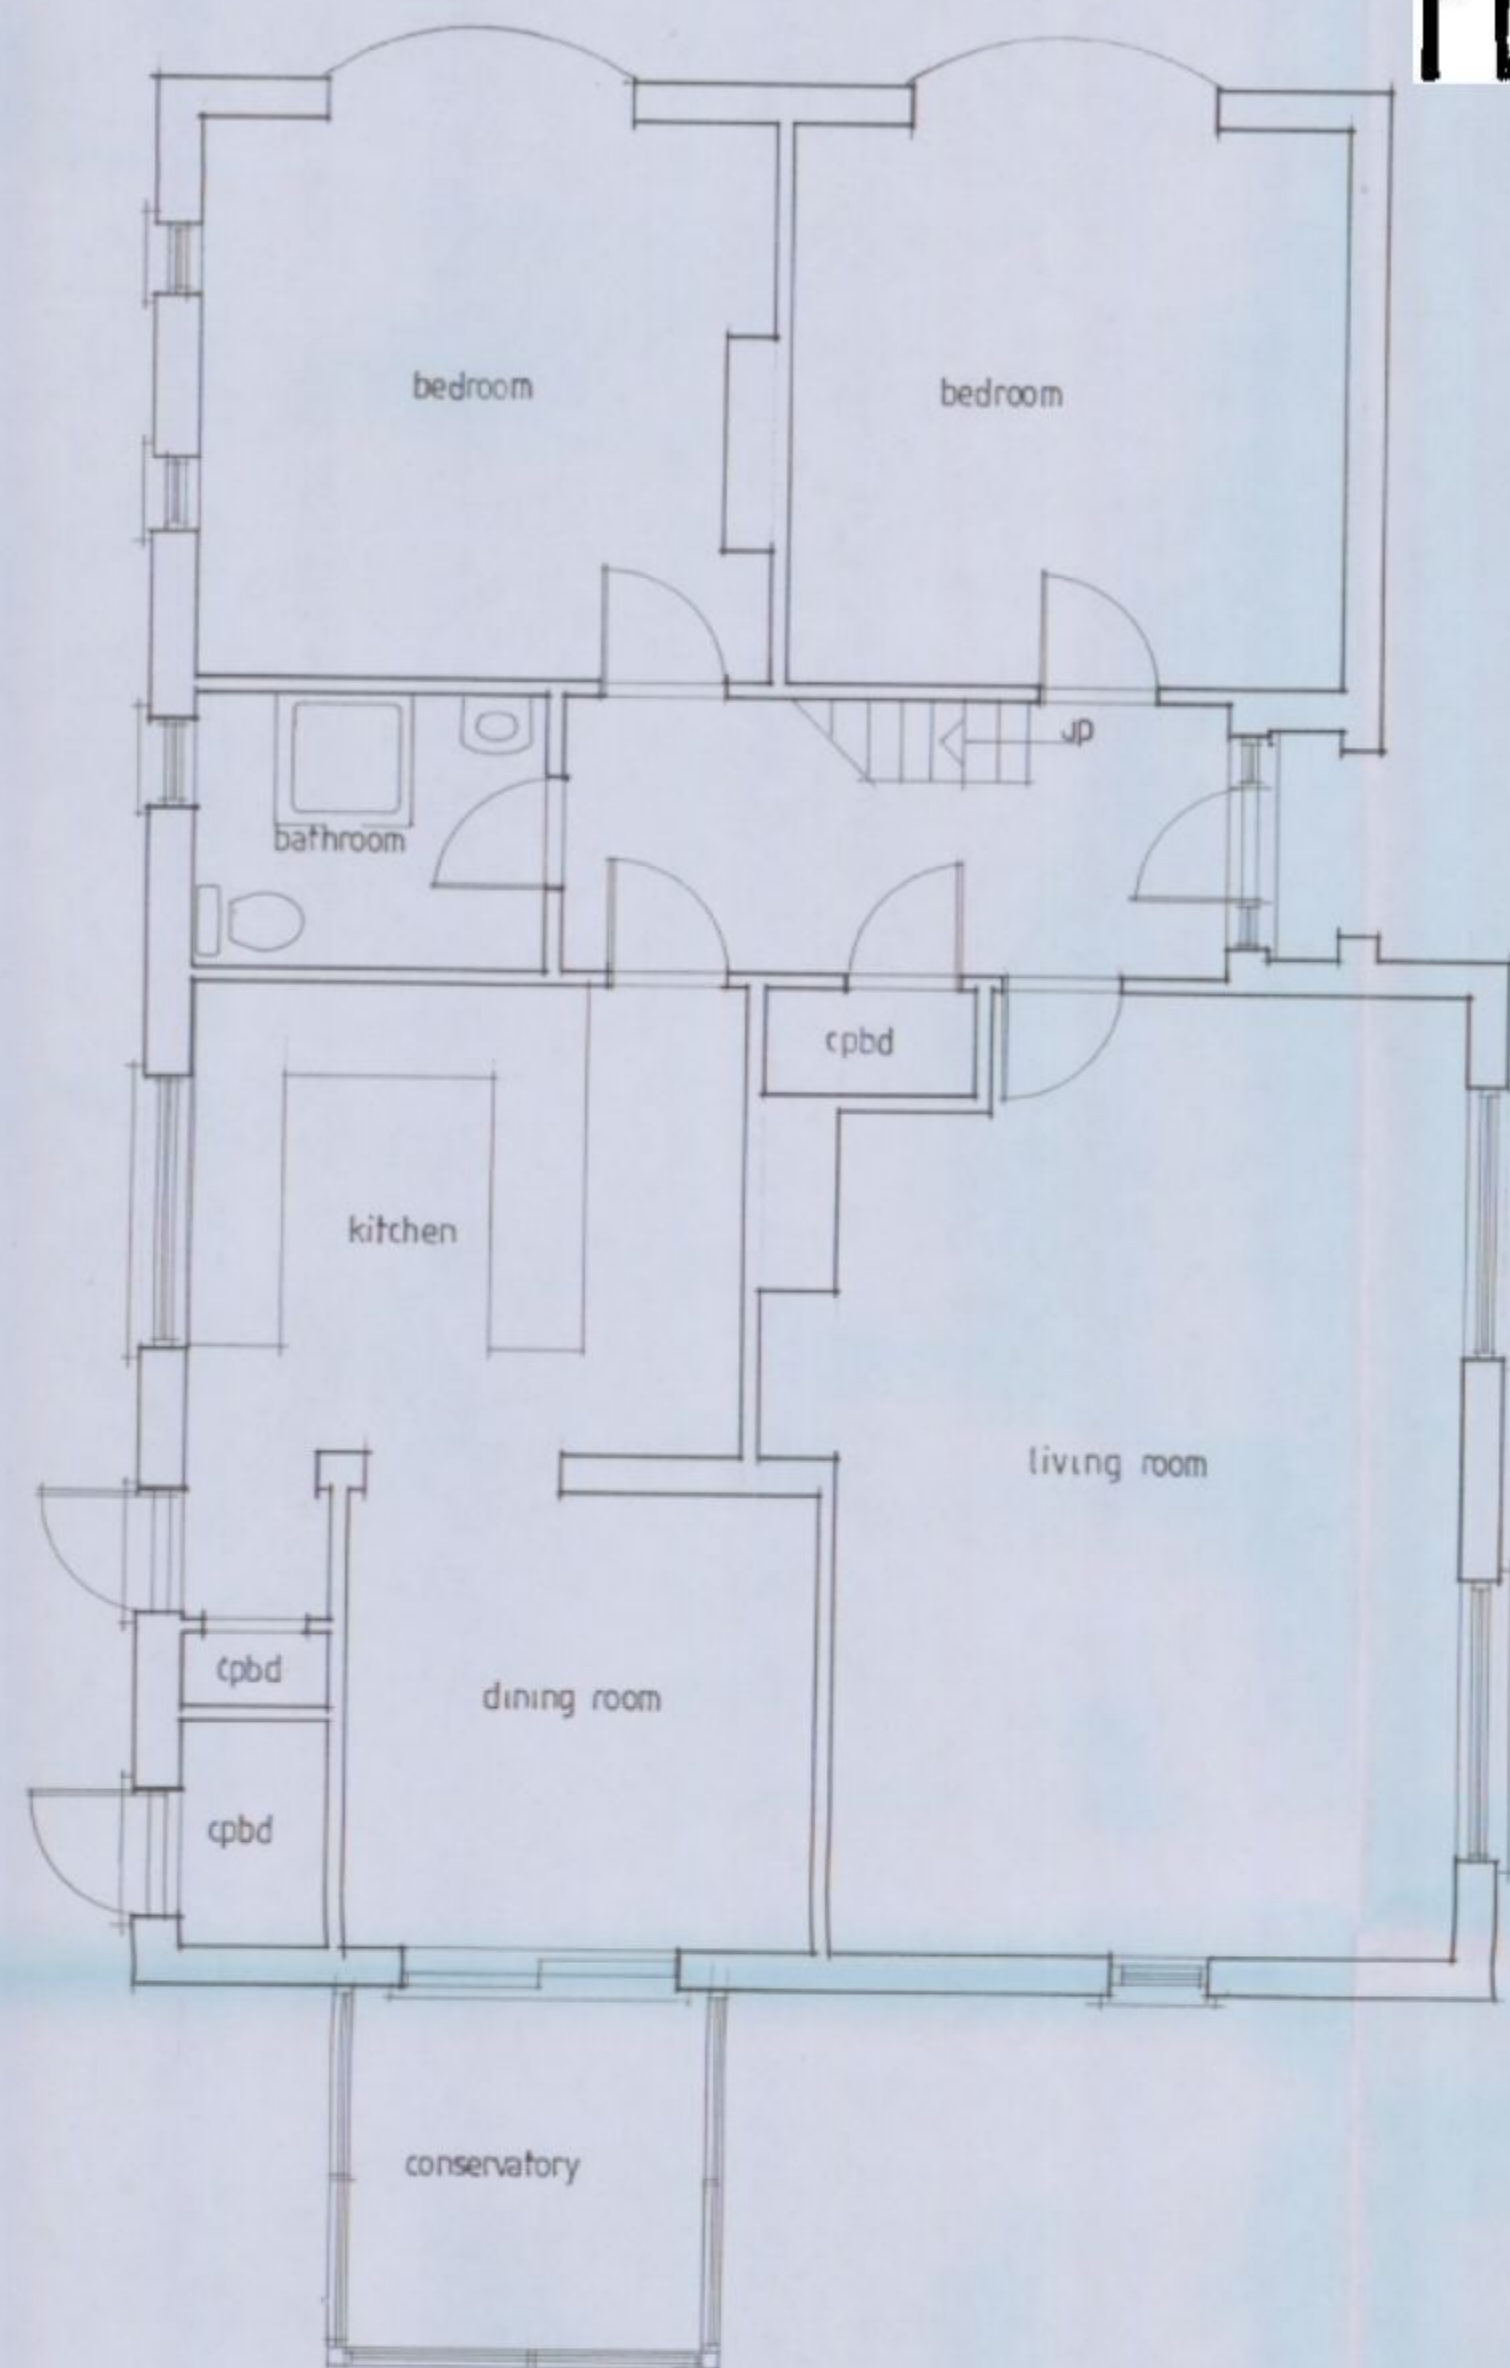


Existing ground floor plan

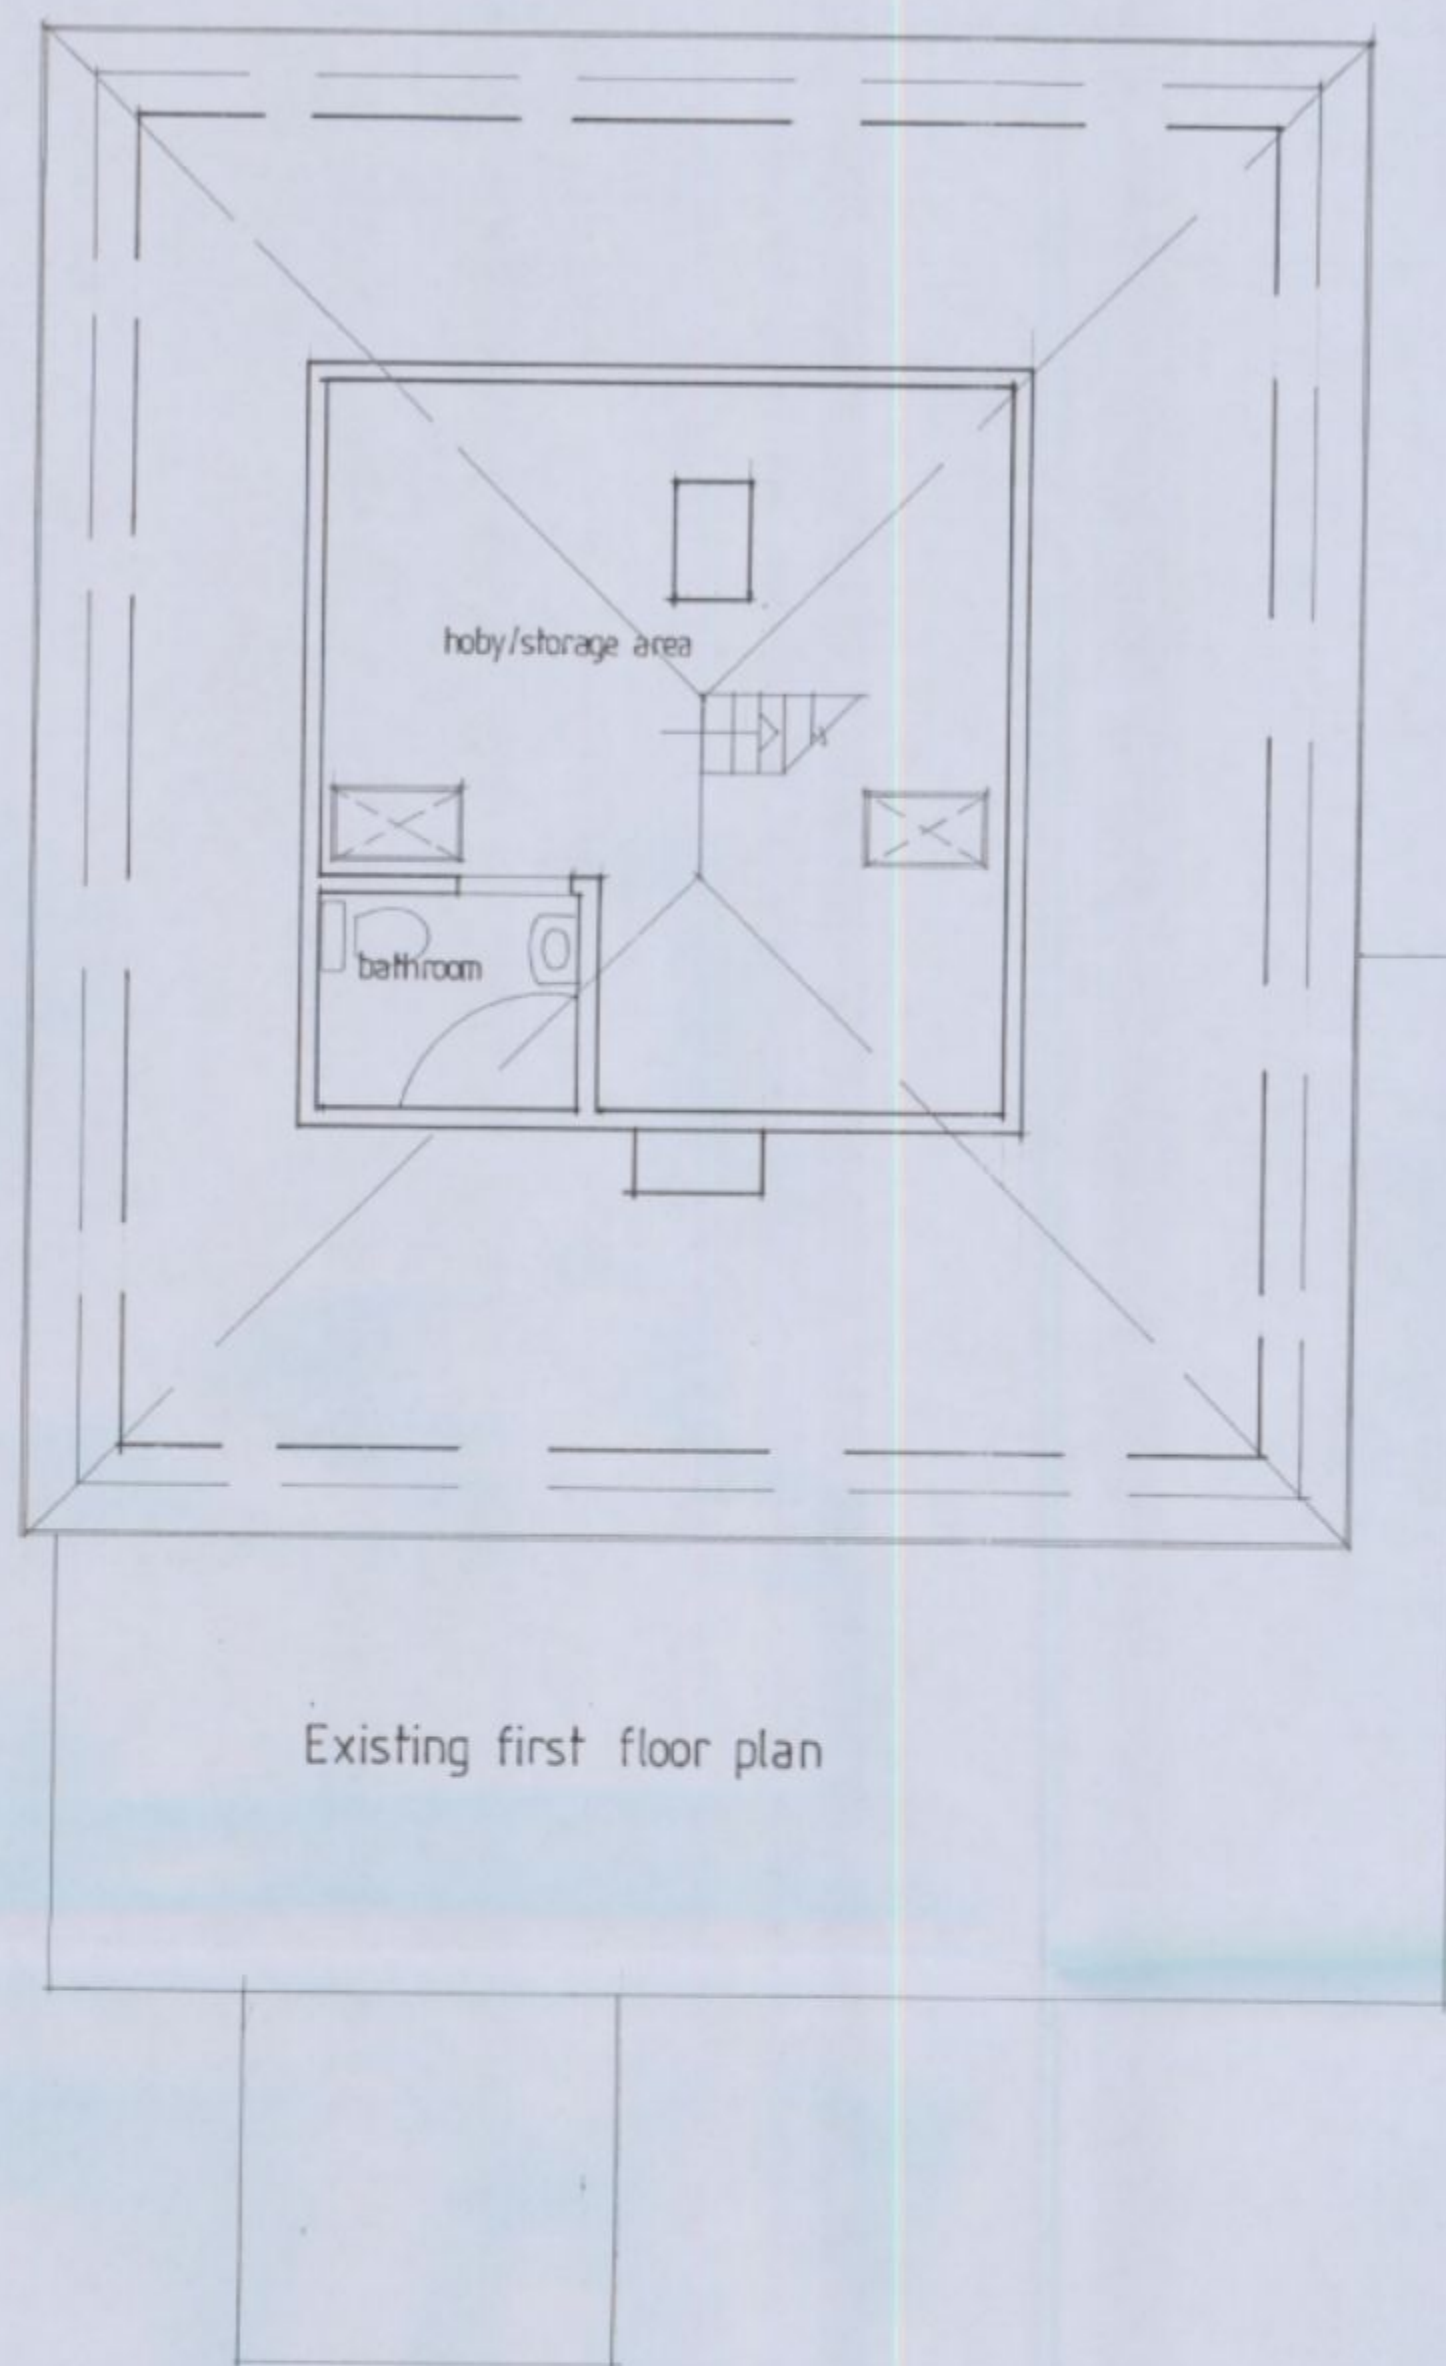

Existing first floor plan



Existing side elevation

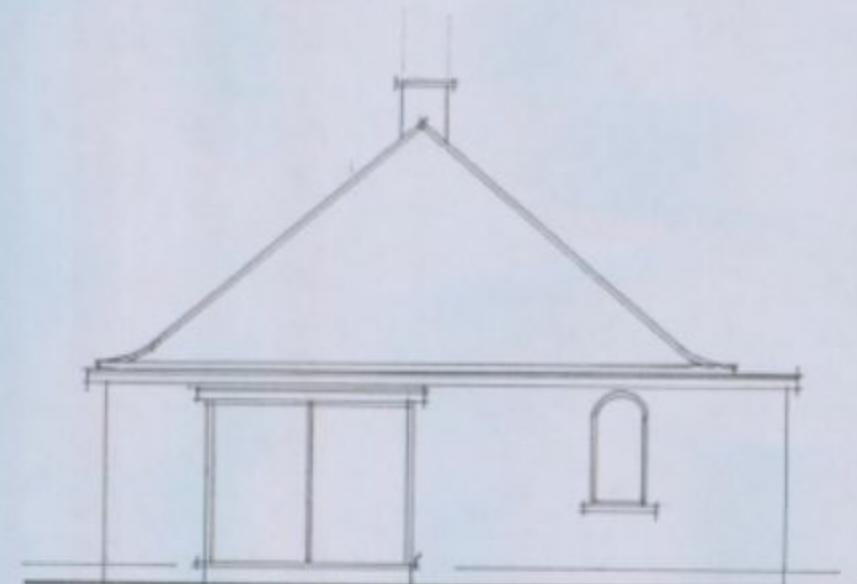

Existing rear elevation



Existing side elevation



Existing front elevation

Note:
All dimensions must be checked on site
and not scaled from this drawing.
Except local authority planning purposes

A	Feb 2011	Minor Amendments
Date		Revision

© copyright

THORNS-YOUNG
ARCHITECTURAL

THORNS-YOUNG LTD.
232 London Road, North Fild, Portsmouth, PO2 9PZ
Tel: 01305 9267 2383 Fax: 01305 9266 3457

Client

Mr & Mrs Morley

Job Title

58 Crossways
Havant

Drawing Title

Existing plans

Scale 1:100 1:50 at A1

Date Jan 2011

Drawn by RP

Dwg. No.

.4007-11-1

Rev.

A

HAVANT BOROUGH
COUNCIL
17 FEB 2011
RECEIVED