



REFUSE

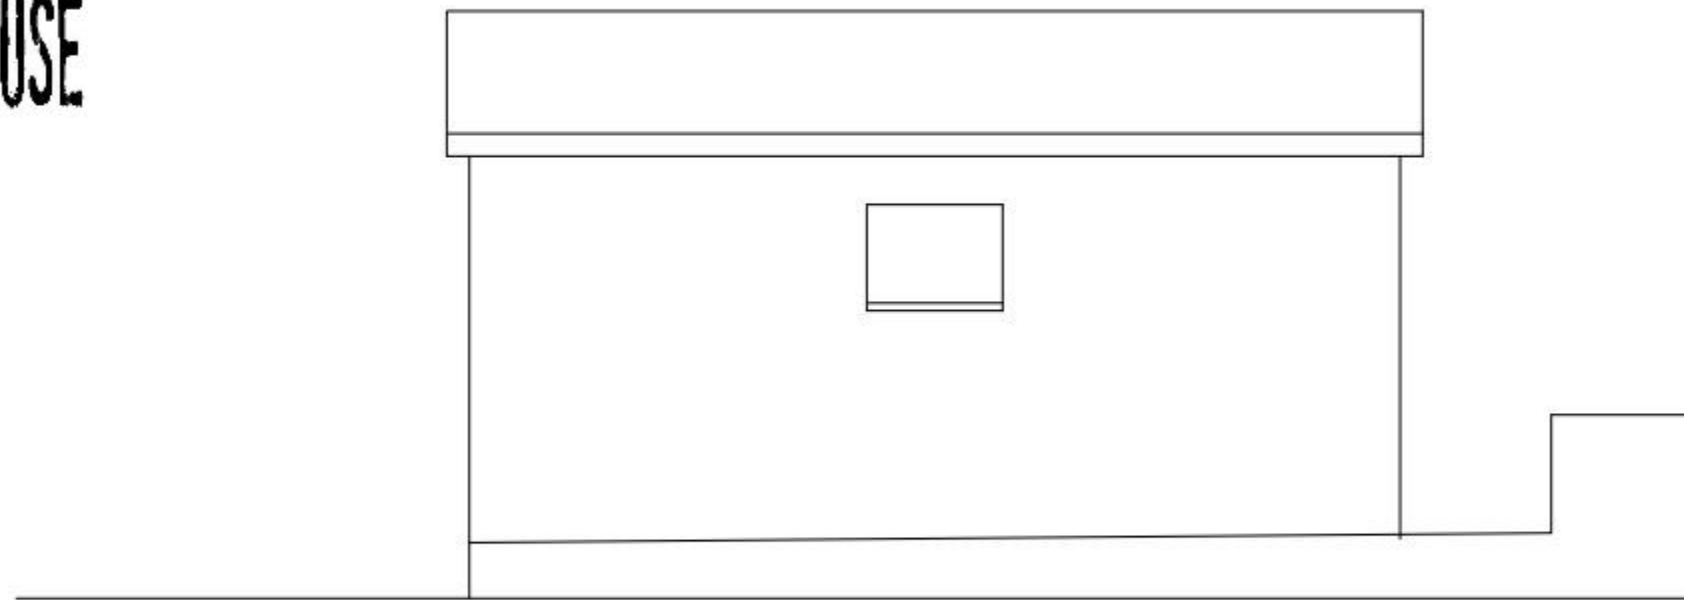

EXISTING WEST ELEVATION

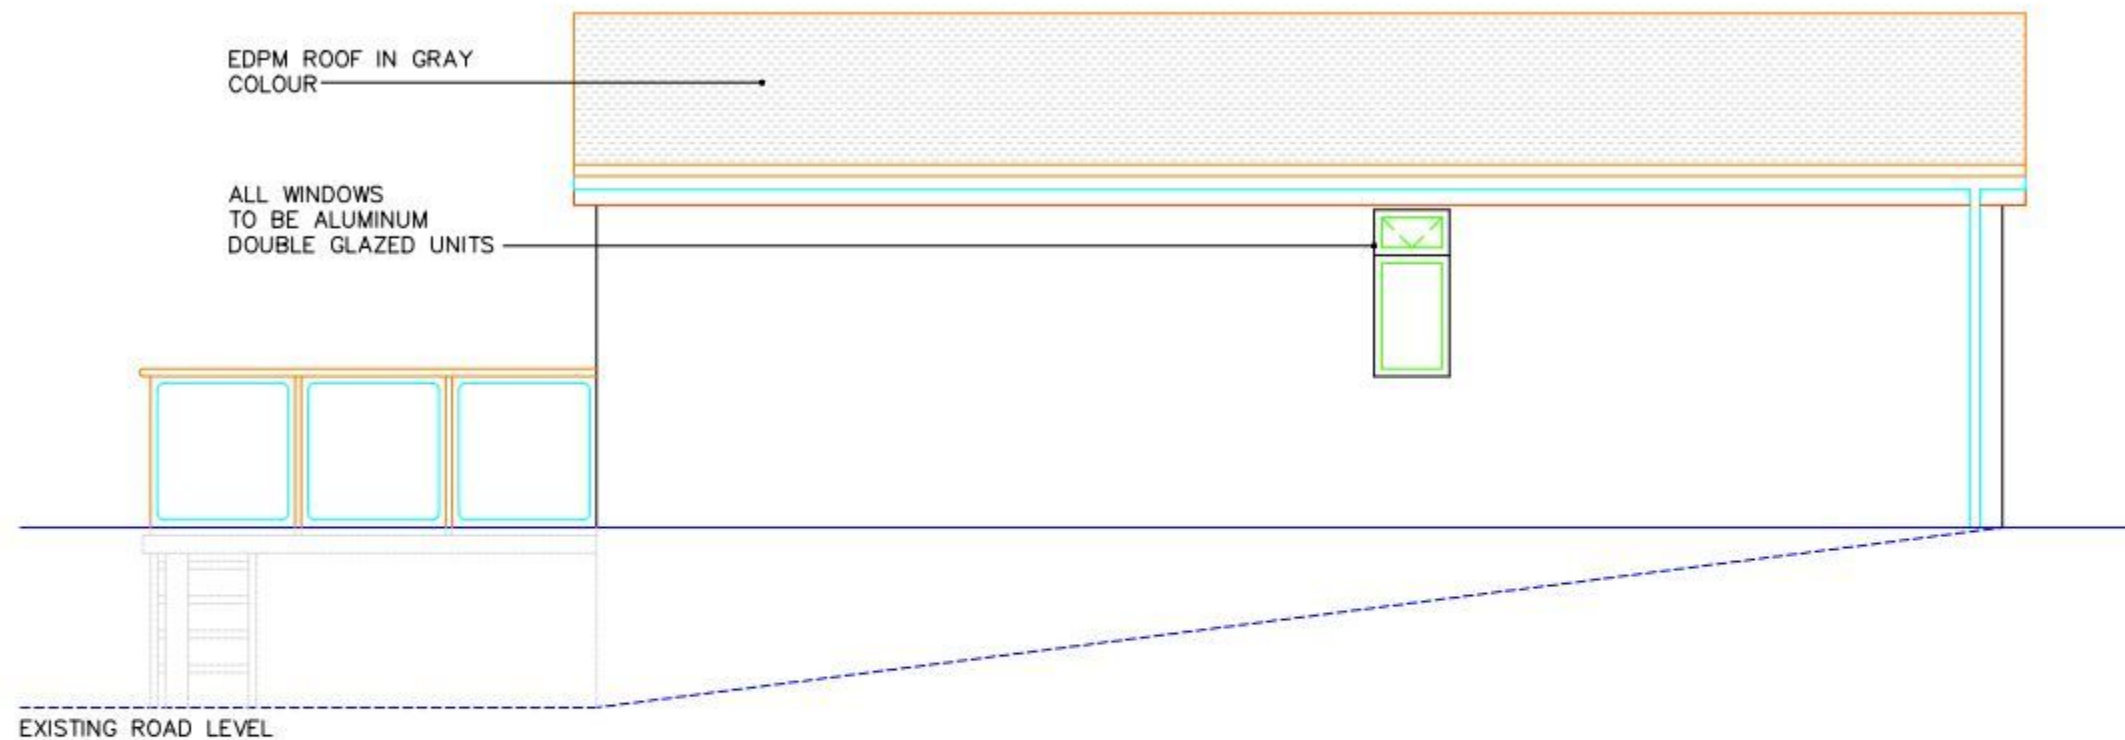

PROPOSED WEST ELEVATION

Notes

- 1 Figured dimensions are to be taken in preference to scaled dimensions.
- 2 Site dimensions are to be checked before work is put in hand.
- 3 All works to be carried out to comply with the Building Regulations, including all amendments, and all relevant Codes of Practice.
All works to comply with the CDM Regulations 2007.

Rev		Date

Client

Mrs. S. Wood

Job Description

Cockleshell
34 The Kench, Ferry Road,
Hayling Island. PO11 0DF

Drawing Title

Existing and Proposed
West Elevations

Scale (A3)	1:50	Date	Oct. 2010
Job No.	1006	Drg.No.	05
Drawn By	G.L.	Rev.	

MEDINA DESIGN CONSULTANTS
Unit 5, 2 St.Marys Road
Hayling Island, Hants. PO11 9DY
023 9263 7380