



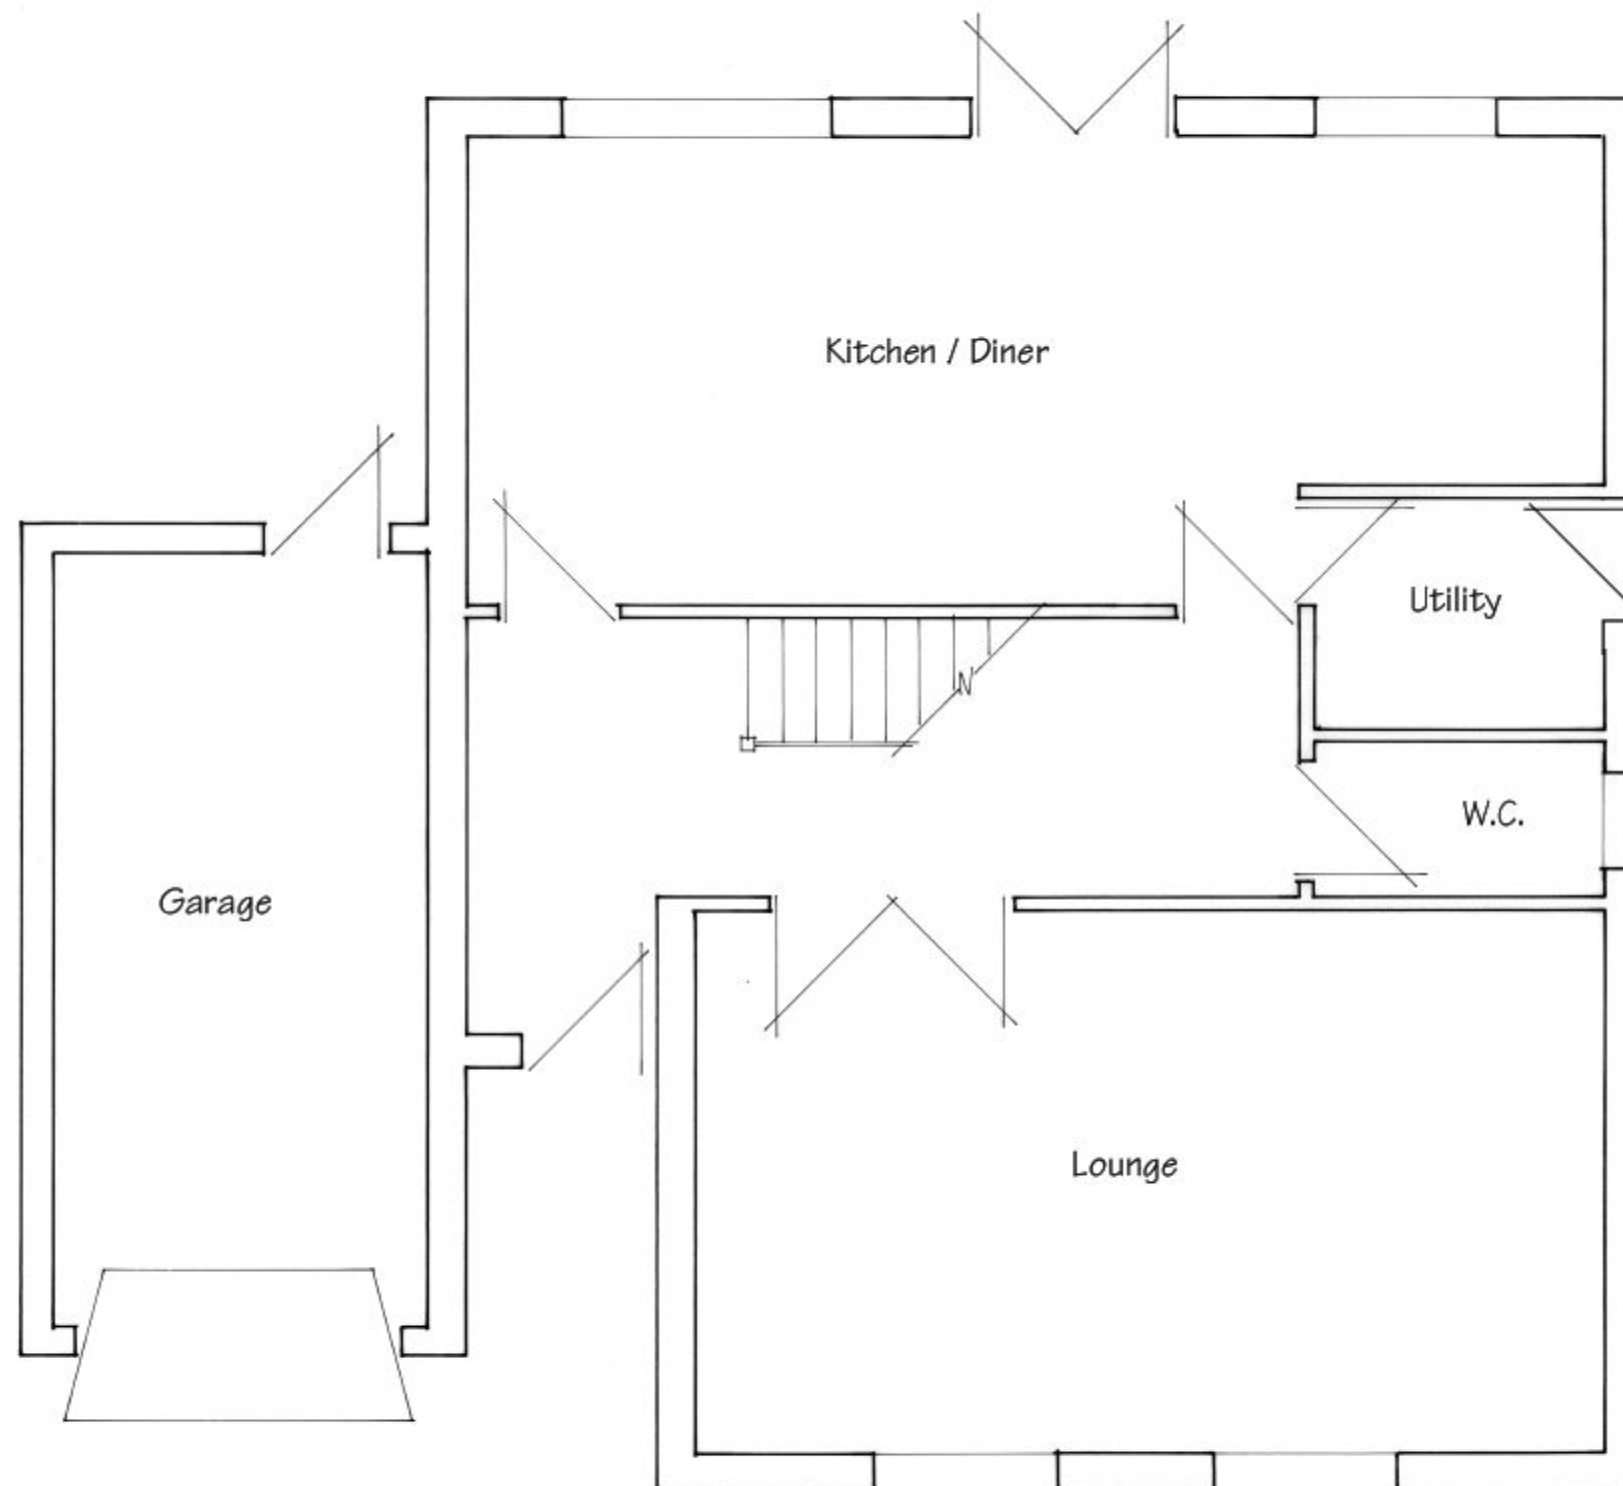

Existing Ground Floor Plan

 

These Plans have been prepared for the purpose of obtaining Planning Permission and/or Building Regulation Approval for the work shown thereon only and should not be used for any other purpose.

© These Plans remain the copyright of the architect and must not be copied or reproduced in any way without written permission with the exception of Local Authorities for Planning Purposes



Andrew R Dunks

BSc(Hons) MRICS MBEng

Chartered Surveyor and Building Engineer


Unit 1, Brambles Enterprise Centre

Waterlooville, Hants, PO7 7TH


Tel: (023) 9225 3034

e-mail: plans@dunks.freemove.co.uk

Proposed Side Extension
5 Petersham Close
Waterlooville
For Mr & Mrs P Chitty
Scale - 1:50 at Page Size A3
Date - March 2011

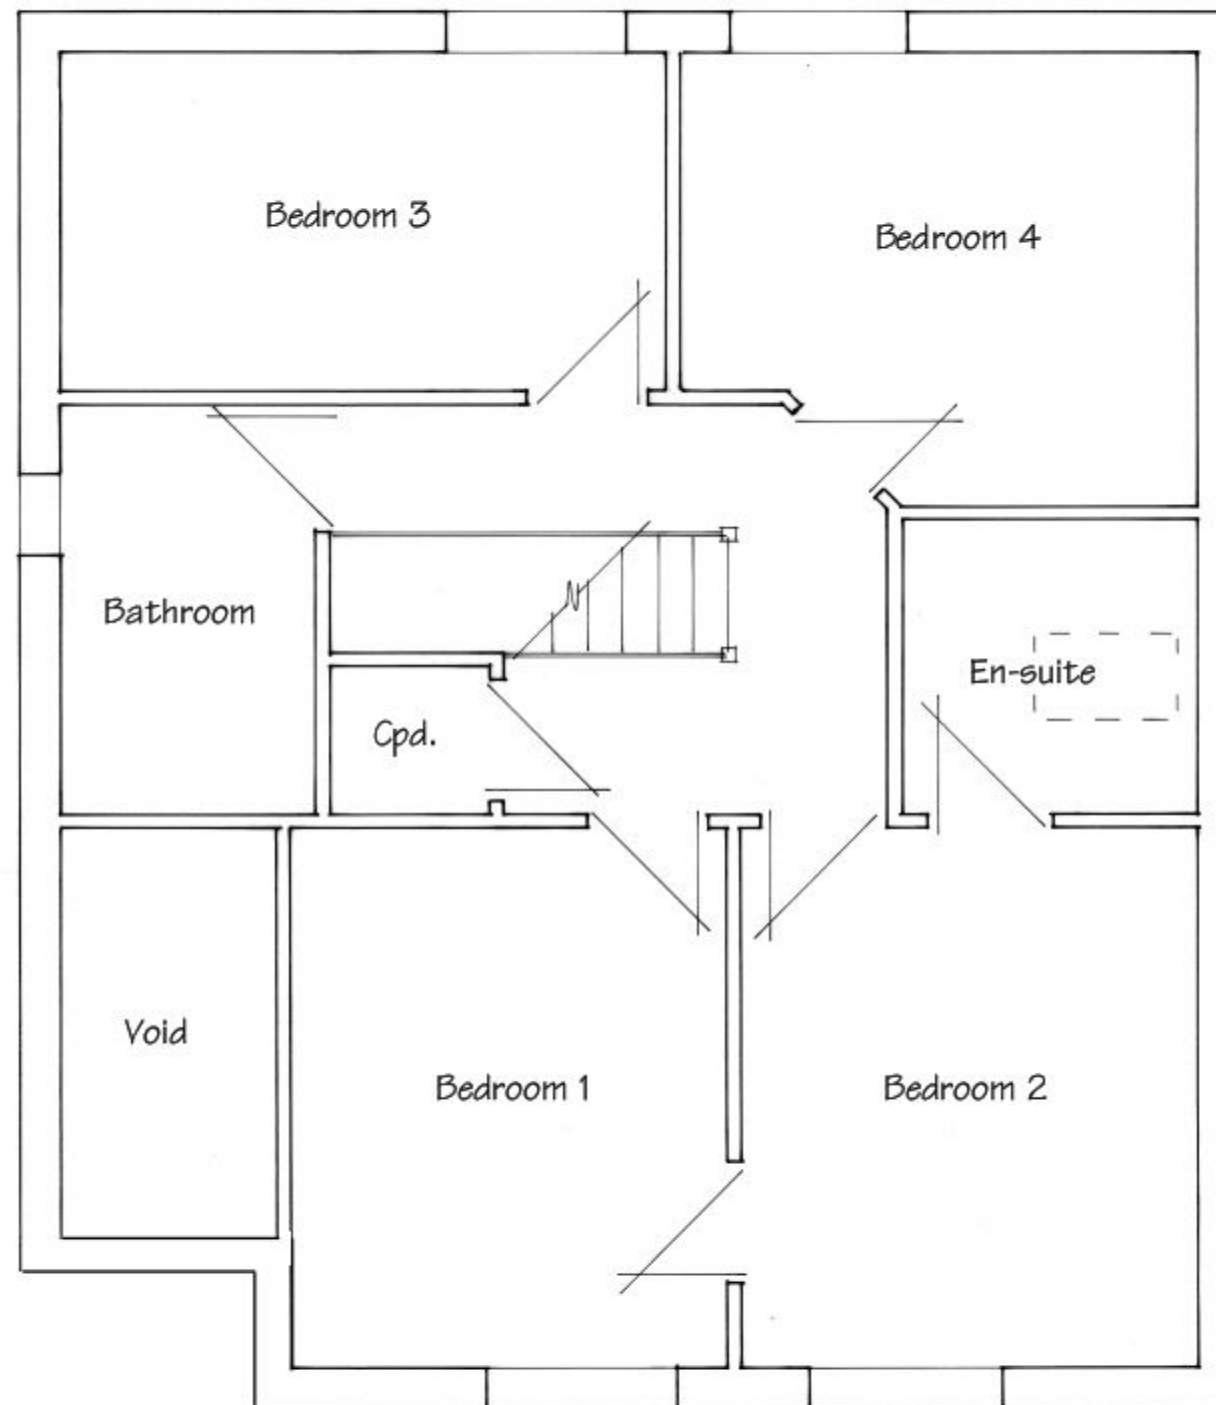

Existing First Floor Plan

 

These Plans have been prepared for the purpose of obtaining Planning Permission and/or Building Regulation Approval for the work shown thereon only and should not be used for any other purpose.

© These Plans remain the copyright of the architect and must not be copied or reproduced in any way without written permission with the exception of Local Authorities for Planning Purposes



Andrew R Dunks

BSc(Hons) MRICS MBEng

Chartered Surveyor and Building Engineer

Unit 1, Brambles Enterprise Centre

Waterlooville, Hants, PO7 7TH


Tel: (023) 9225 3034

e-mail: plans@dunks.freemove.co.uk


Proposed Side Extension
5 Petersham Close
Waterlooville
For Mr & Mrs P Chitty
Scale - 1:50 at Page Size A3
Date - March 2011



Existing NW/Rear Elevation

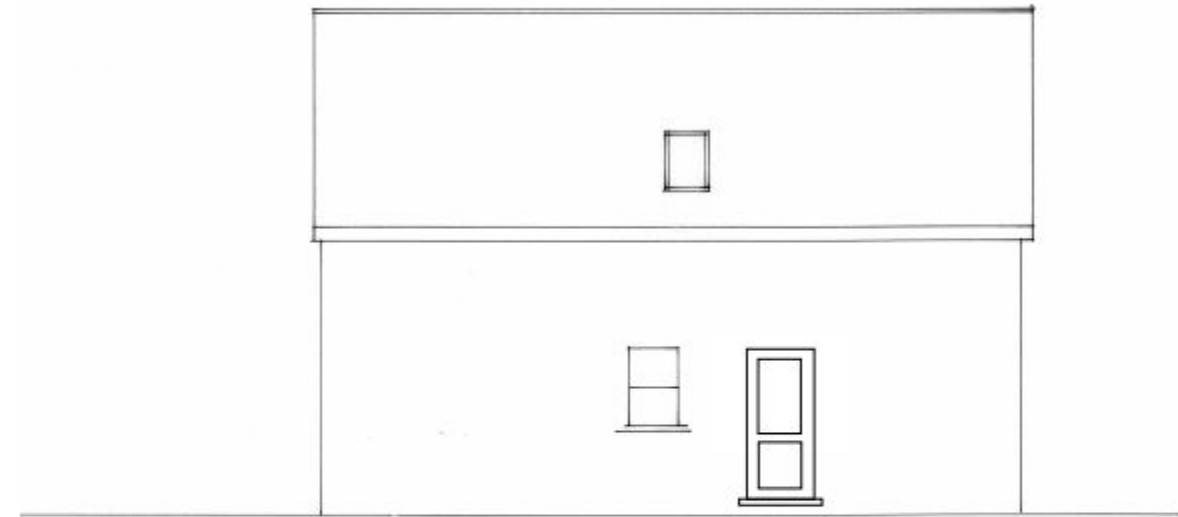

Existing NE/Side Elevation

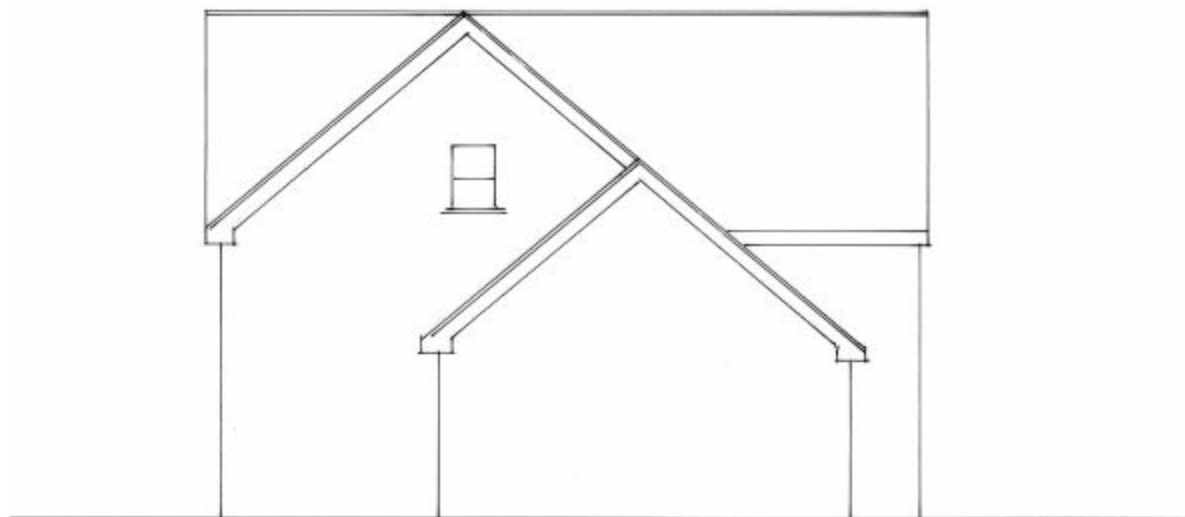

Existing SW/Side Elevation



Existing SE/Front Elevation

These Plans have been prepared for the purpose of obtaining Planning Permission and/or Building Regulation Approval for the work shown thereon only and should not be used for any other purpose.

© These Plans remain the copyright of the architect and must not be copied or reproduced in any way without written permission with the exception of Local Authorities for Planning Purposes

1 0 1 2 3 4
Metres @ 1:100 Scale



Andrew R Dunks


BSc(Hons) MRICS MBEng

Chartered Surveyor and Building Engineer


Unit 1, Brambles Enterprise Centre
Waterlooville, Hants, PO7 7TH
Tel: (023) 9225 3034
e-mail: plans@dunks.freemove.co.uk

Proposed Side Extension
5 Petersham Close
Waterlooville
For Mr & Mrs P Chitty
Scale - 1:100 at Page Size A3
Date - March 2011

Drawing No. 3459/3 - Rev A

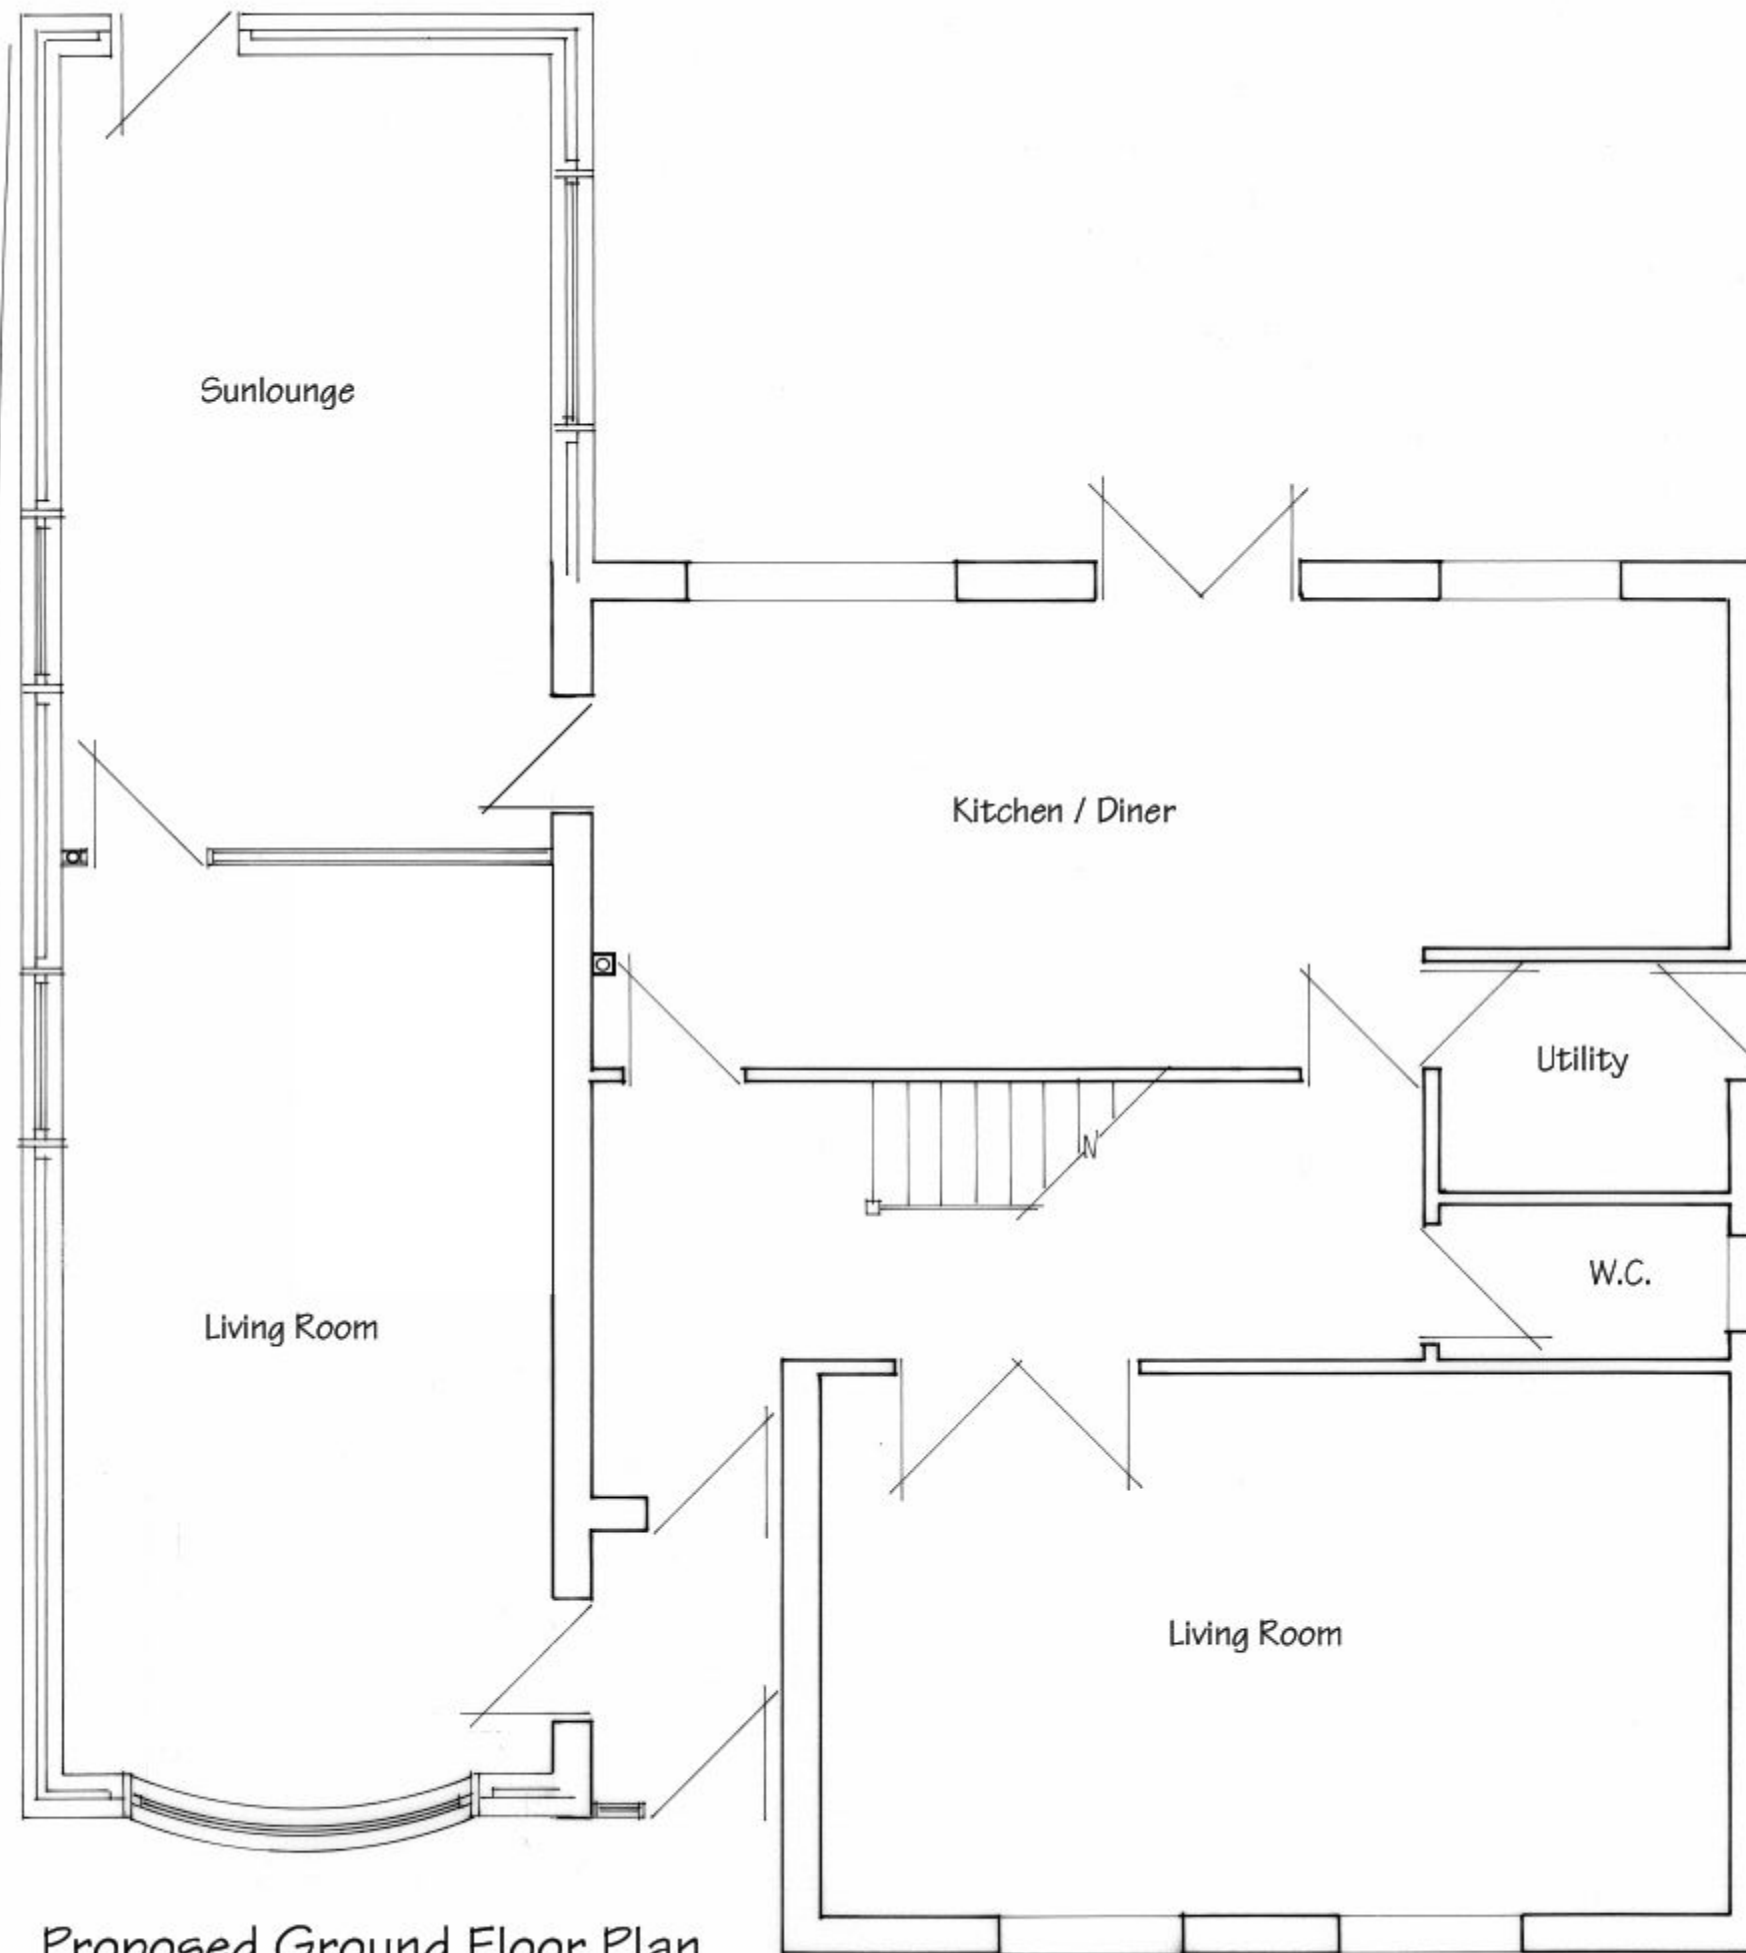

Proposed Ground Floor Plan

 

These Plans have been prepared for the purpose of obtaining Planning Permission and/or Building Regulation Approval for the work shown thereon only and should not be used for any other purpose.

© These Plans remain the copyright of the architect and must not be copied or reproduced in any way without written permission with the exception of Local Authorities for Planning Purposes



Andrew R Dunks

BSc(Hons) MRICS MBEng

Chartered Surveyor and Building Engineer


Unit 1, Brambles Enterprise Centre

Waterlooville, Hants, PO7 7TH


Tel: (023) 9225 3034

e-mail: plans@dunks.freemove.co.uk

Proposed Side Extension
5 Petersham Close
Waterlooville
For Mr & Mrs P Chitty
Scale - 1:50 at Page Size A3
Date - March 2011

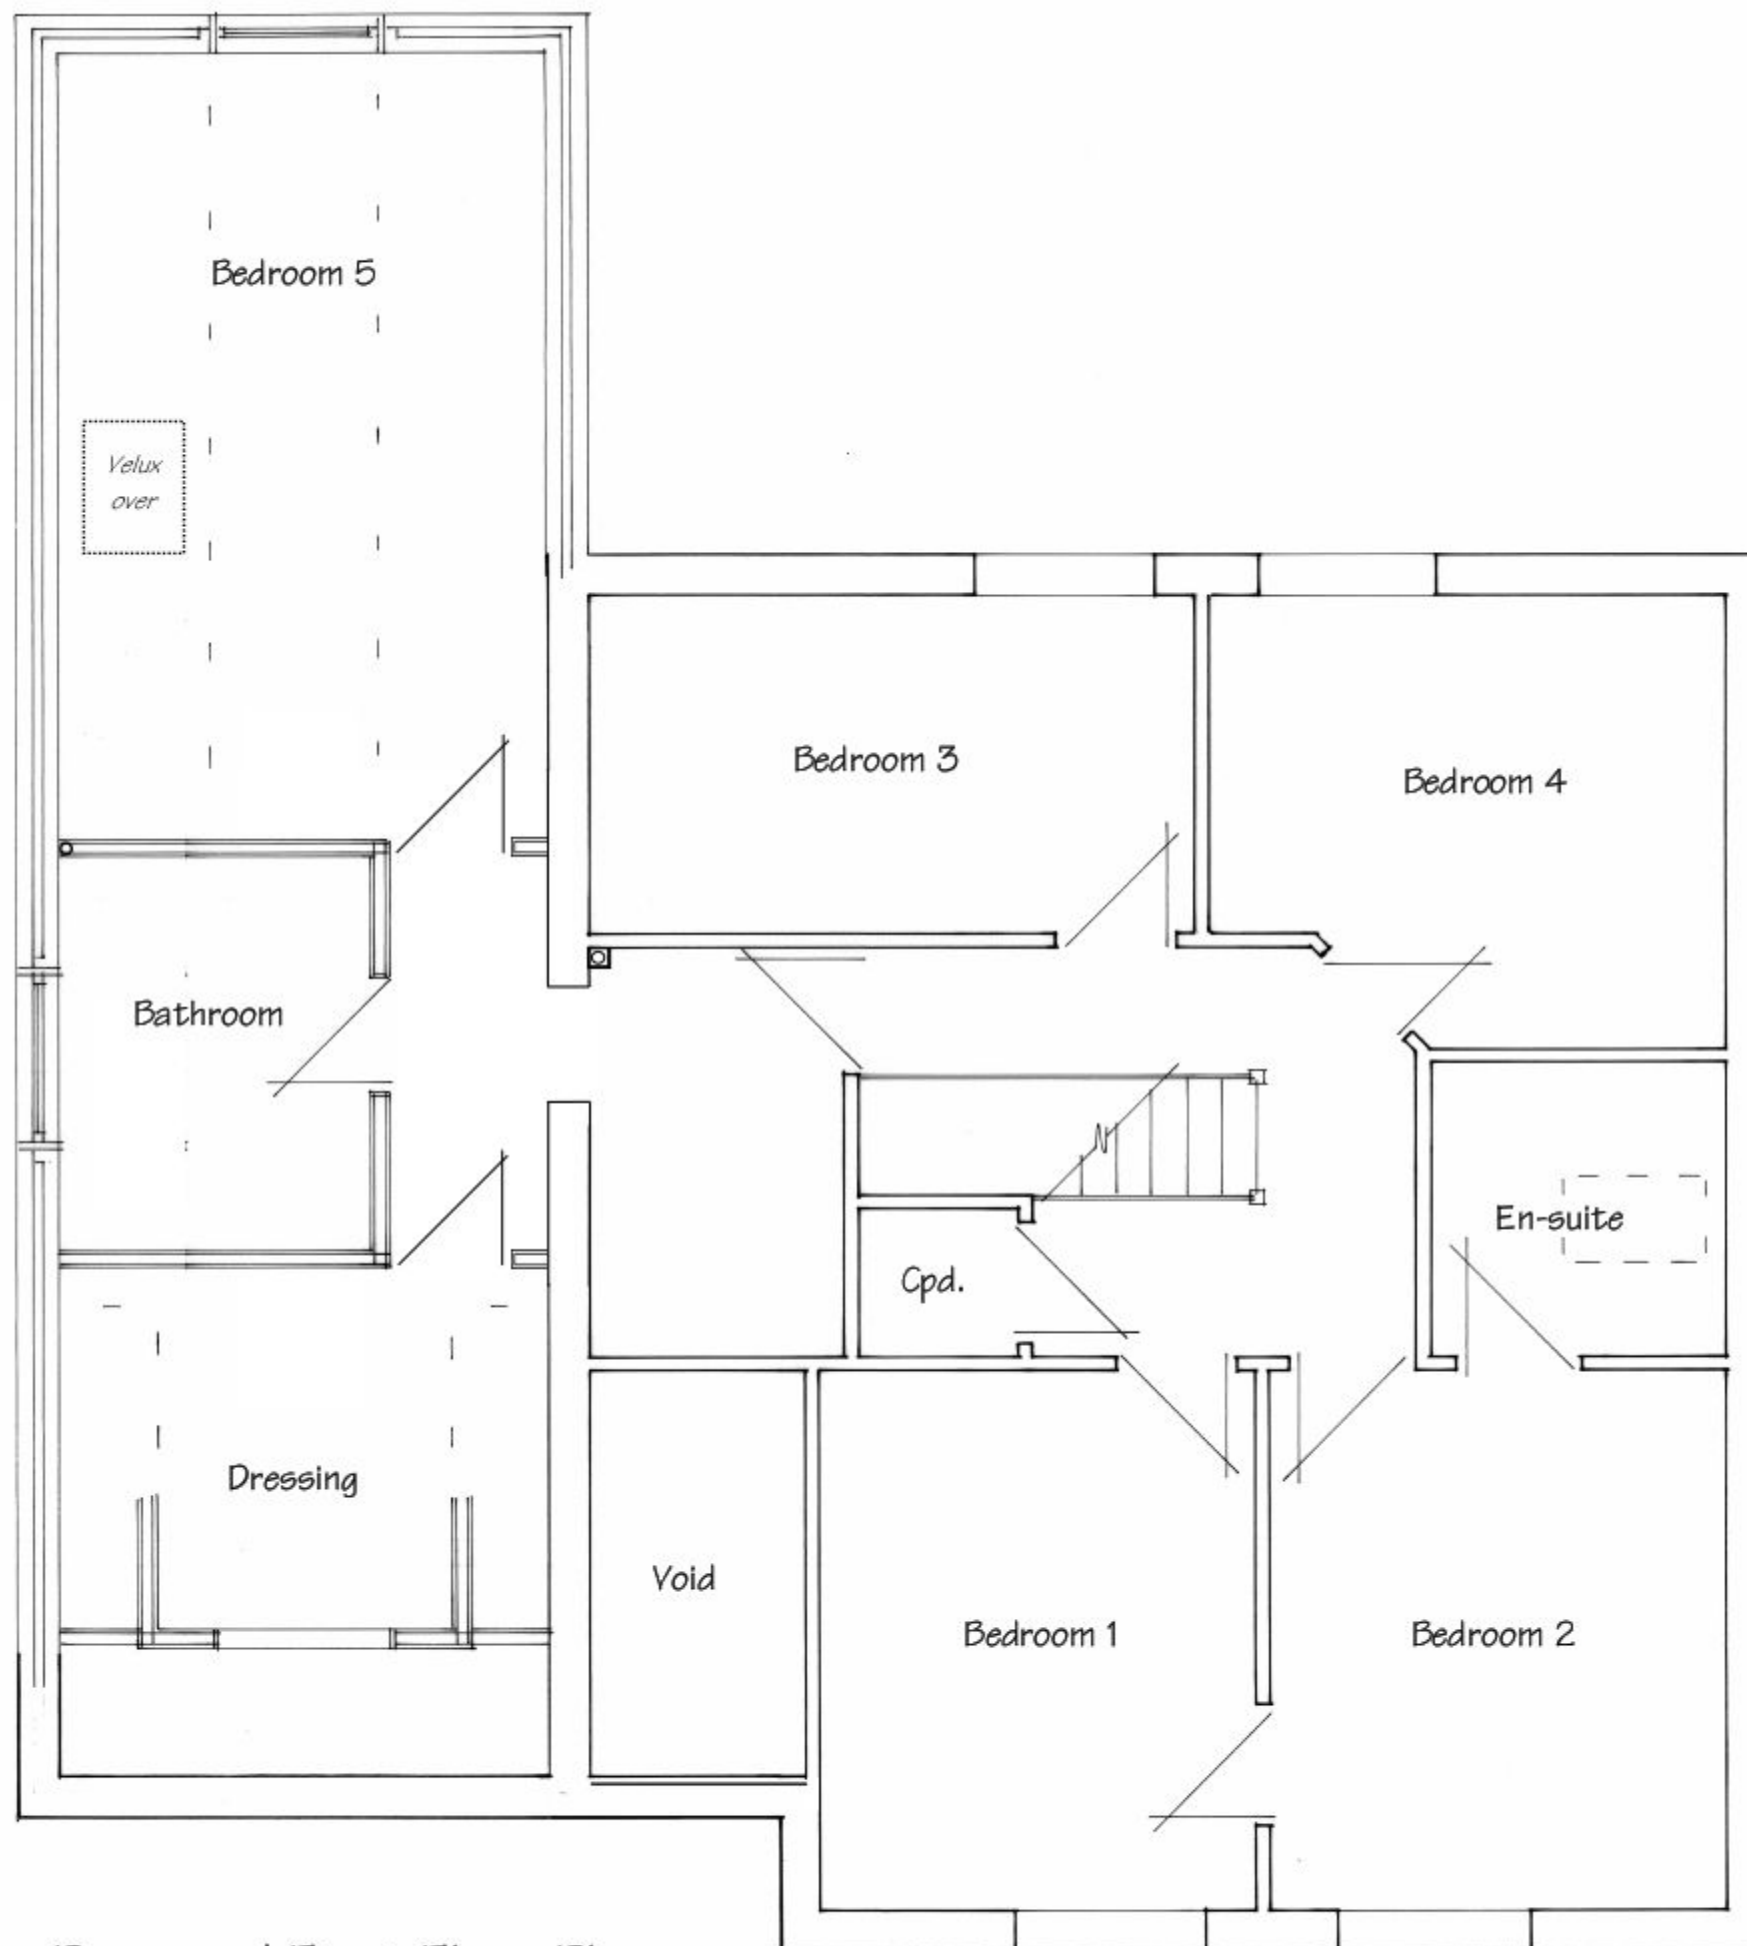

Proposed First Floor Plan

 

These Plans have been prepared for the purpose of obtaining Planning Permission and/or Building Regulation Approval for the work shown thereon only and should not be used for any other purpose.

© These Plans remain the copyright of the architect and must not be copied or reproduced in any way without written permission with the exception of Local Authorities for Planning Purposes



Andrew R Dunks

BSc(Hons) MRICS MBEng

Chartered Surveyor and Building Engineer


Unit 1, Brambles Enterprise Centre

Waterlooville, Hants, PO7 7TH


Tel: (023) 9225 3034

e-mail: plans@dunks.freemove.co.uk


Proposed Side Extension
5 Petersham Close
Waterlooville
For Mr & Mrs P Chitty
Scale - 1:50 at Page Size A3
Date - March 2011

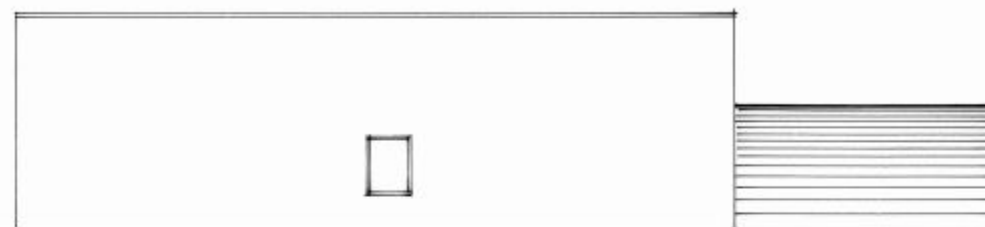

SUPERSEDED

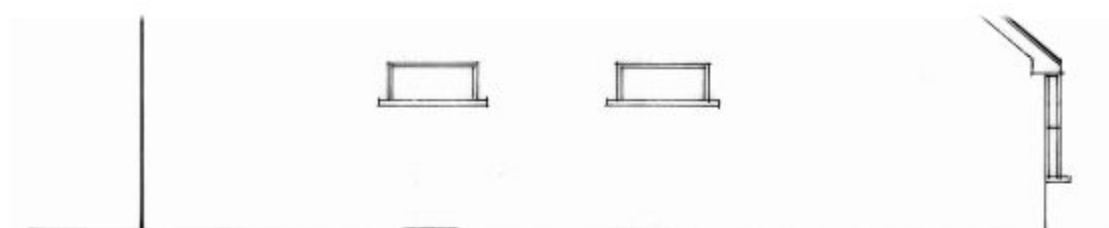

Proposed SW/Side Elevation

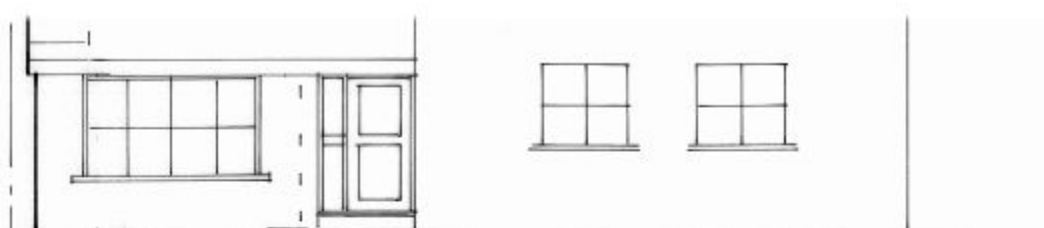

Proposed SE/Front Elevation

These Plans have been prepared for the purpose of obtaining Planning Permission and/or Building Regulation Approval for the work shown thereon only and should not be used for any other purpose.

© These Plans remain the copyright of the architect and must not be copied or reproduced in any way without written permission with the exception of Local Authorities for Planning Purposes

1 0 1 2 3 4
Metres @ 1:100 Scale



Andrew R Dunks

BSO(Hons) MRICS MBEng

Chartered Surveyor and Building Engineer

Unit 1, Brambles Enterprise Centre
Waterlooville, Hants, PO7 7TH
Tel: (023) 9225 3034
e-mail: plans@dunks.freemove.co.uk


Proposed Side Extension
5 Petersham Close
Waterlooville

For Mr & Mrs P Chitty


Scale - 1:100 at Page Size A3

Date - March 2011

Drawing No. 3459/6 - Rev A

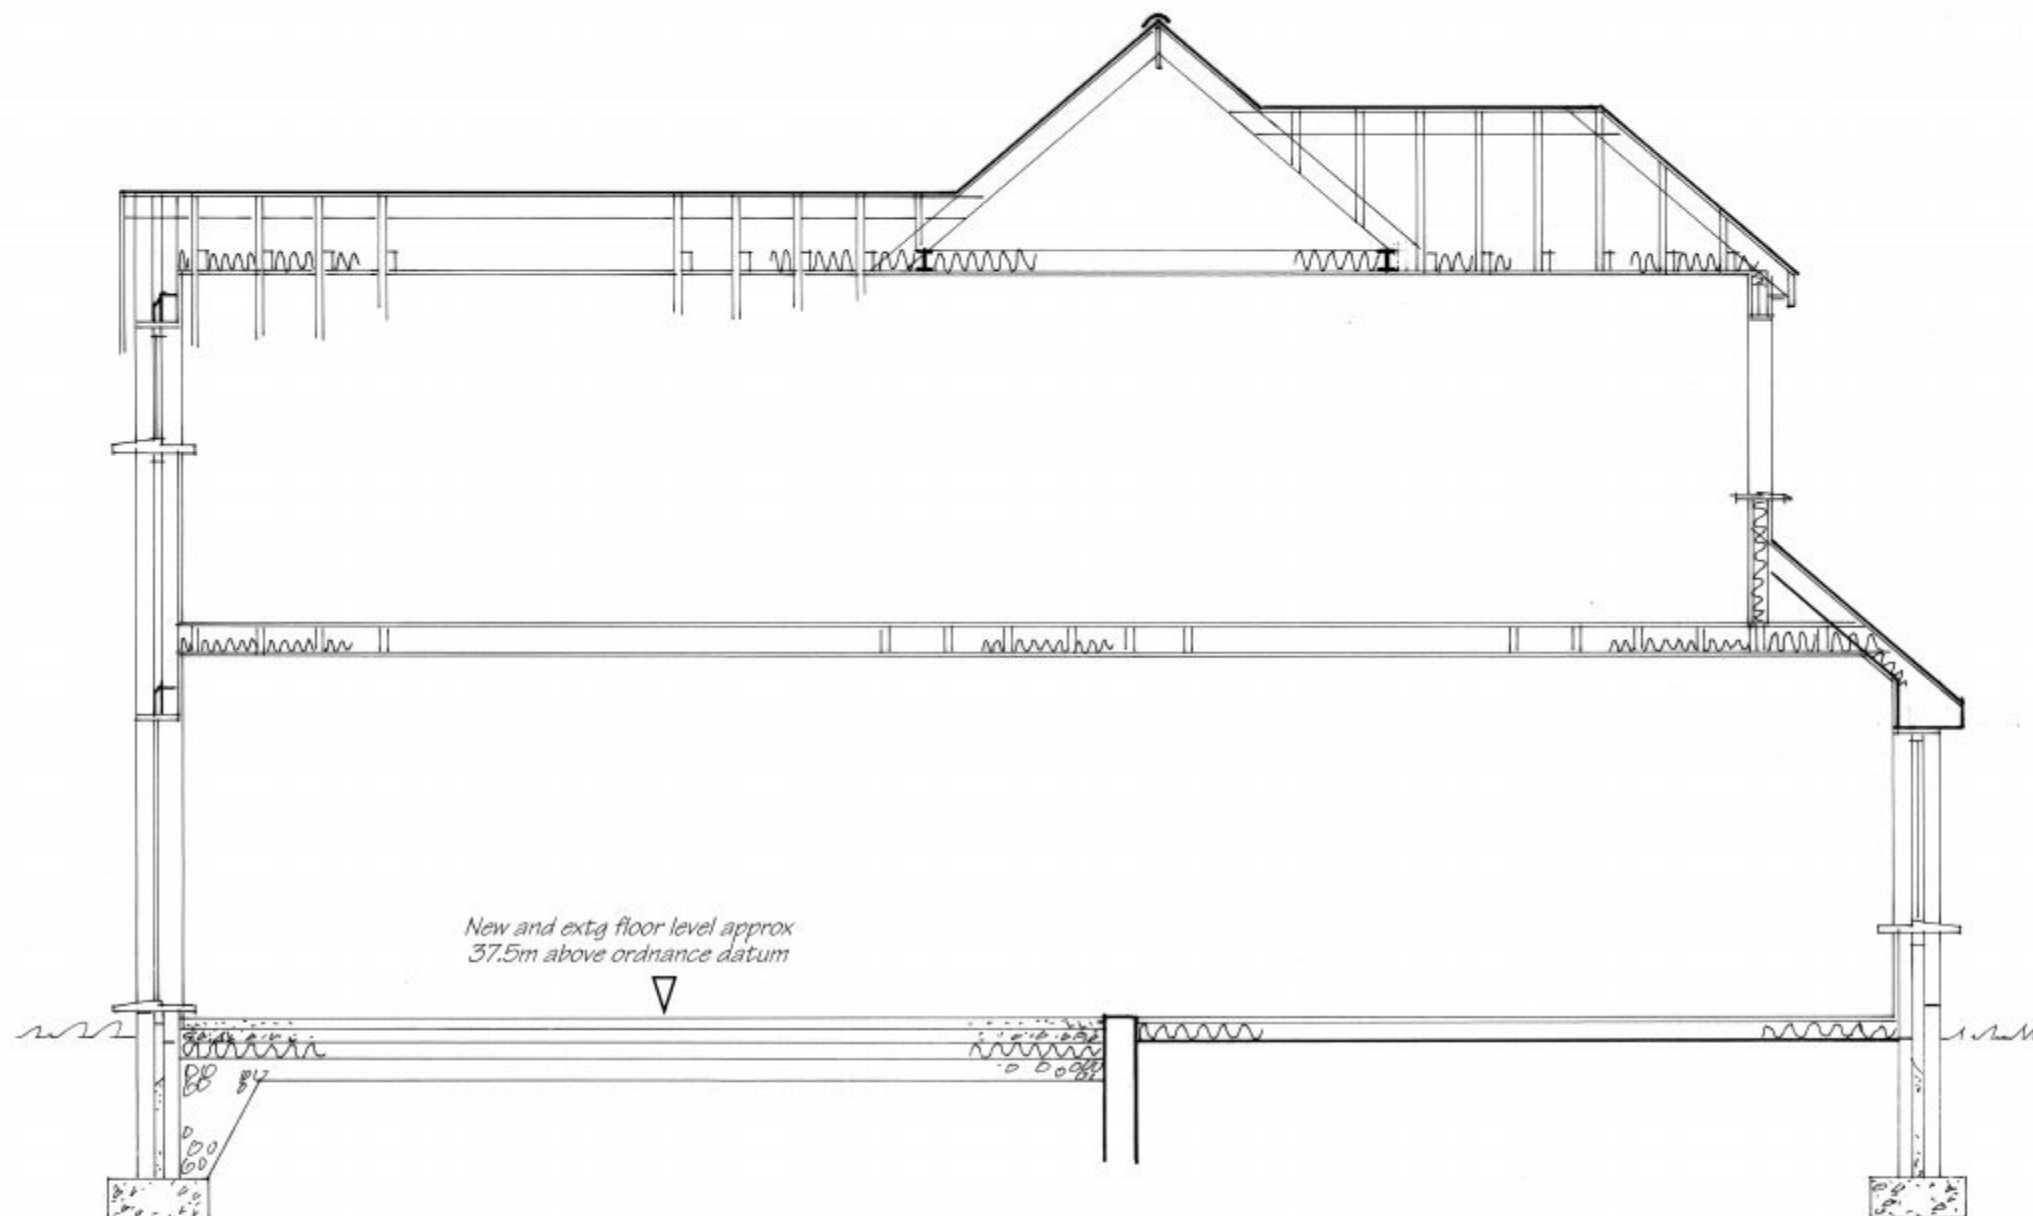

Cross-Section

 

These Plans have been prepared for the purpose of obtaining Planning Permission and/or Building Regulation Approval for the work shown thereon only and should not be used for any other purpose.

© These Plans remain the copyright of the architect and must not be copied or reproduced in any way without written permission with the exception of Local Authorities for Planning Purposes



Andrew R Dunks

BSc(Hons) MRICS MBEng

Chartered Surveyor and Building Engineer

Unit 1, Brambles Enterprise Centre
Waterlooville, Hants, PO7 7TH
Tel: (023) 9225 3034
e-mail: plans@dunks.freemove.co.uk

Proposed Side Extension
5 Petersham Close
Waterlooville
For Mr & Mrs P Chitty
Scale - 1:50 at Page Size A3
Date - March 2011

Drawing No. 3459/7 - Rev A