


PERMIT

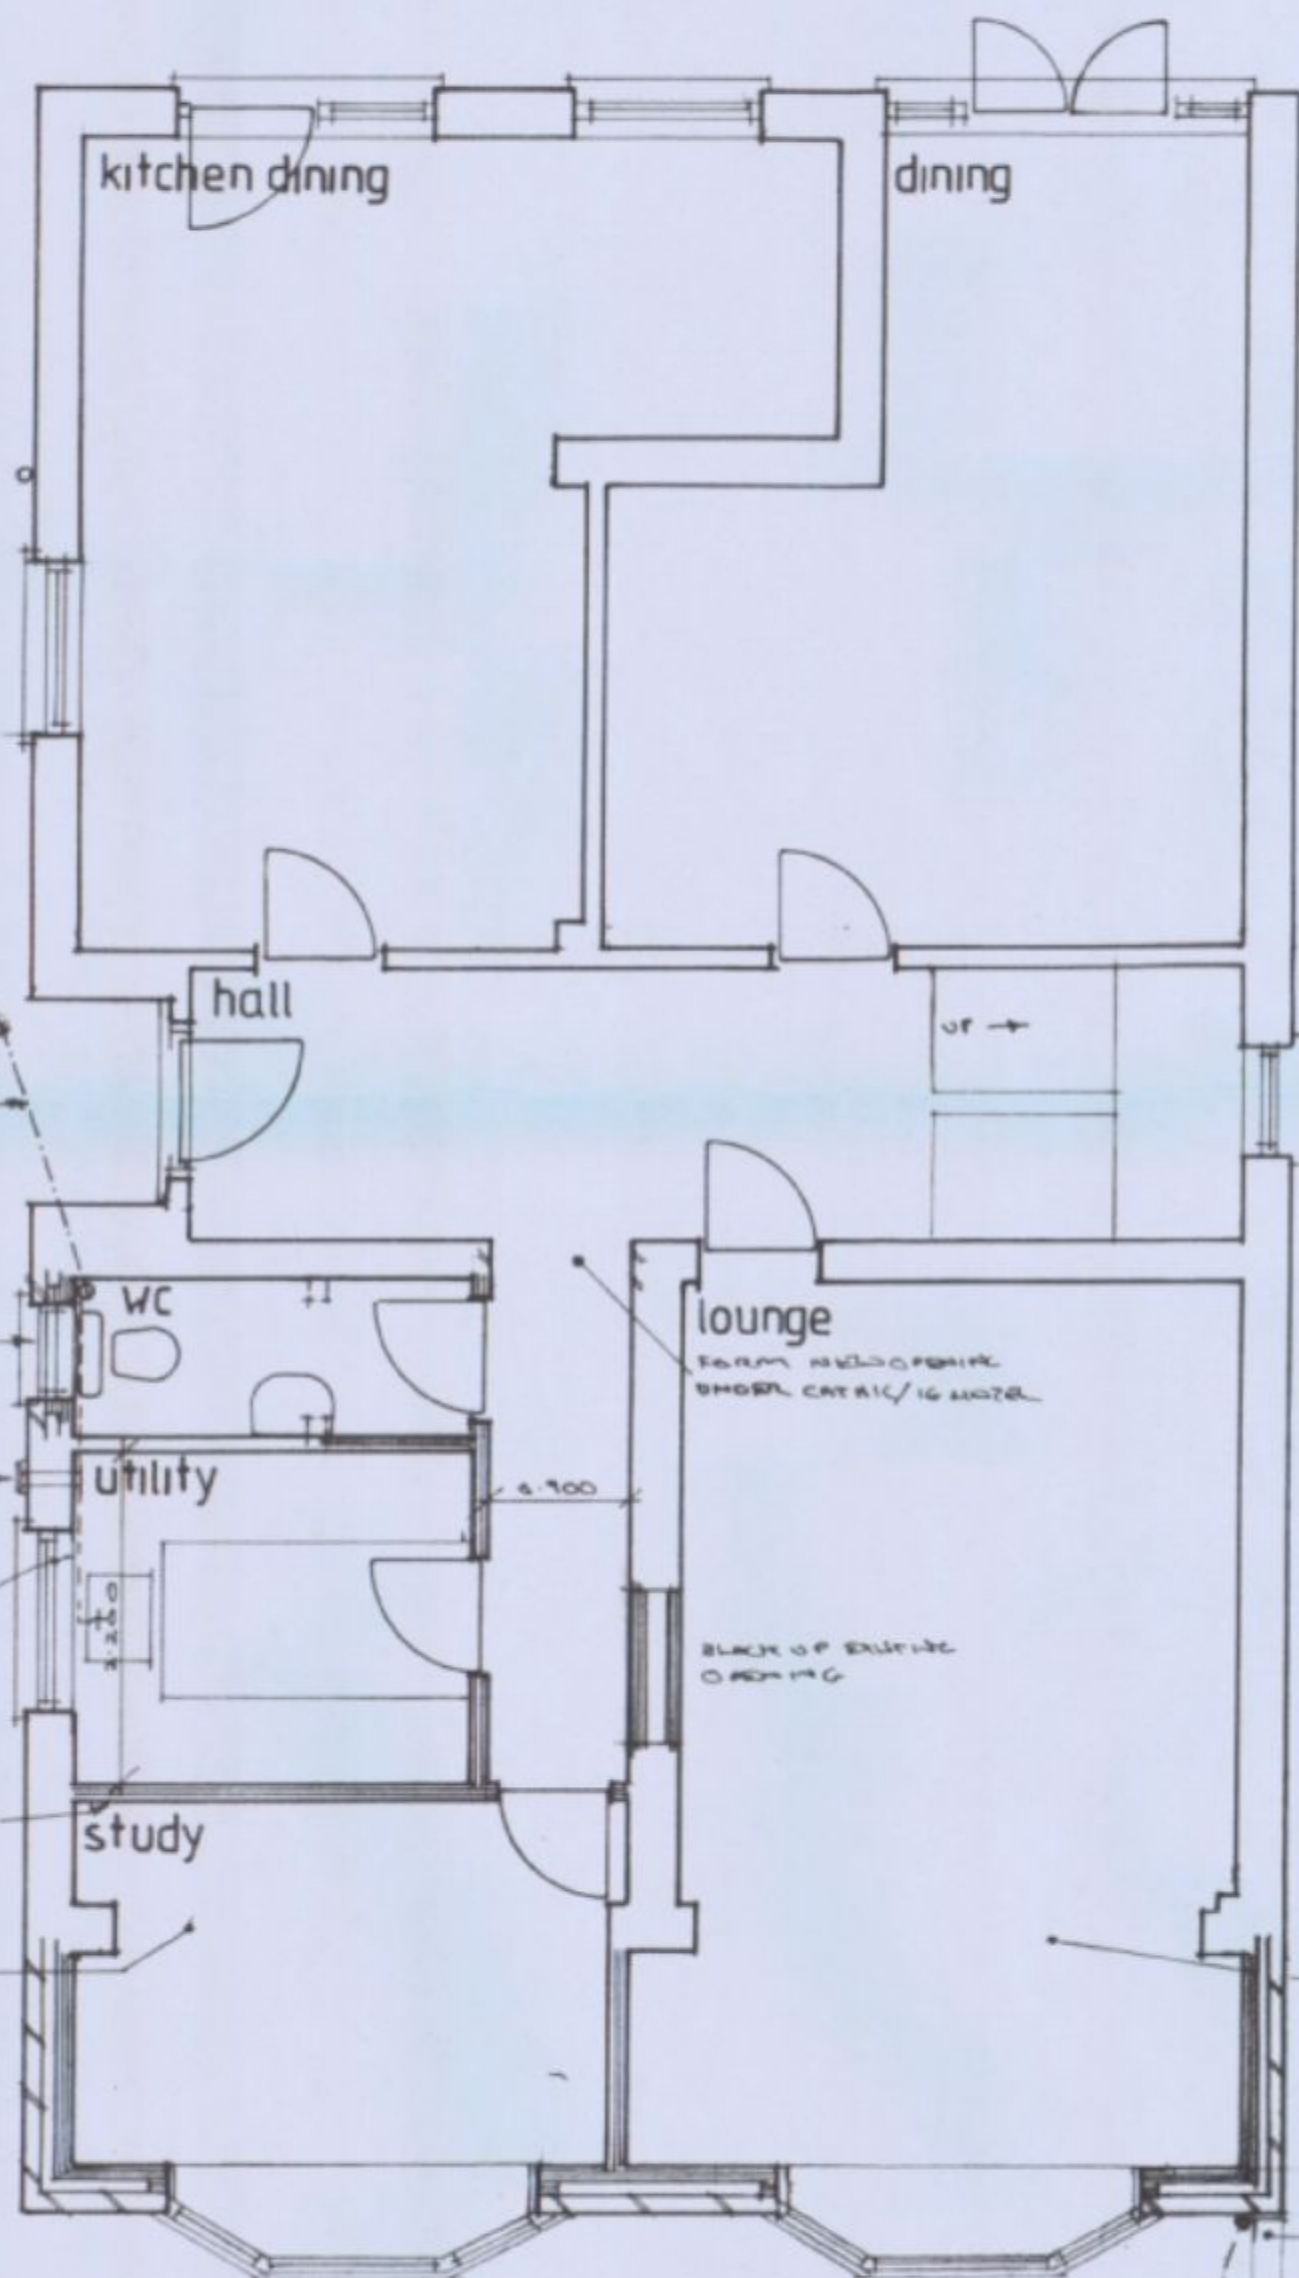


propose ground floor




proposed front



north side

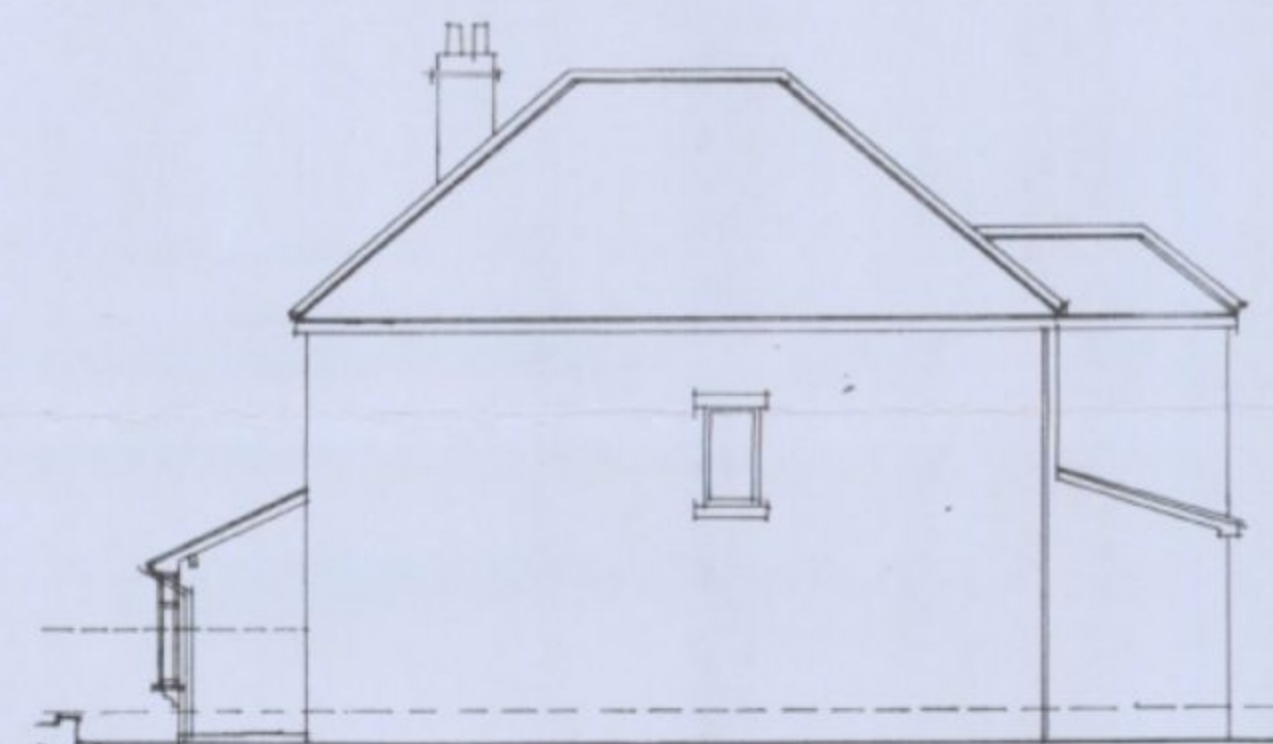


south side

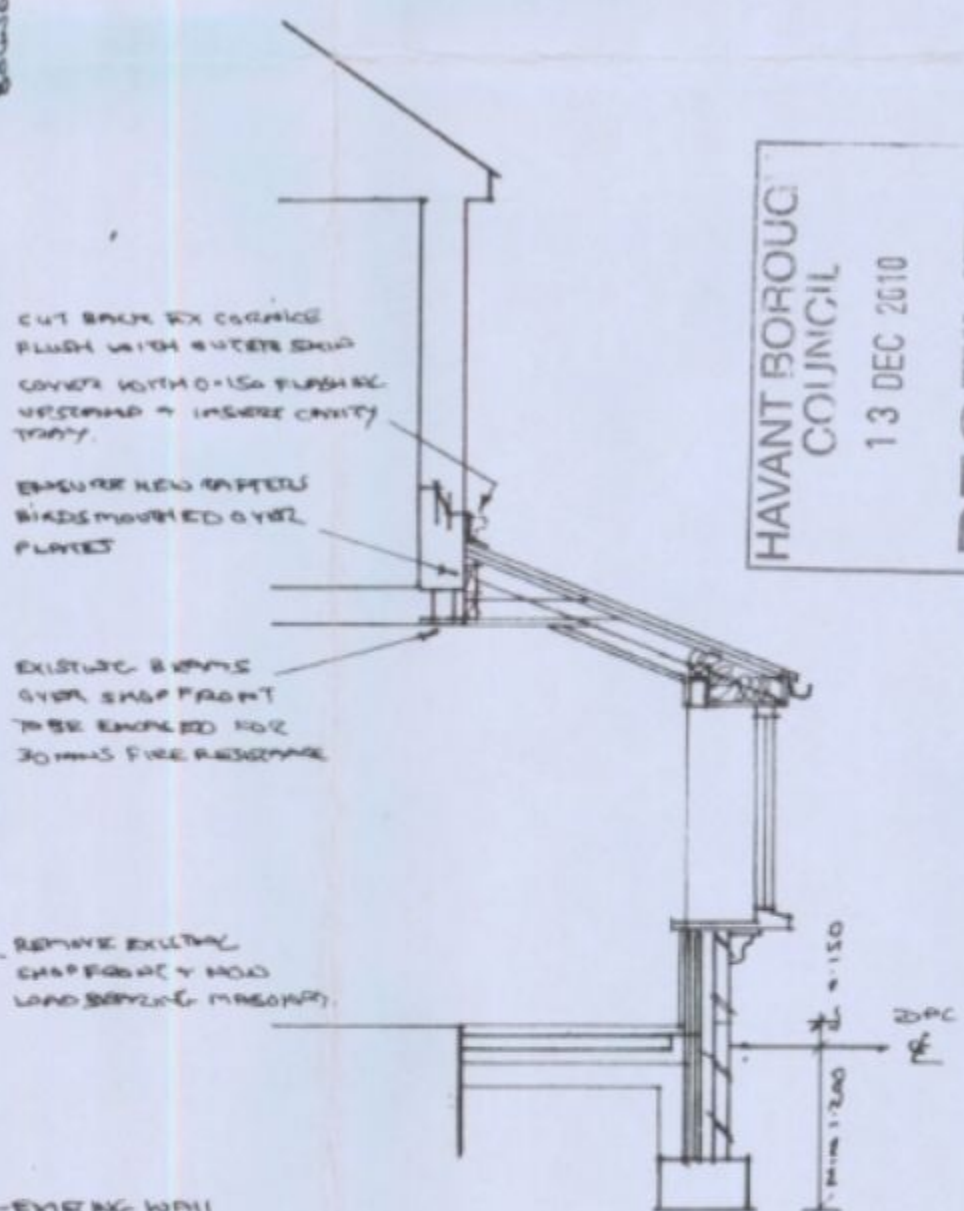

section a a

HAVANT BOROUGH COUNCIL
13 DEC 2010
RECEIVED

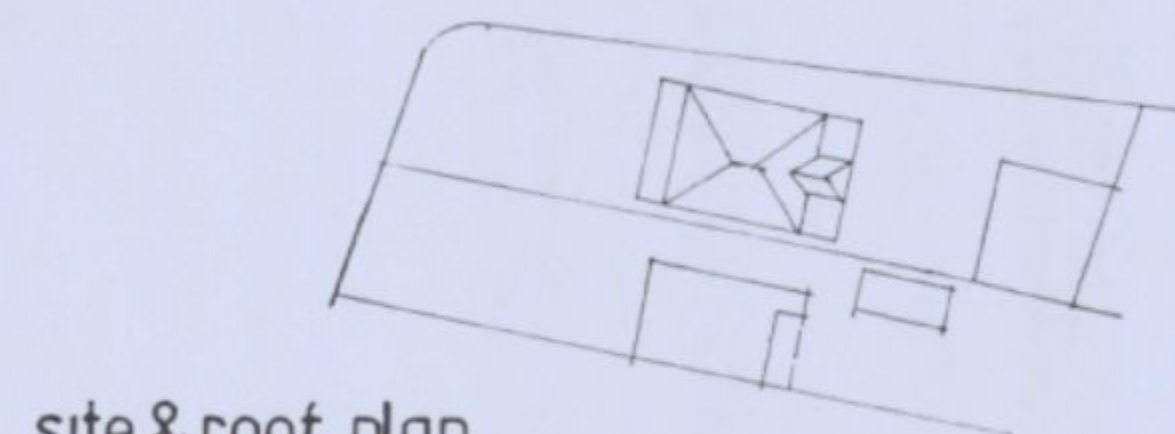

site & roof plan

front extension part c of u
and alterations at 40-42
london road, widley

for mr mrs skeetes

SCALE 1:50 1:100
1:150 & SH 002/10A
A 2-24 DAYS