



PERMIT

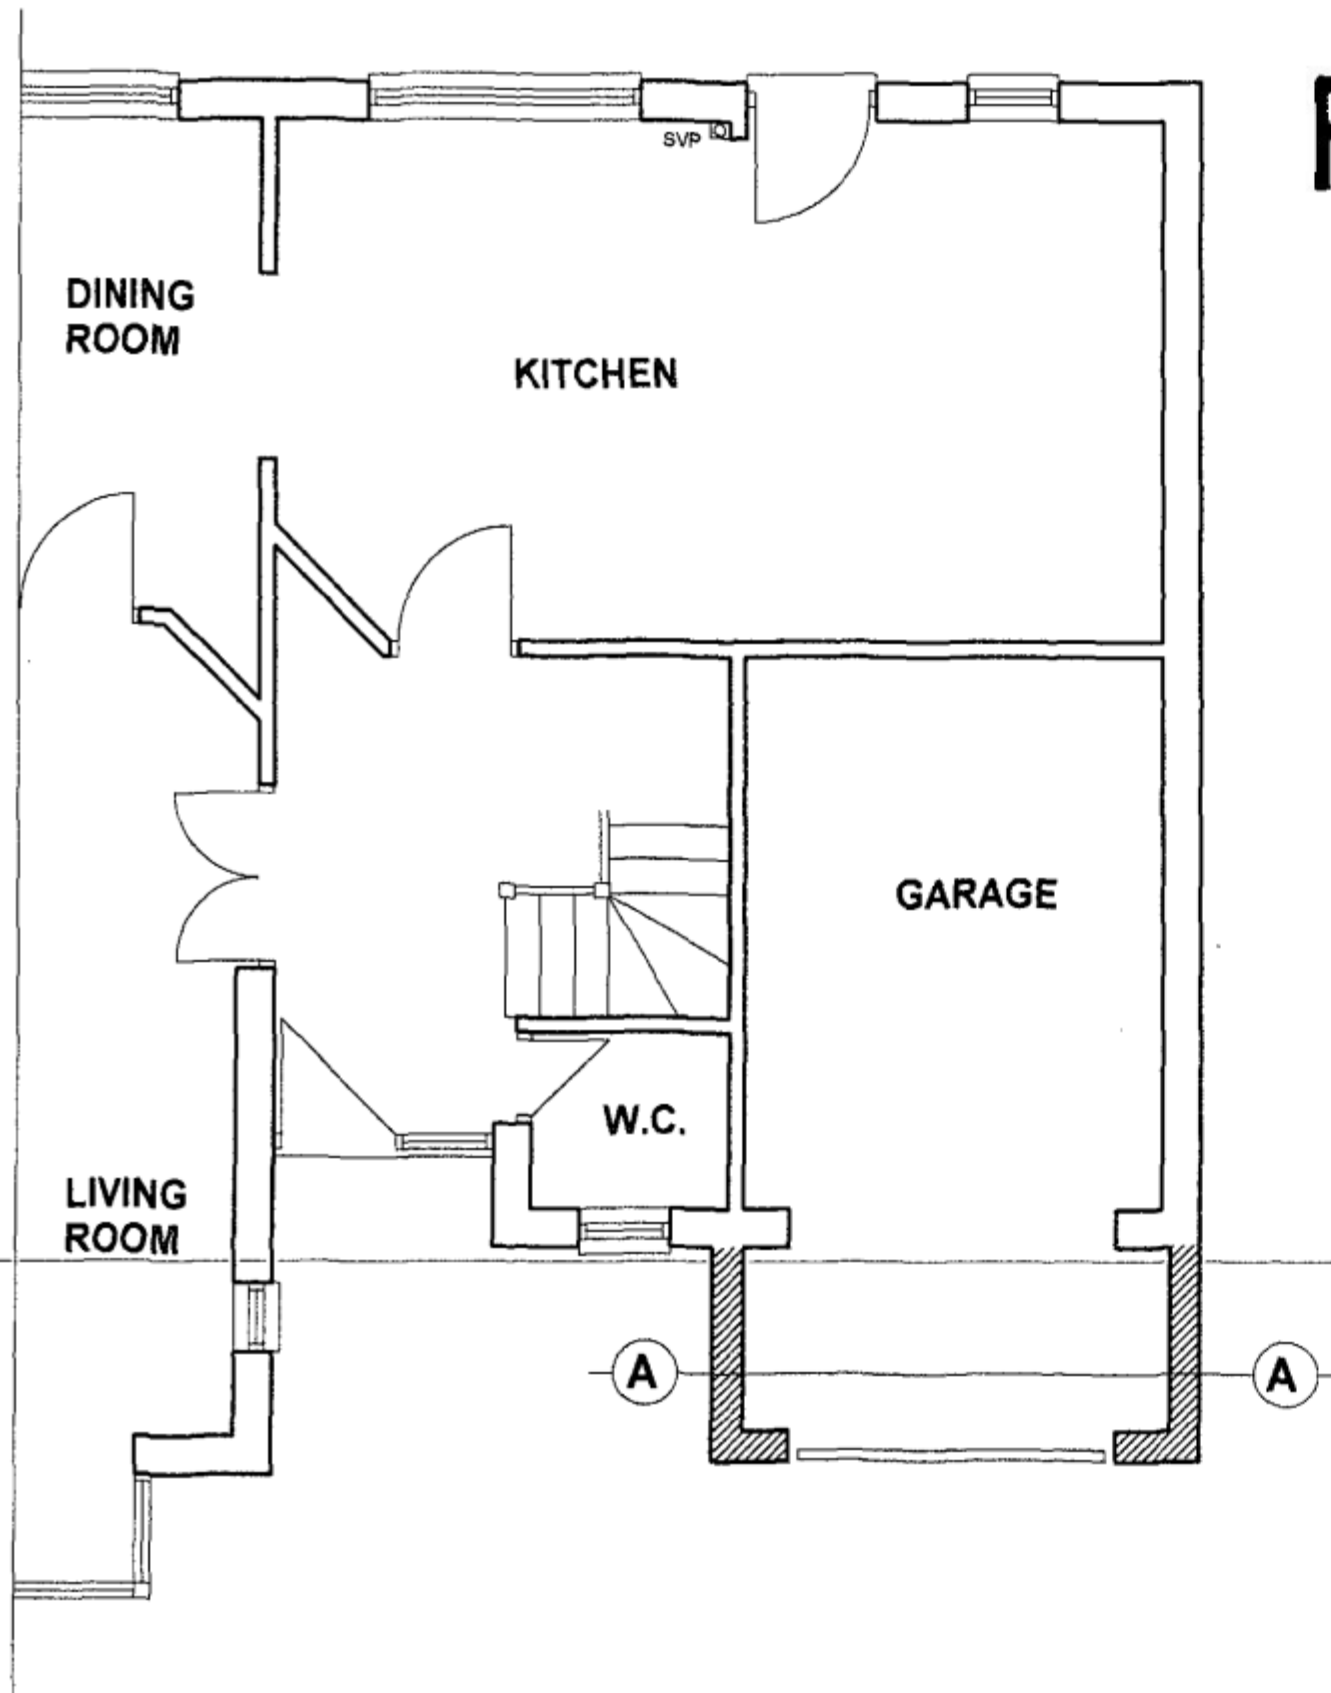

PROPOSED GROUND FLOOR PLAN

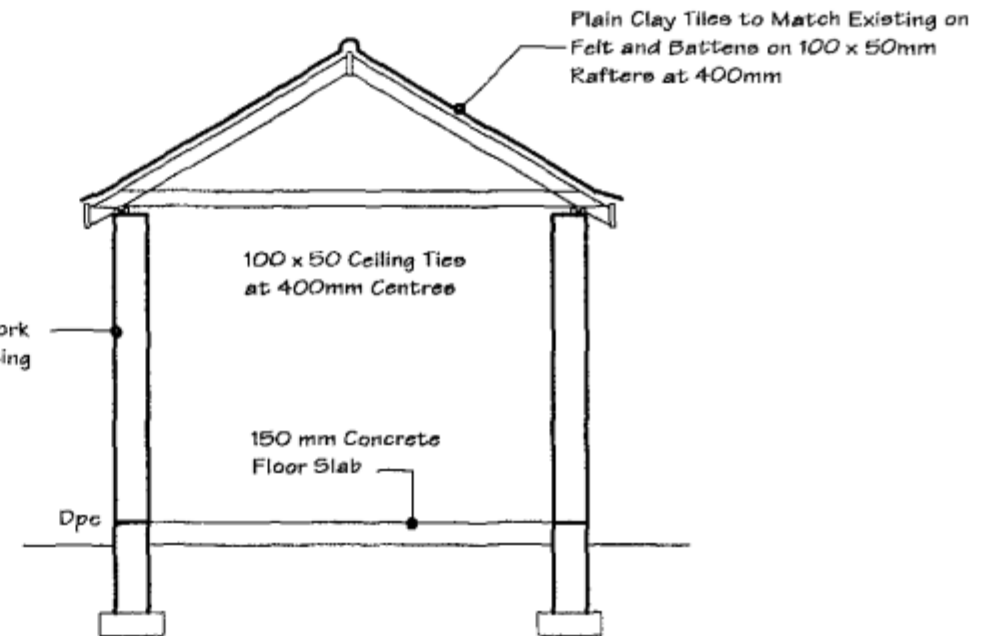

SECTION AA

EXTENSION TO GARAGE

DANNY FINLAY

2A WOODBURY AVENUE

SCALE
1:50

DATE
JANUARY 2011

DRAWING No
0220-02

WANT BOROUGH
COUNCIL
26 JAN 2011
RECEIVED