


PERMIT

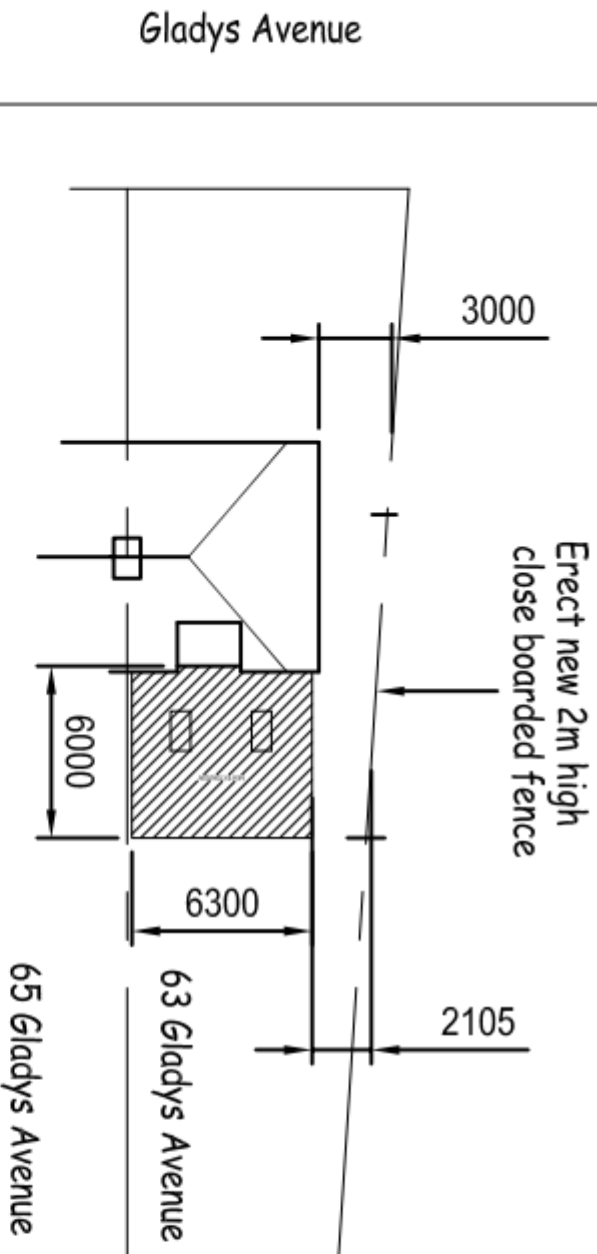

Existing boundaries
1.2m high timber fences

This drawing may be scaled for planning purposes only.
For all other purposes dimensions must be checked on
site and not scaled from the drawing.

Client: Mr Steve Foster
Project: 63 Gladys Avenue
Drawing Title: Cowplain
Drawing Title: SITE PLAN SHOWING
Drawing Title: BOUNDARYS
Drawn By: SF
Date: January 11 Scale : 1:500@A4
Drawing No: Glad-005 Issue: A