



PROPOSED. (INCL ROOF PLAN)

PERMIT

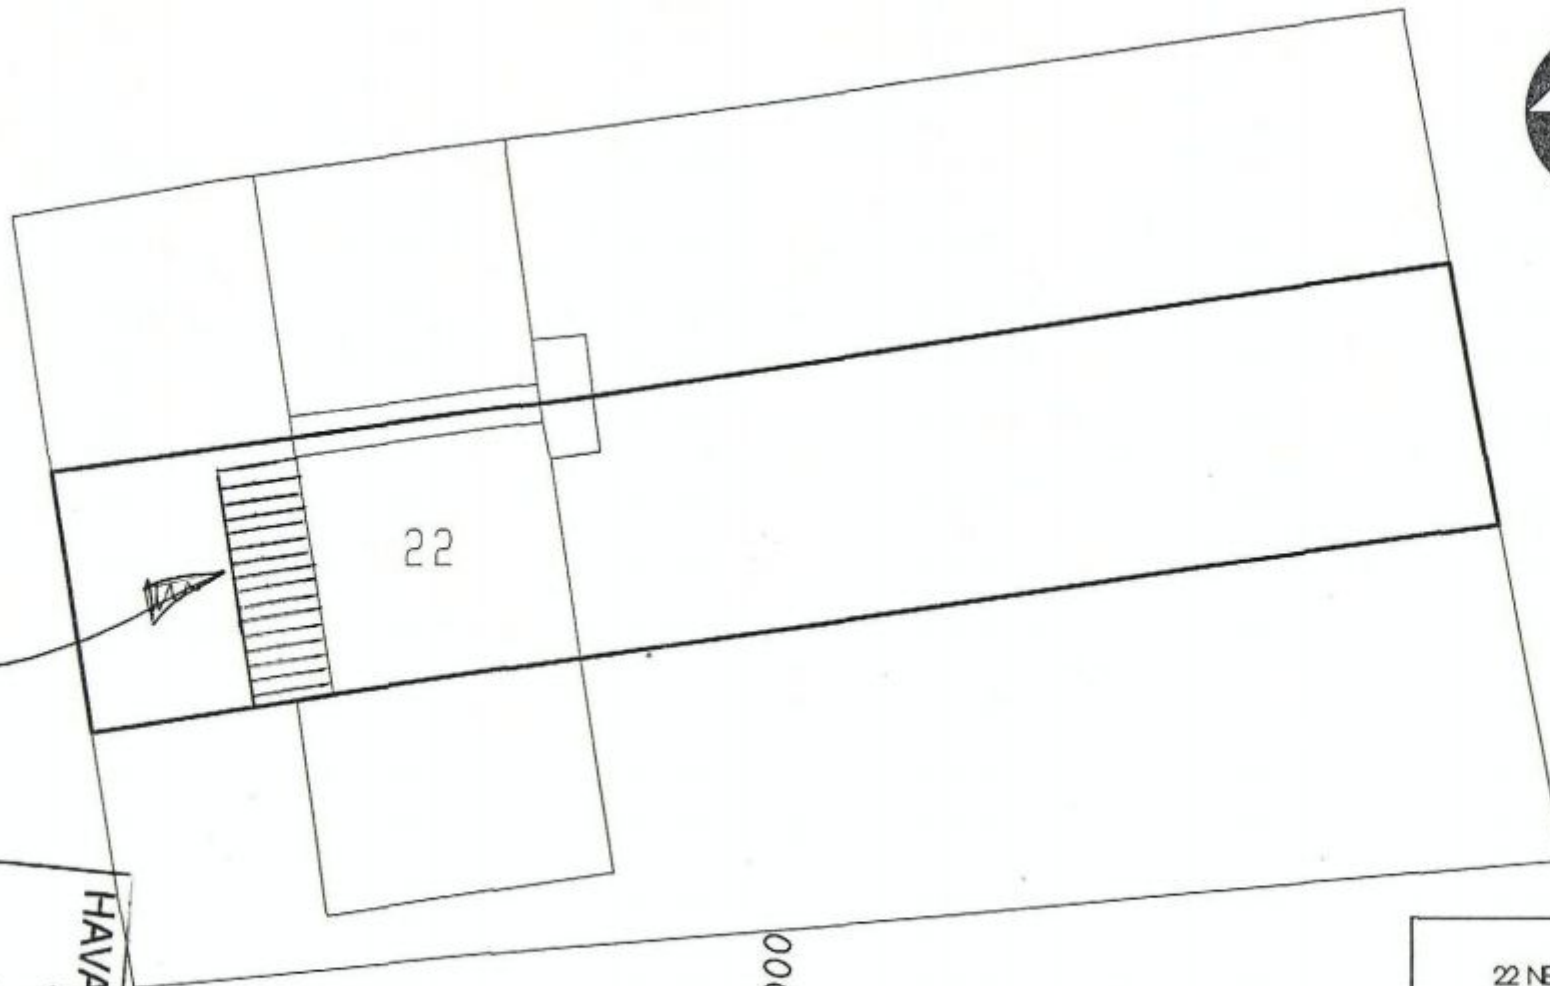

proposal

00001

 

RECEIVED
HAVANT BOROUGH
COUNCIL
06 OCT 2010

22 NEW BARN ROAD
BED HAMPTON
PO9 3PX

BLOCK PLAN
SCALE 1:200 A4