



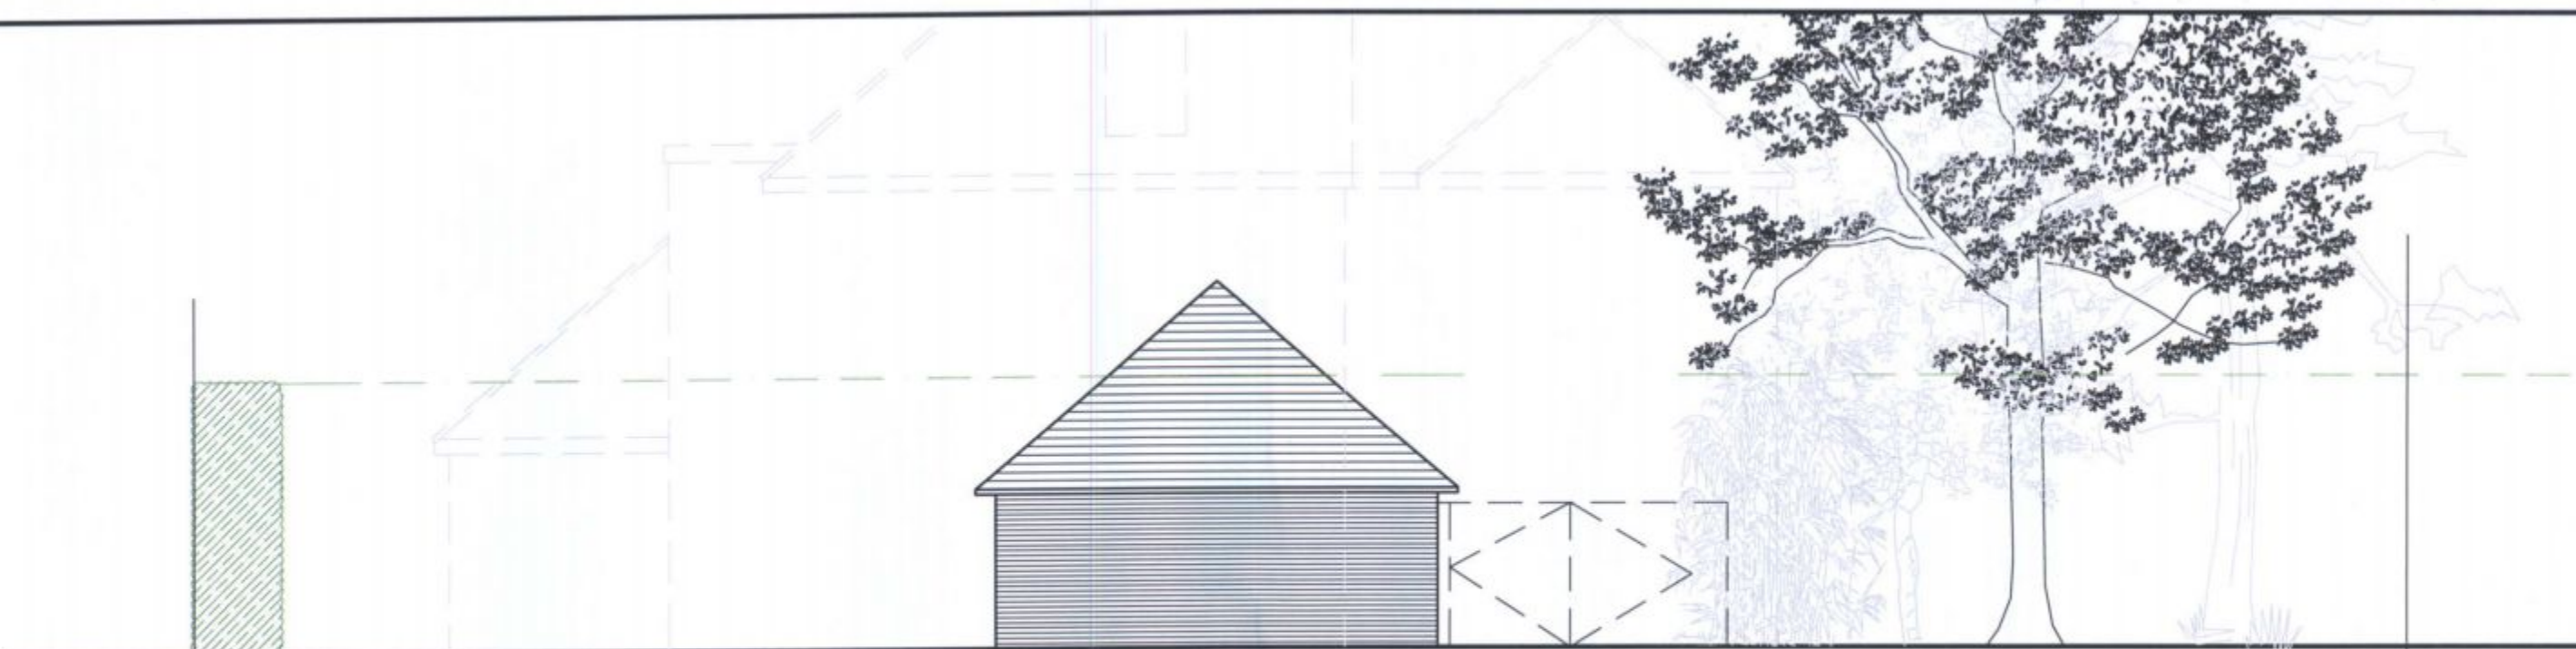

Existing West Elevation from Wade Court

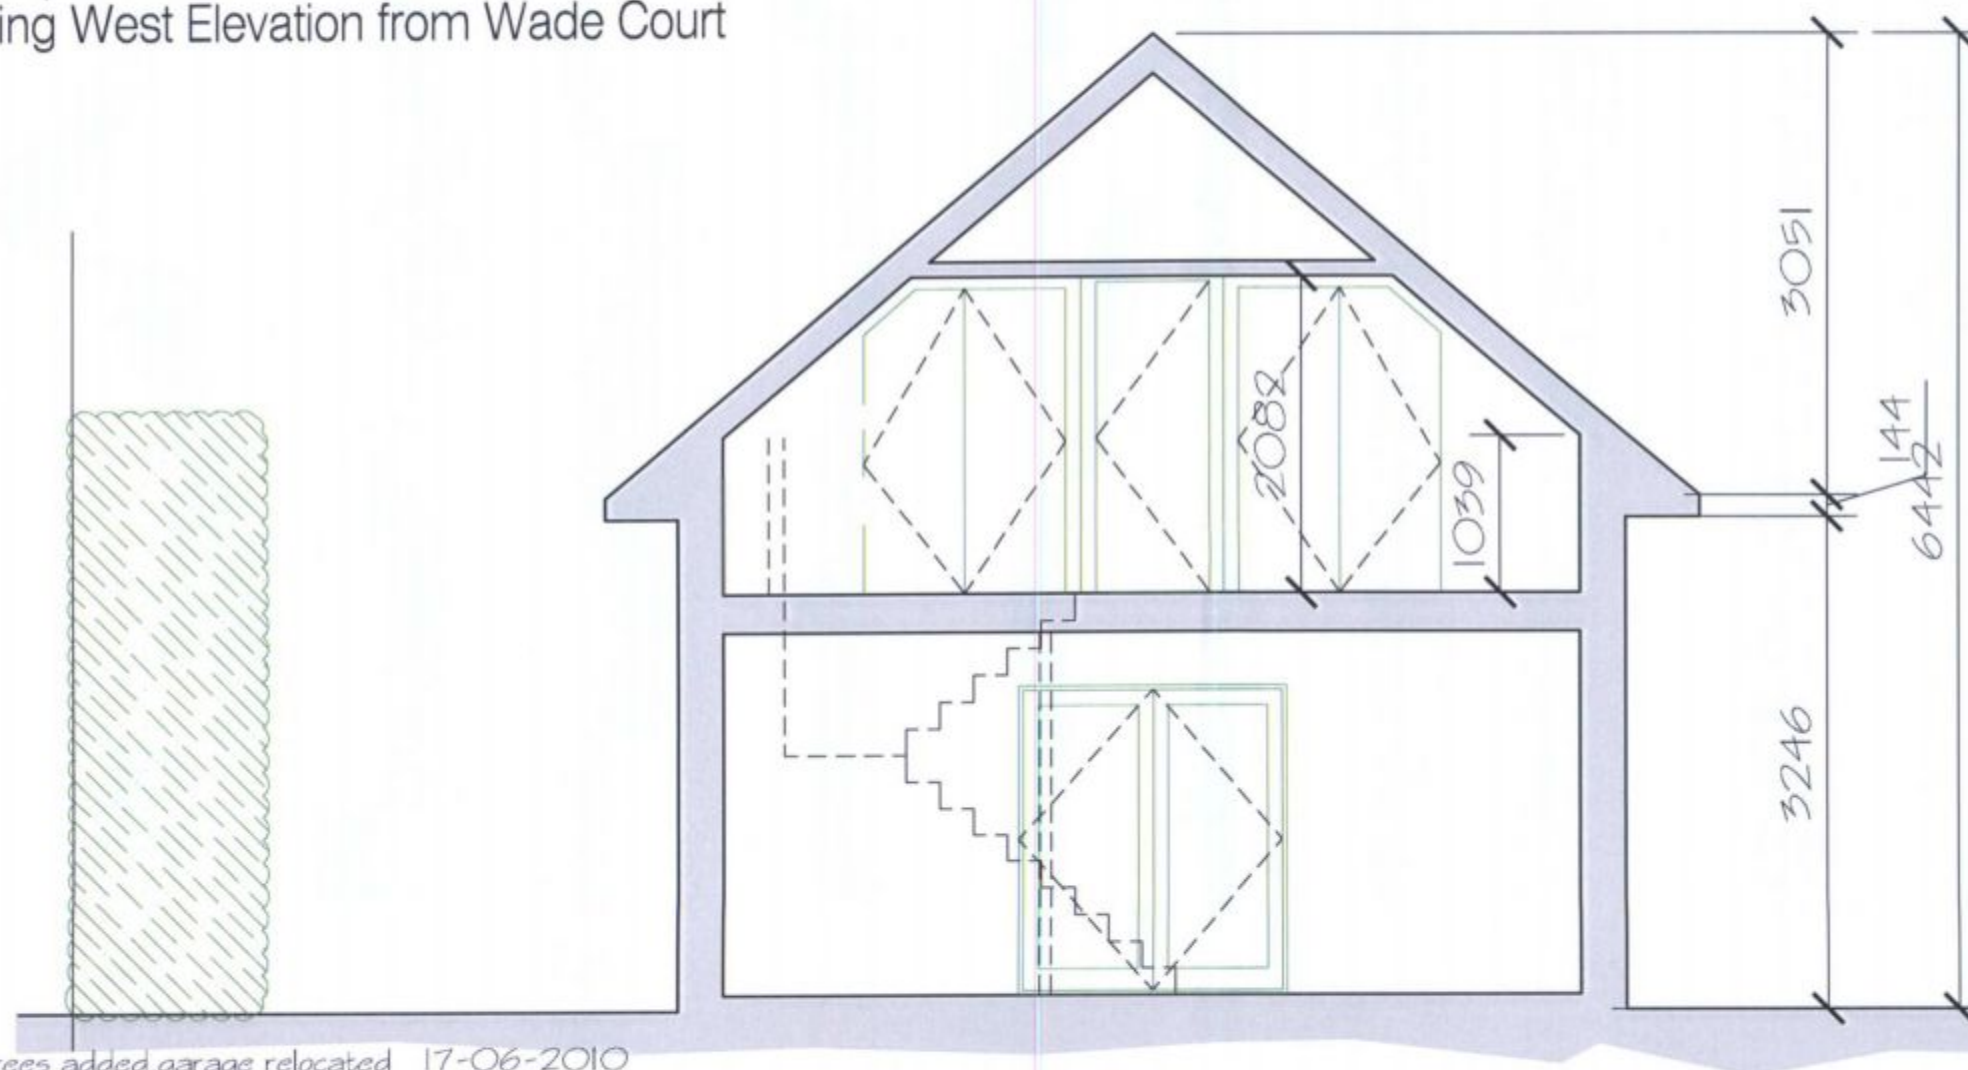

HAVANT BOROUGH COUNCIL  
DEVELOPMENT CONTROL  
18 JUN 2010  
RECEIVED

Section Through new annex

rev A existing trees added, garage relocated 17-06-2010

|               |                                                                  |       |            |          |      |        |            |            |   |   |
|---------------|------------------------------------------------------------------|-------|------------|----------|------|--------|------------|------------|---|---|
| project       | Proposed new elderly persons annex<br>25 Wade Court Road, Havant |       | drawn by   | bf.sales | date | Jan 07 | Drg Number | 2010/02-06 |  <b>COMPUTER<br/>DESIGN<br/>PARTNERSHIP</b> | Architectural, Civil<br>Structural & Mechanical<br>Drafting Services<br><br>6 Tukes Avenue<br>Bridgemary, Gosport<br>Hampshire, PO13 0SE<br><br>tel 01329 311671<br>e-mail Bernard.Sales@ntworld.com |
|               | drawing title                                                    |       | checked by |          | date |        |            |            |   |   |
| cross section |                                                                  | scale | 1:100      | rev      | A    |        |            |            |   |   |