


PERMIT

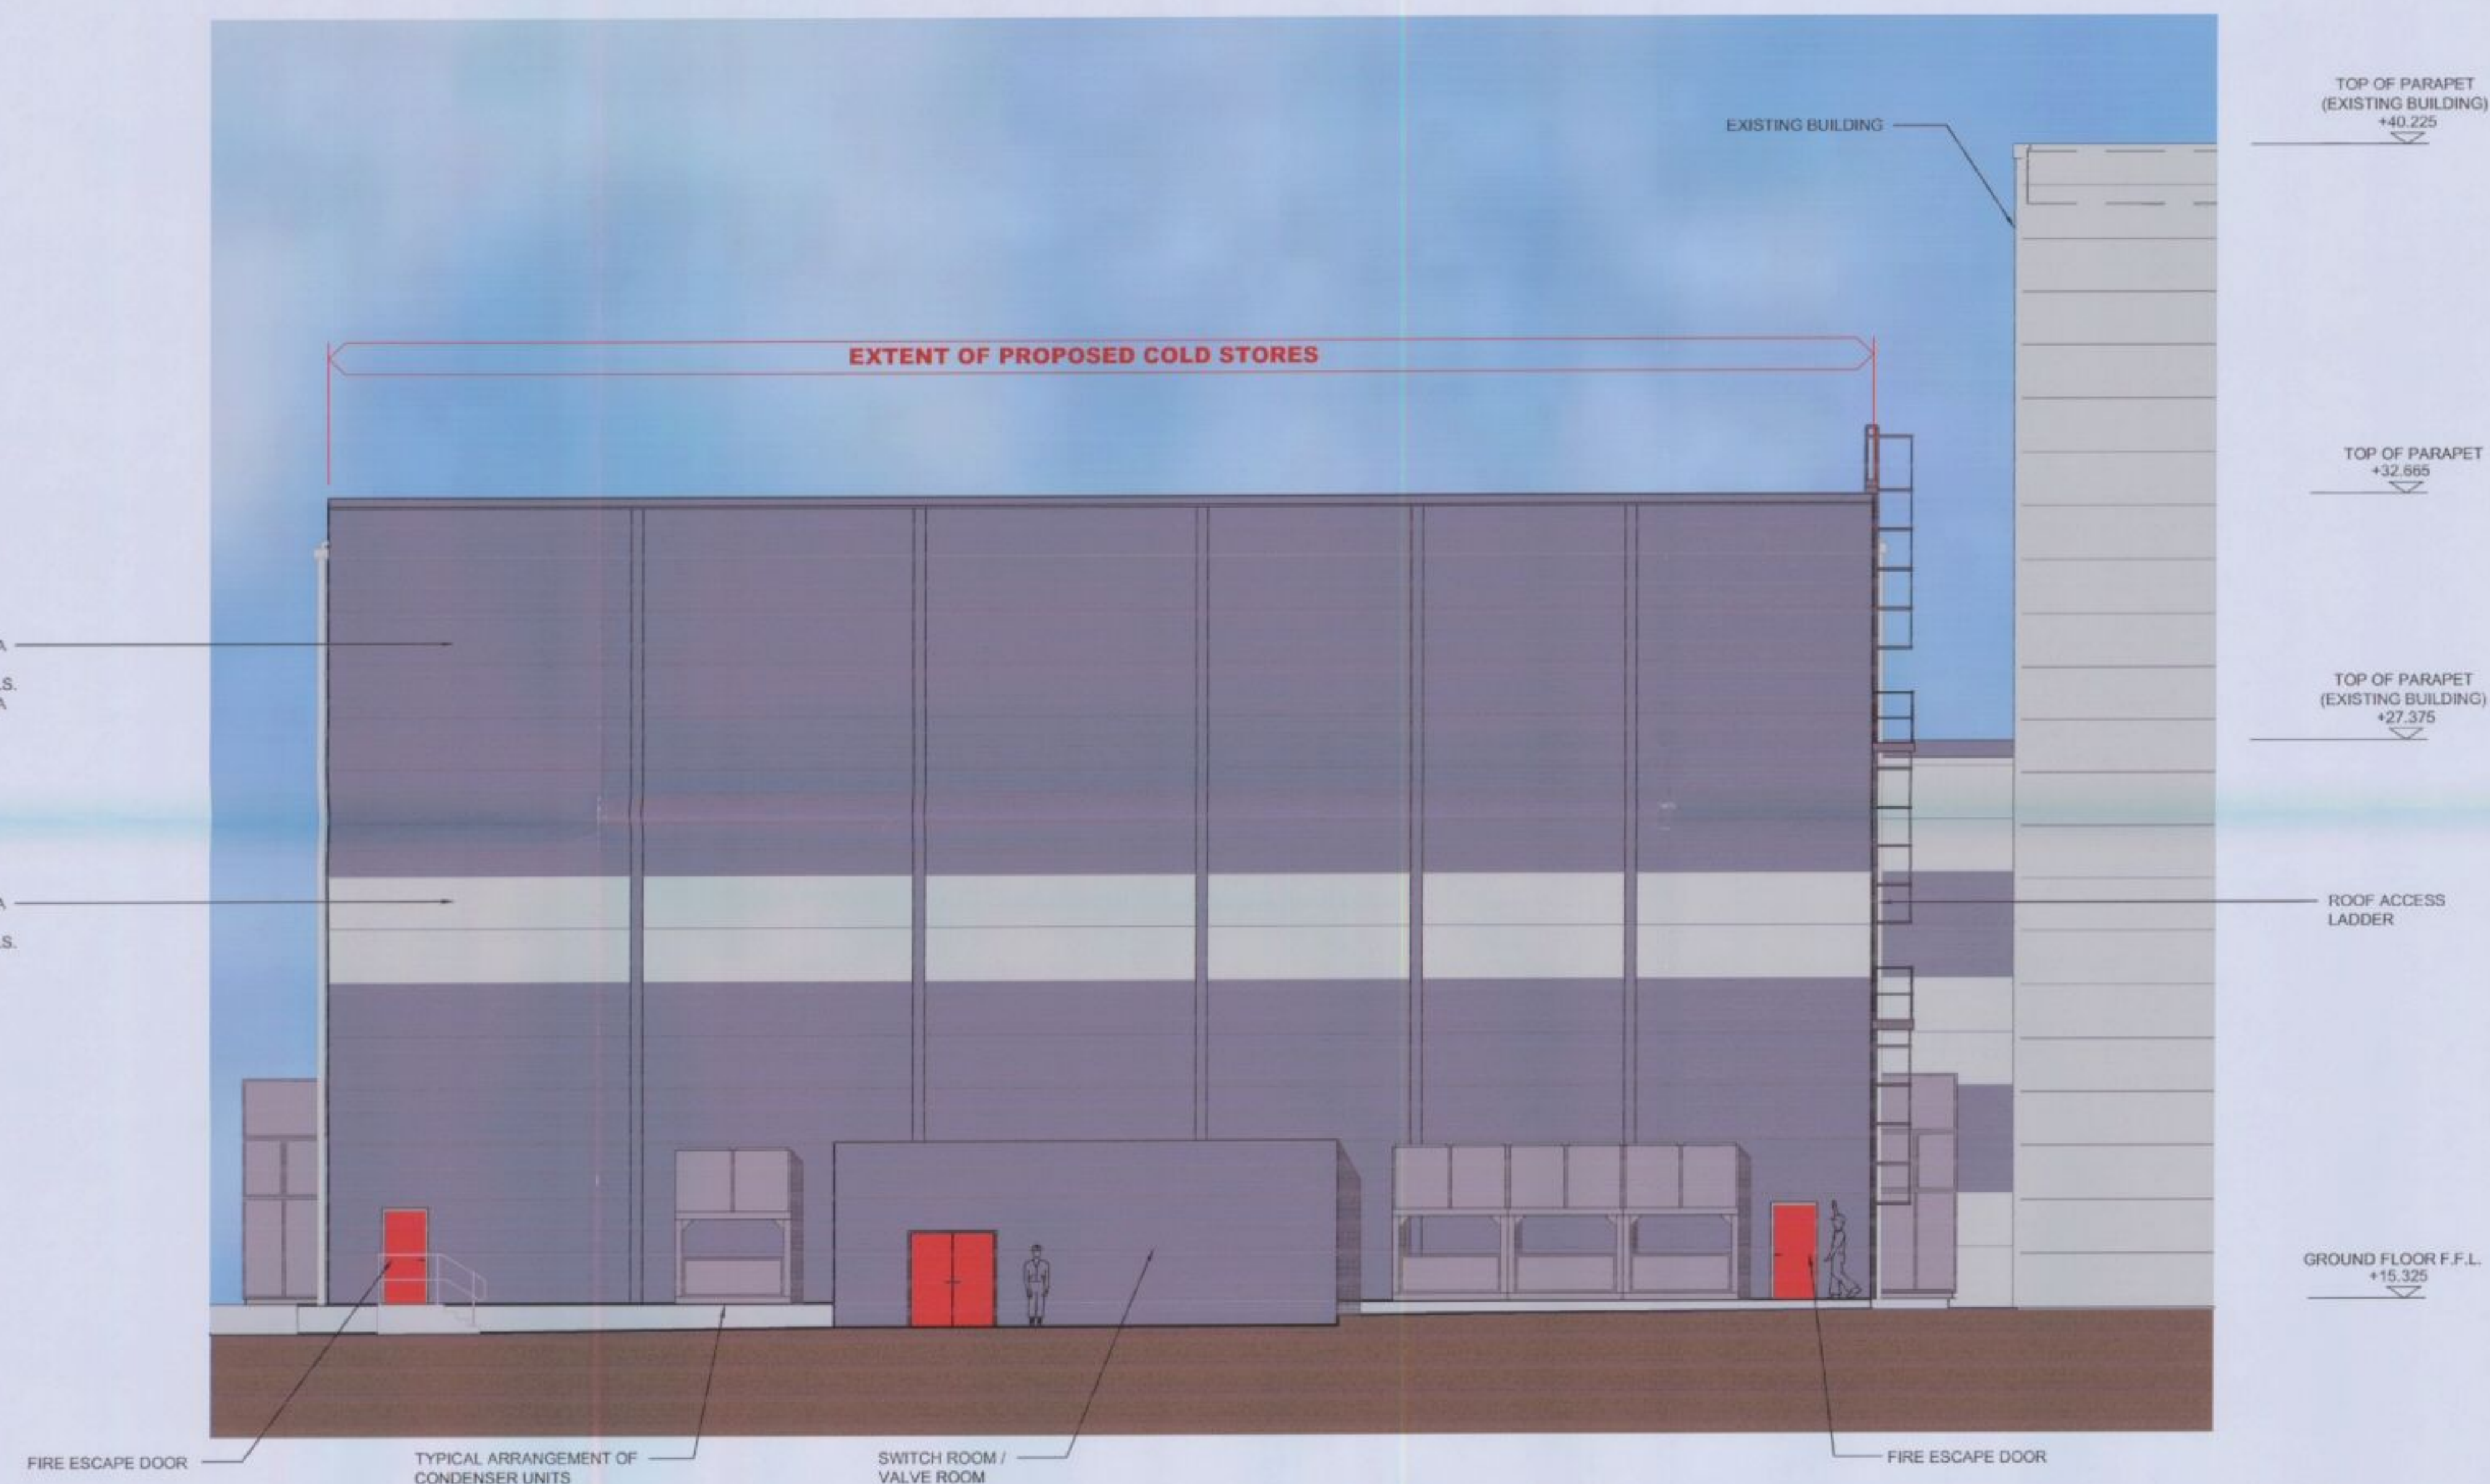

01 PROPOSED EAST ELEVATION
SCALE 1:100

ELEVATION AMENDED FOLLOWING CLIENT MEETING

2	P.T	26 Nov 2010	P.C	A.H
ISSUE	DRAWN BY	DATE	CHECKED BY	APPROVED BY
AMENDMENTS				
FOR PLANNING				
P.T	05 Nov 2010	M.S	R.L	
DRAWN	DATE	CHECKED	APPROVED	
UNAPPROVED ISSUE UNLESS SIGNED ABOVE				SCALE 1:100



© WSP CEL Limited, Coventry, UK CV4 9HS
Tel: +44 (0)24 7666 2000 Fax: +44 (0)24 7666 2200 www.wspcel.com

TITLE
EDC COLDSTORE DEVELOPMENT
PLANNING APPLICATION
PROPOSED EAST ELEVATION

CLIENT PFIZER HAVANT

DRAWING NO
E5008-54-0107-A1