

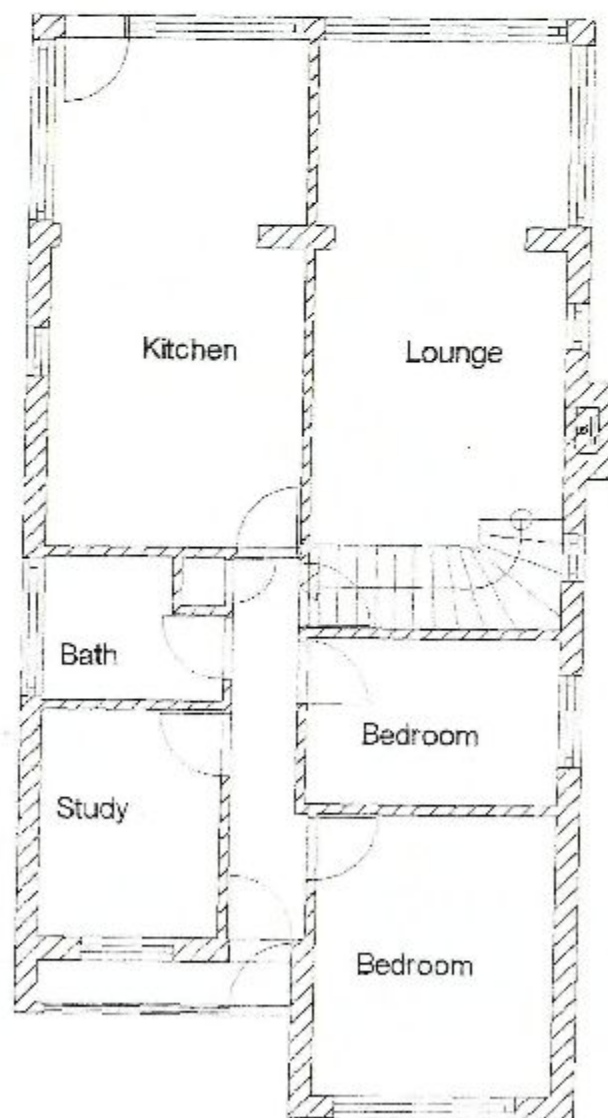


Ground Floor Plan 1:100

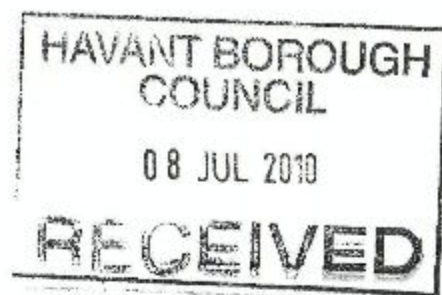


PERMIT

Front

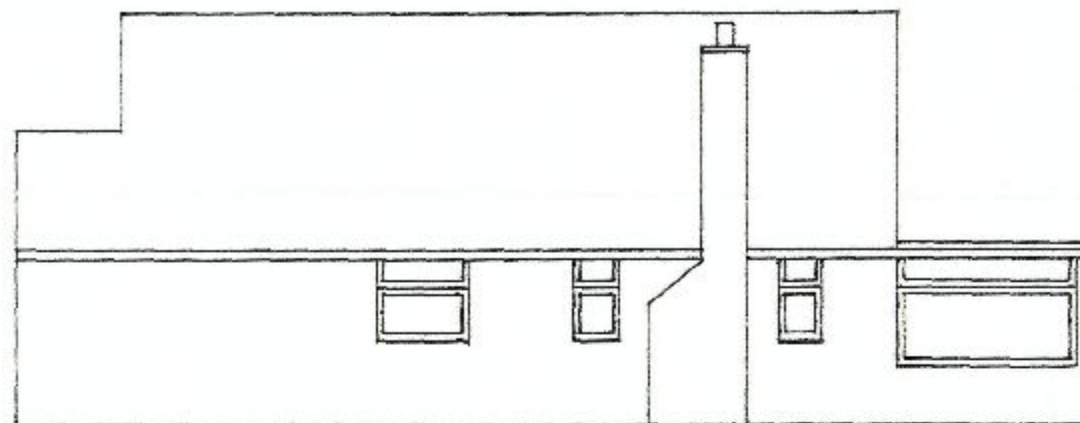


East Elevation 1: 100

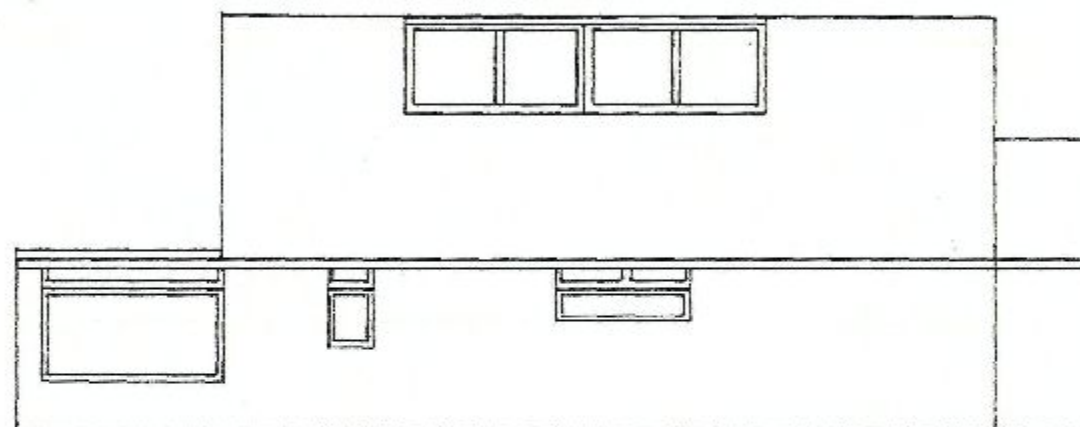

Front

West Elevation 1: 100

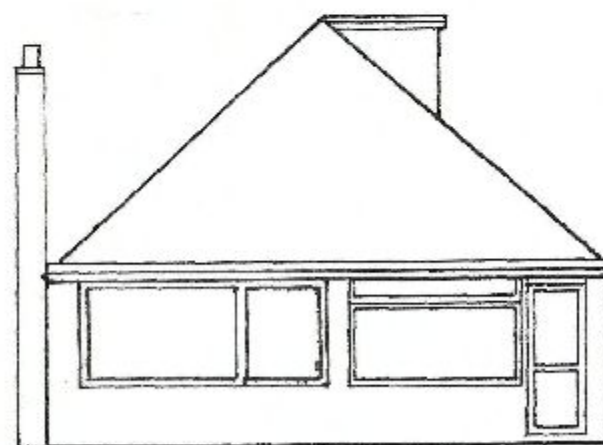

South Elevation 1: 100



Job:	21 Andrew Crescent Waterlooville		
Drawing:	Proposed Conservatory		
Scale: 1:100	Date: June 2010	Drawn: SJP	
Paper: A3			
Note: All dimensions are to be checked on site			