



Ground Floor Plan Proposal 1:100

HAVANT BOROUGH
COUNCIL
08 JUL 2010
RECEIVED

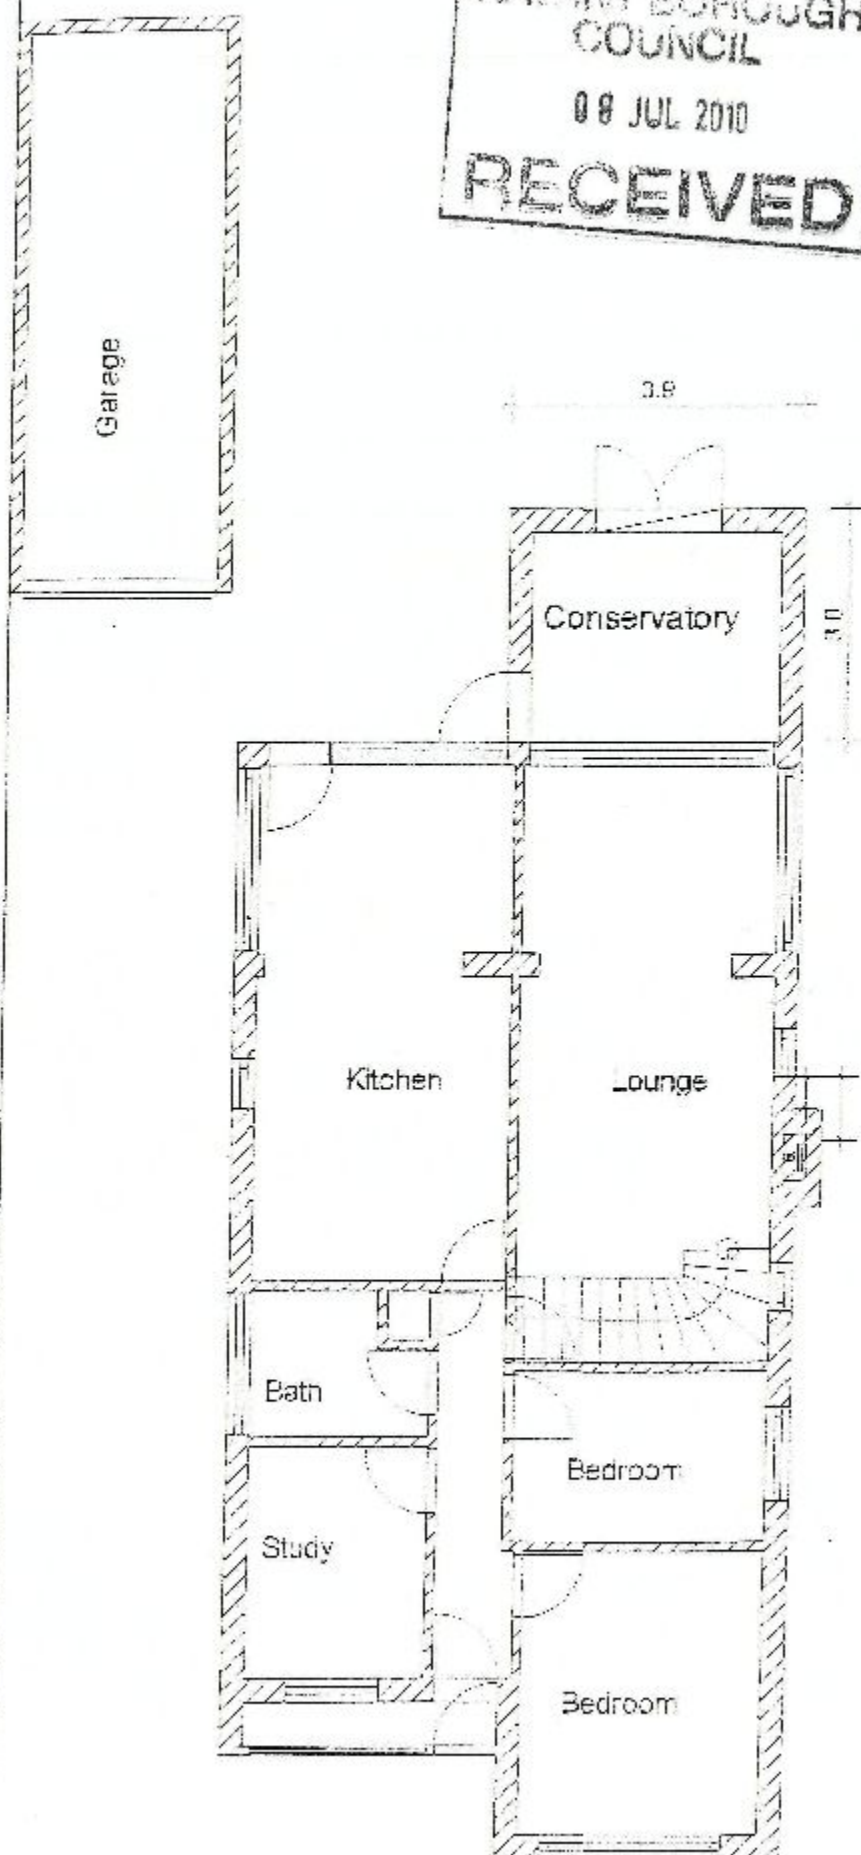


PERMIT

Front

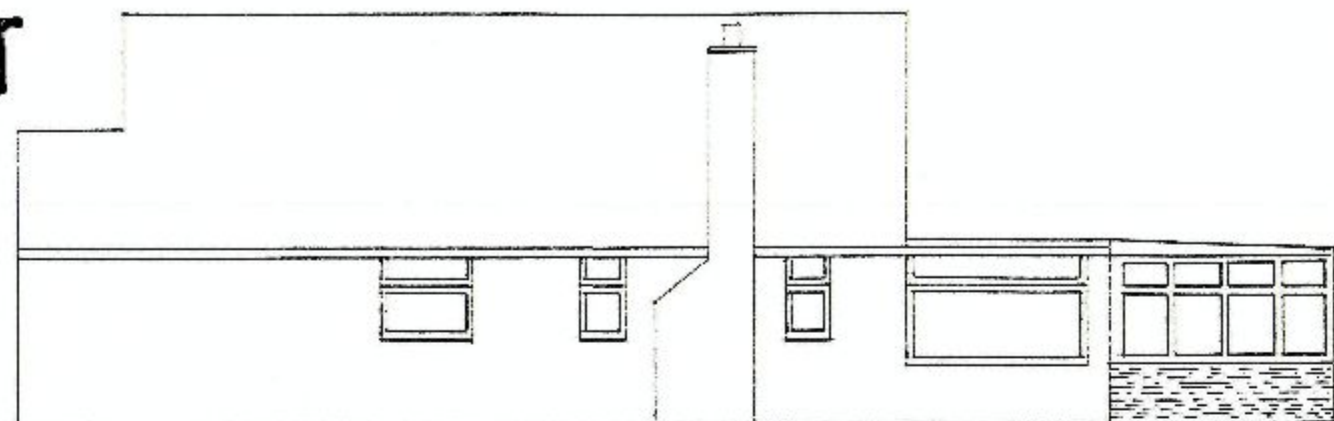

East Elevation 1: 100

Proposed Conservatory

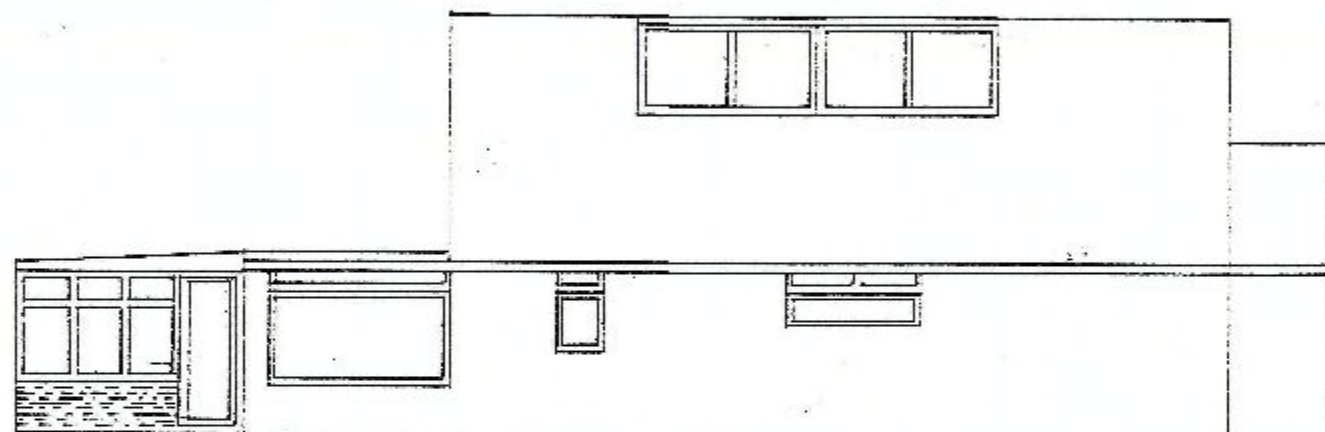

Front


West Elevation 1: 100

Proposed Conservatory



Proposed Conservatory

South Elevation 1: 100

 

Job:	21 Andrew Crescent Waterlooville		
Drawing:	Proposed Conservatory		
Scale: 1:100	Date: June 2010	Drawn: SJP	
Sheet: A3			
Note: All dimensions are to be checked on site			

ORIGINATE