


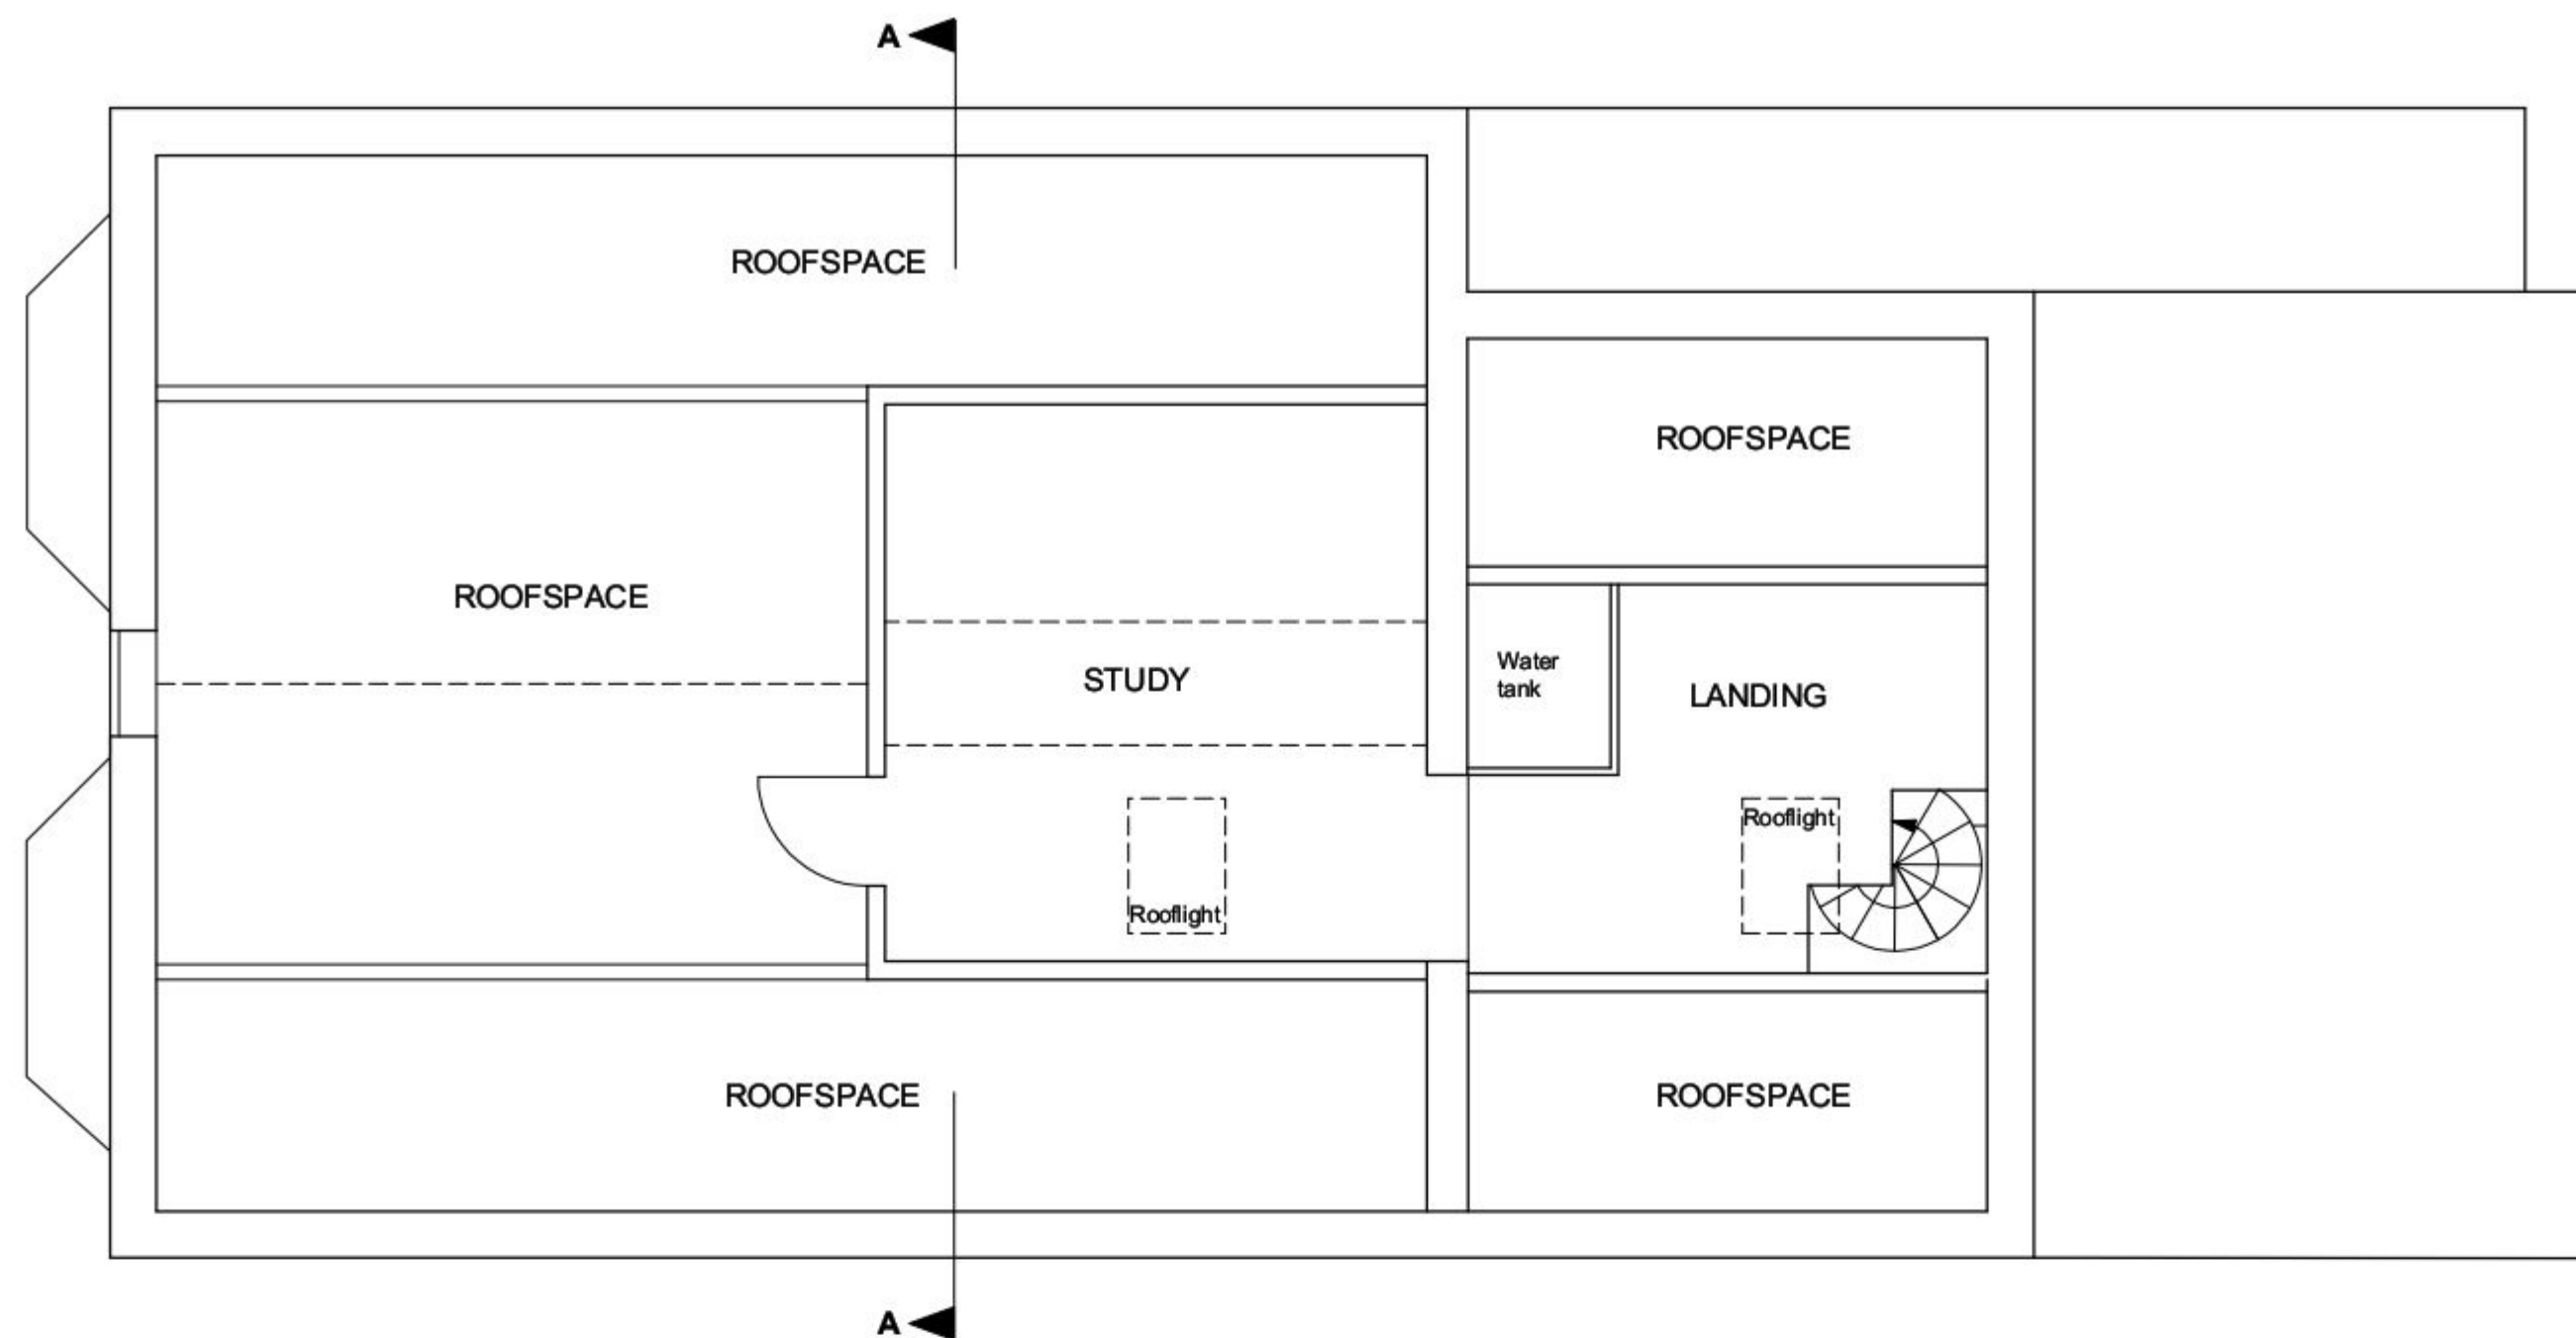


First floor plan
Scale 1:50



Location plan
Scale 1:1250




Site plan
Scale 1:500

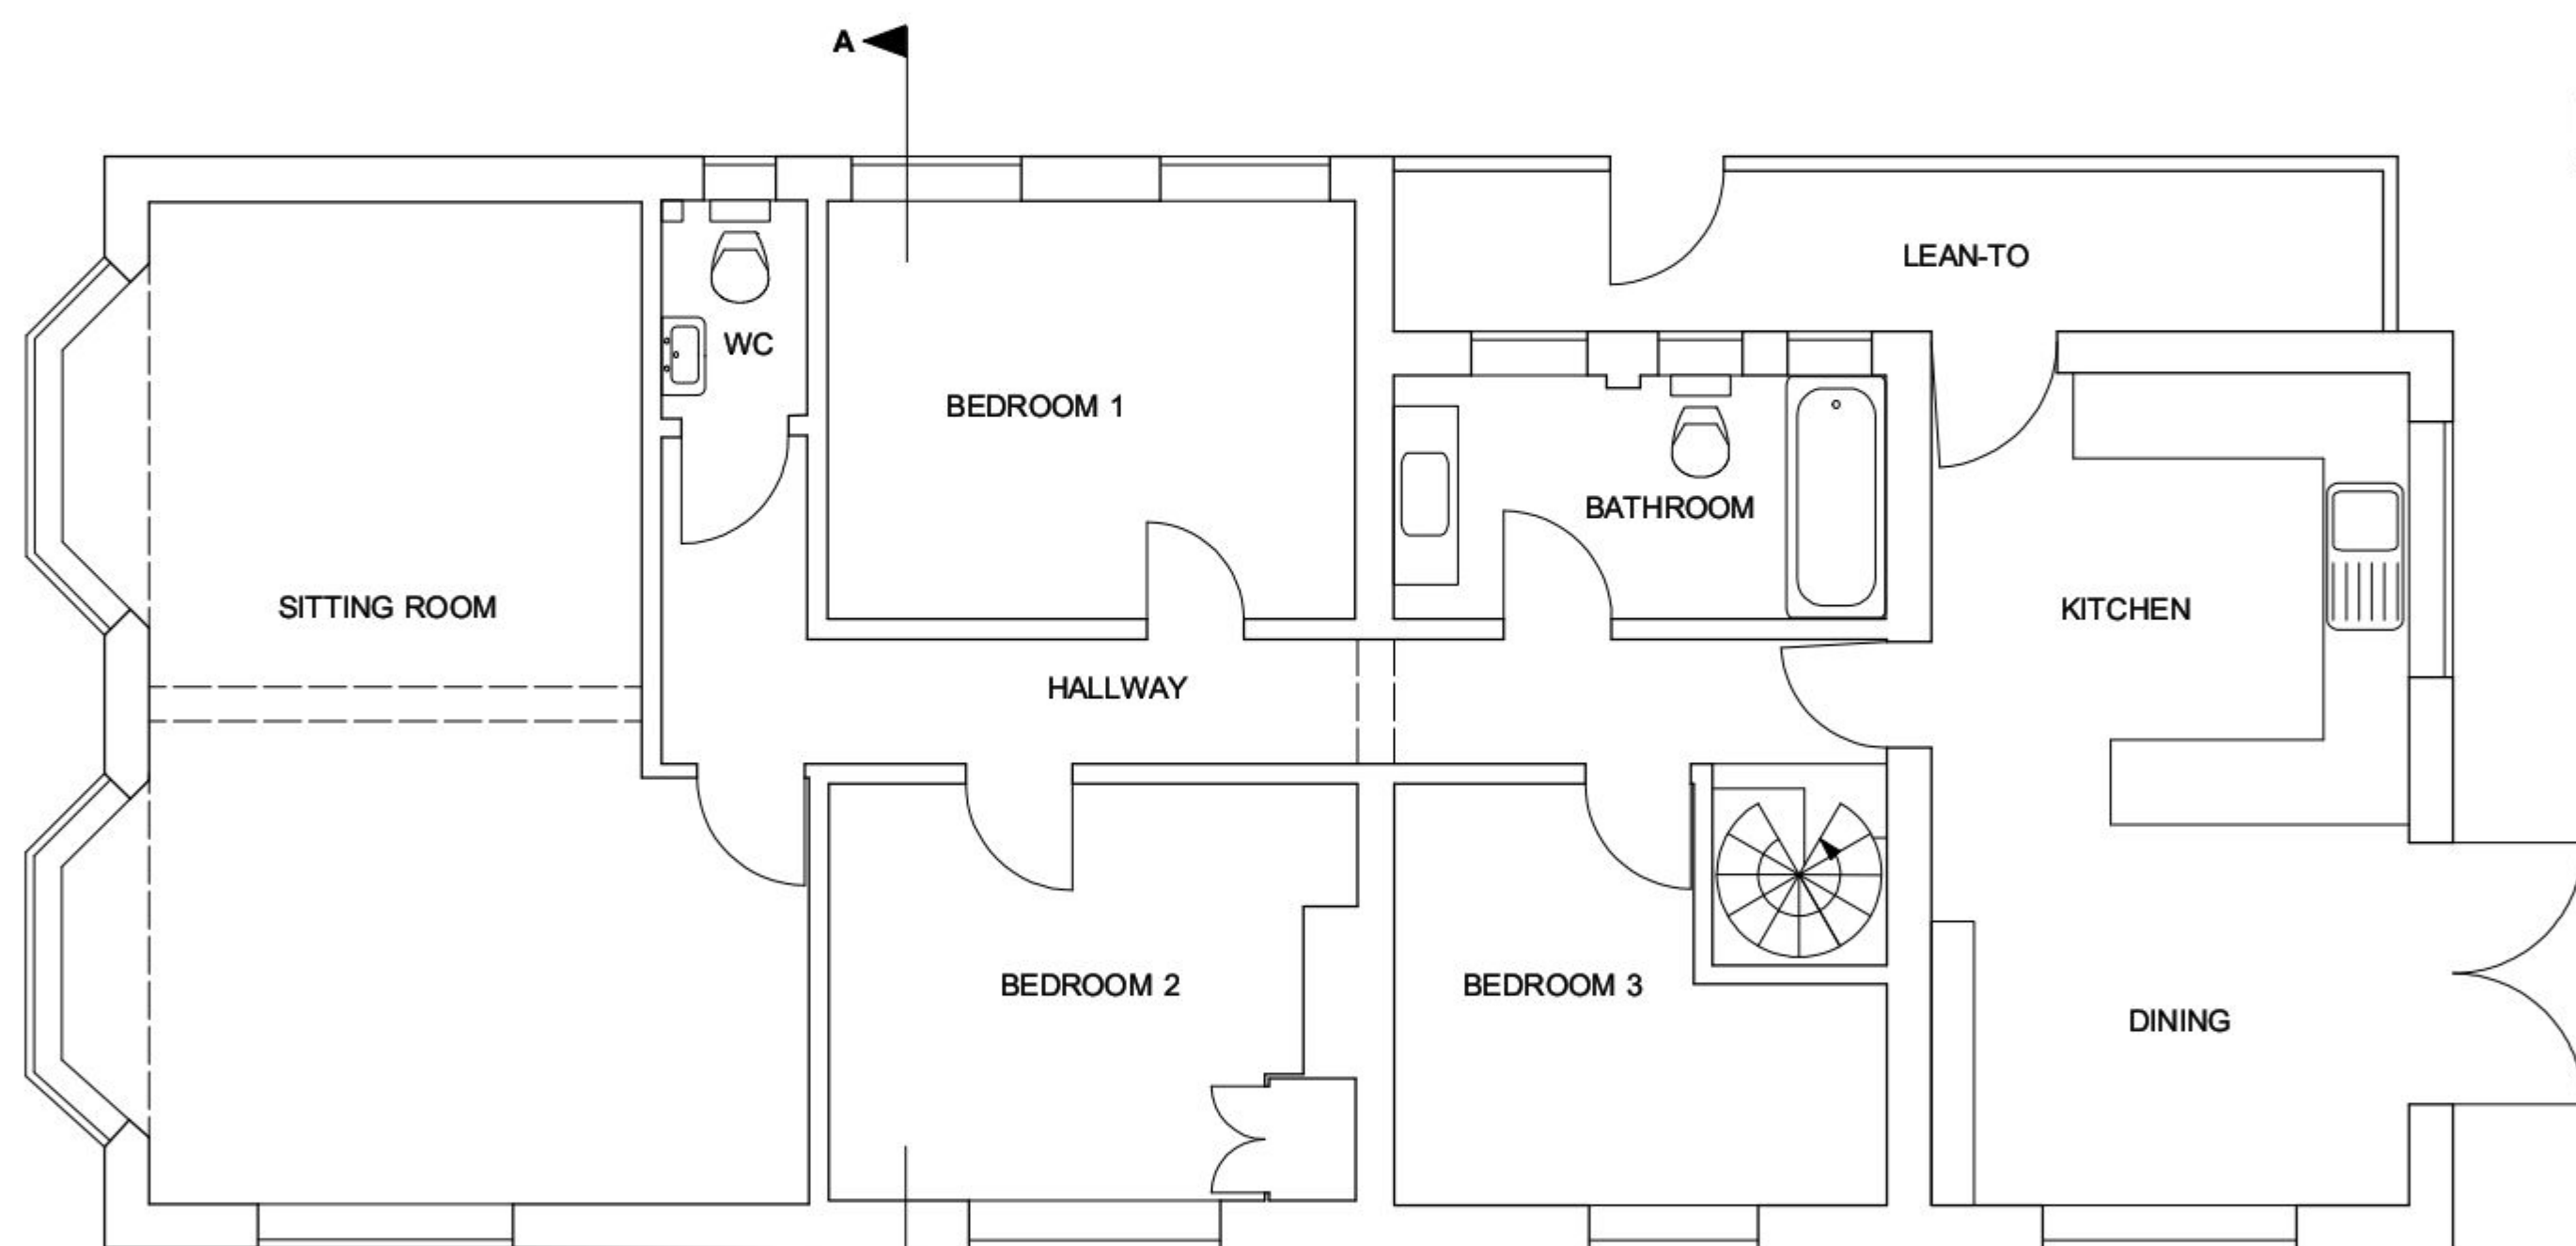

Ground floor plan
Scale 1:50




PERMIT

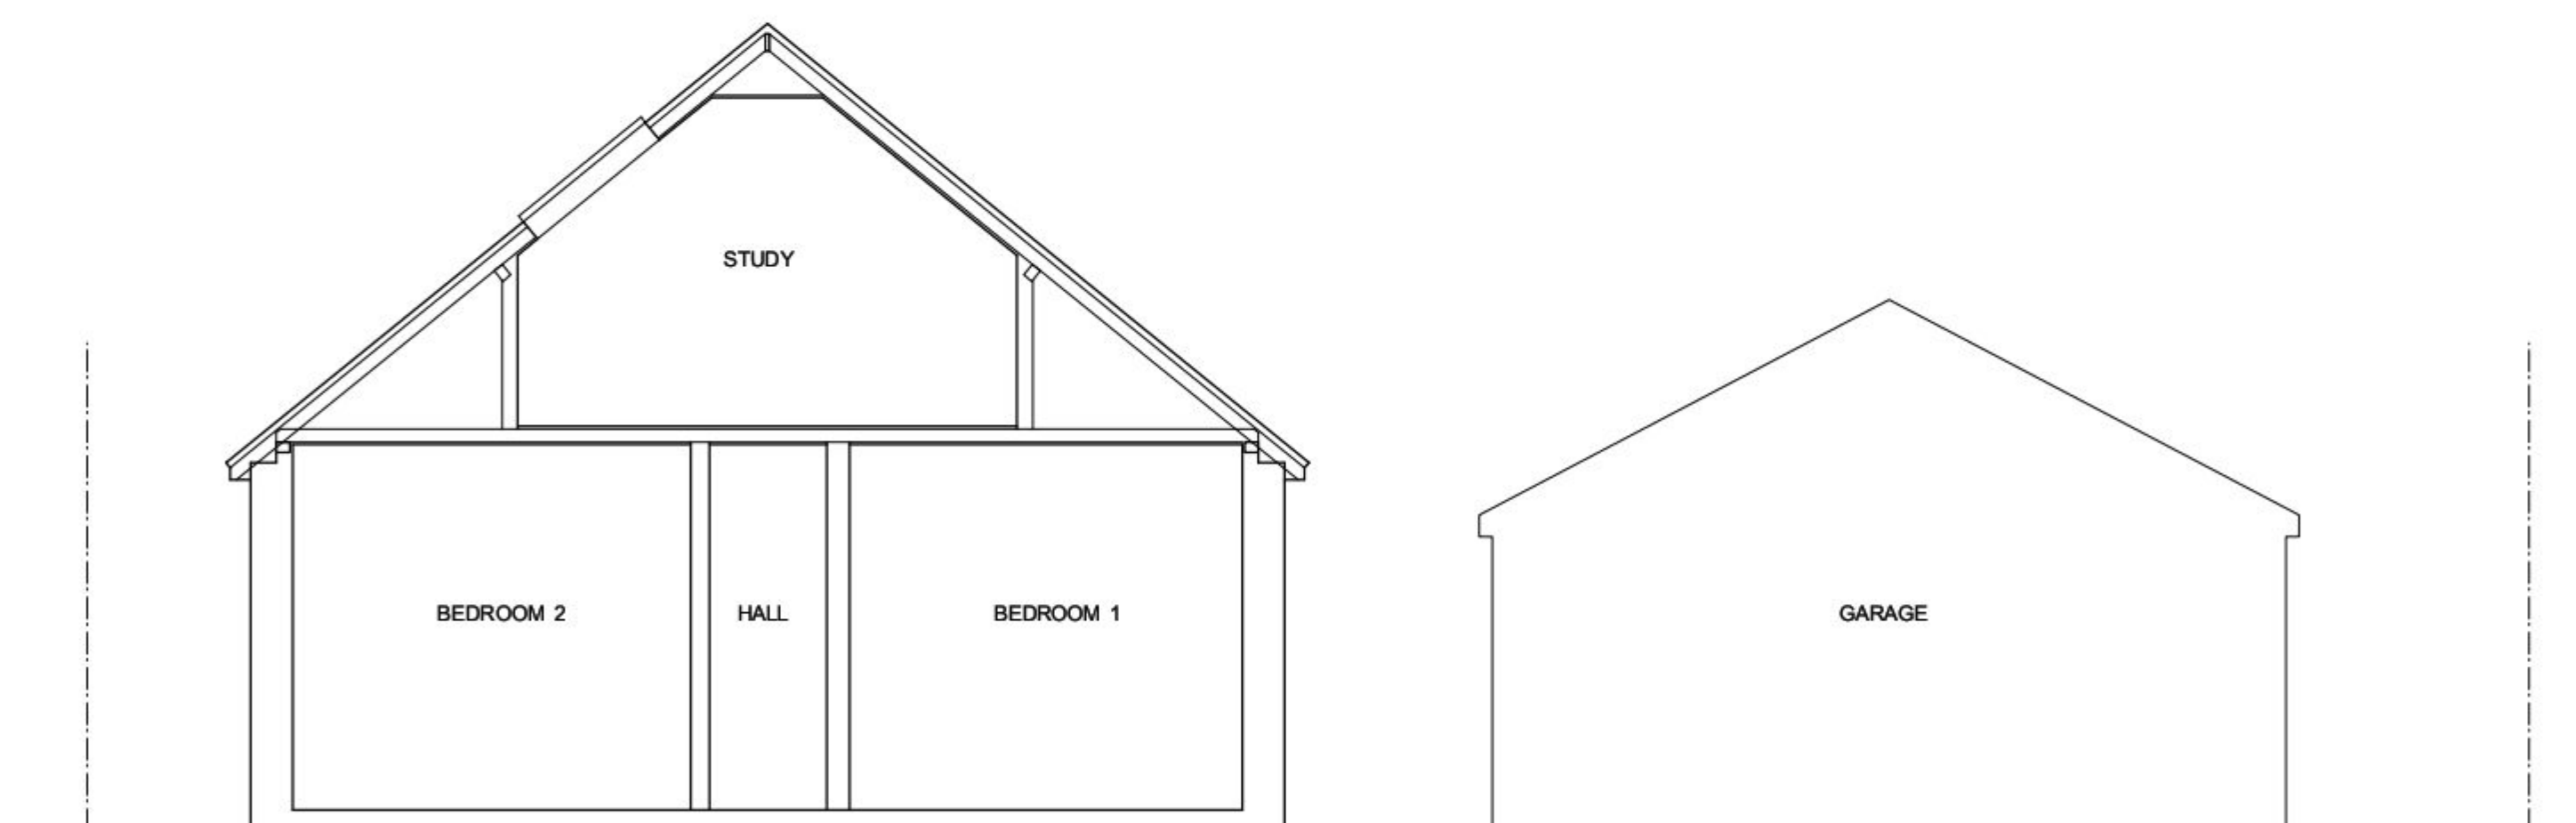

Section A-A
Scale 1:50



West elevation
Scale 1:100

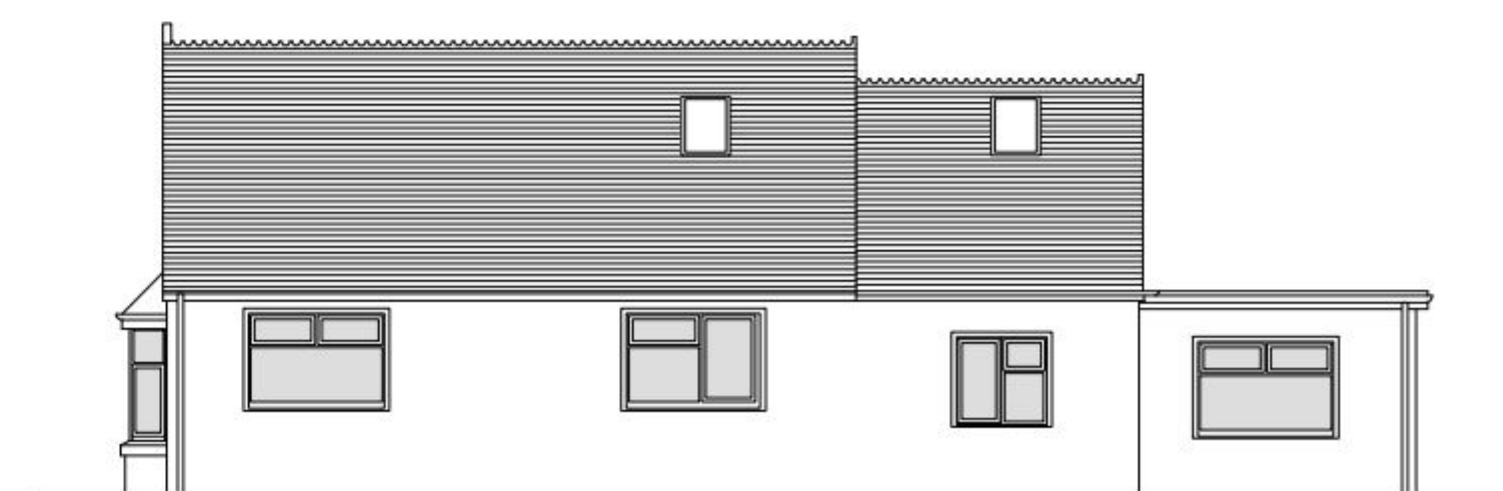

South elevation
Scale 1:100



East elevation
Scale 1:100



North elevation
Scale 1:100

PLANNING DRAWING

54 Rails Lane, Hayling Island | Existings plans and elevations
Drawing number: A1006/100 rev B | Scale: 1:50 & 1:100 @ A1 | Date: Nov 10