




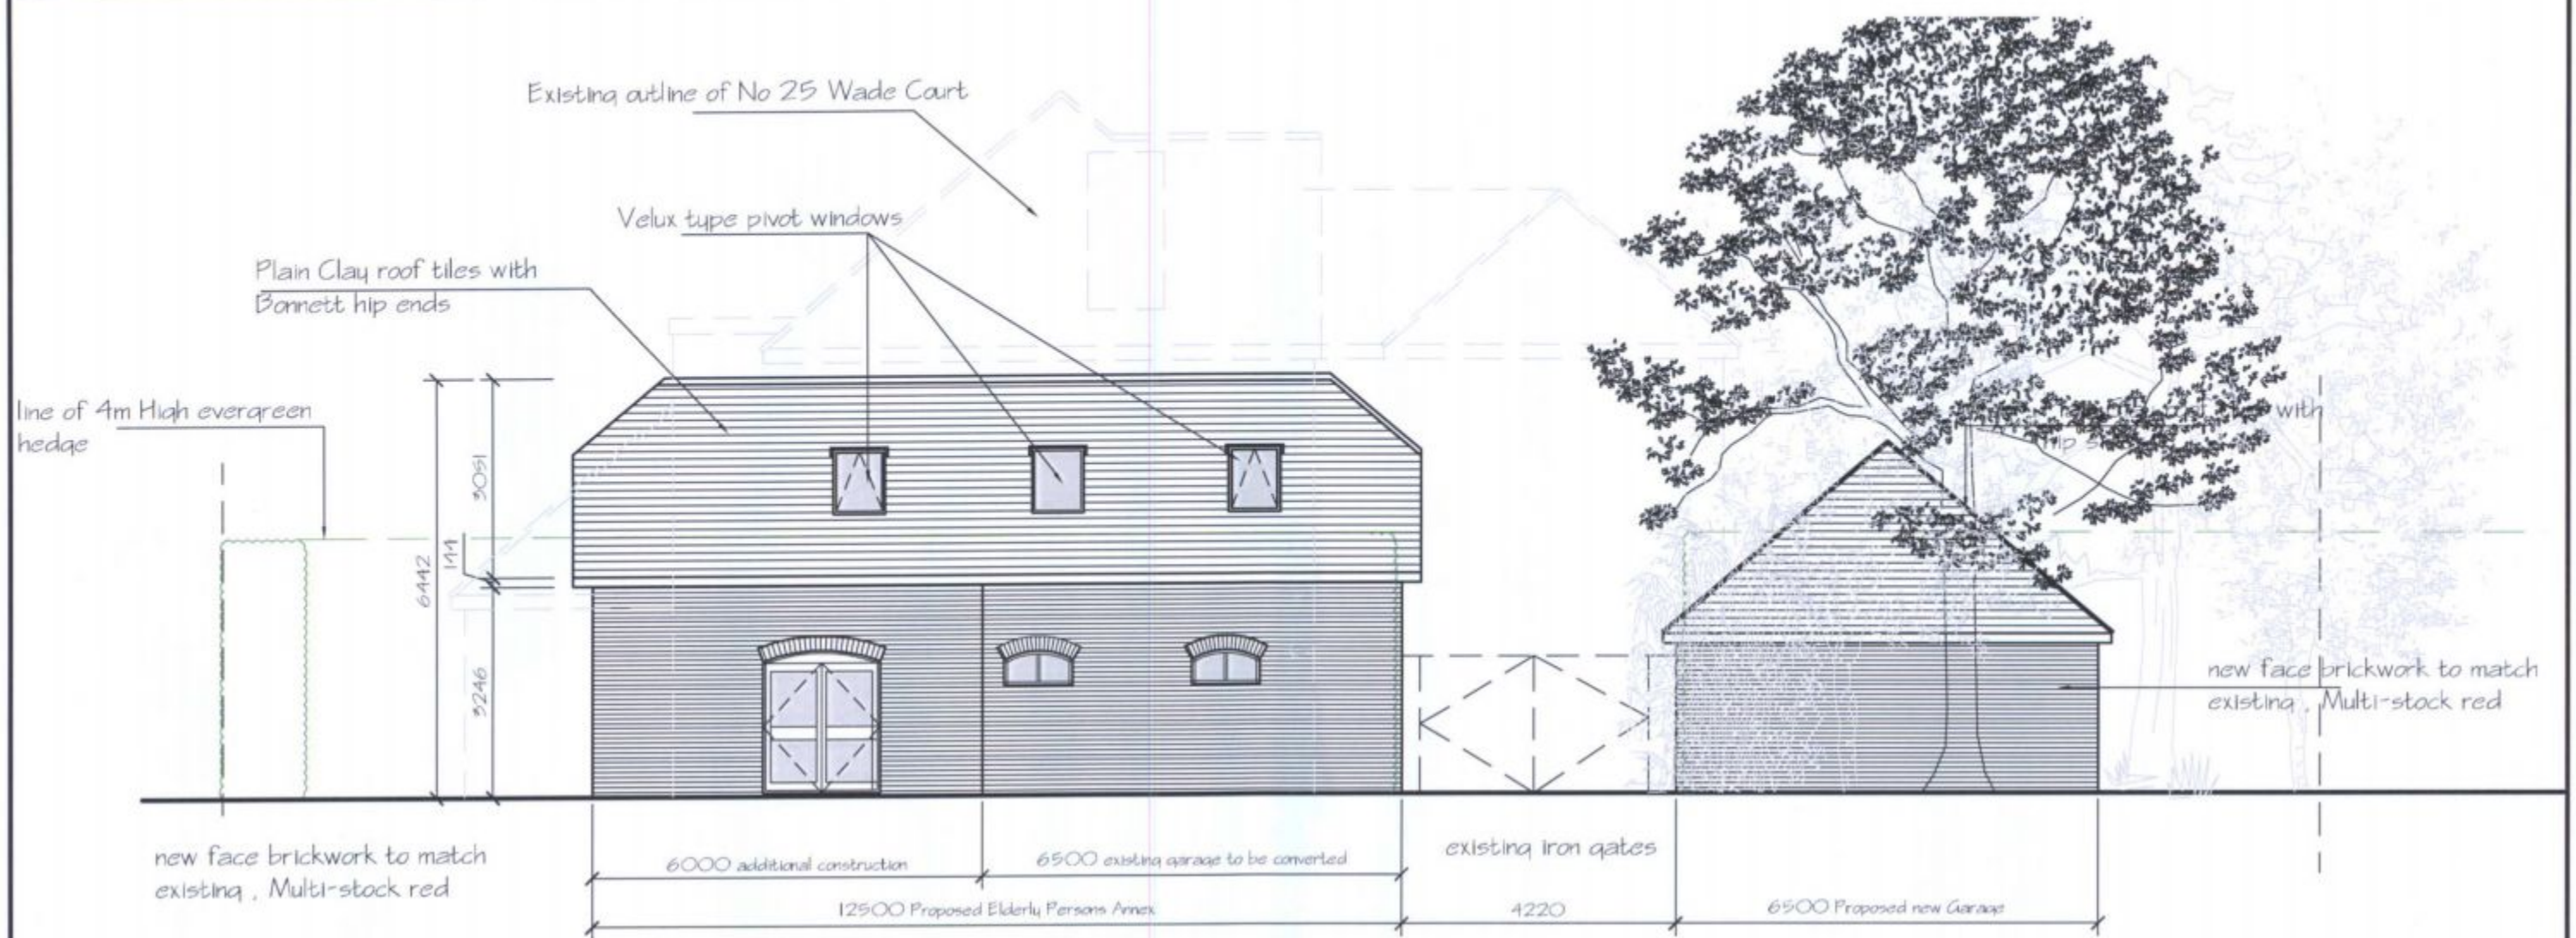

Proposed West Elevation from Wade Court

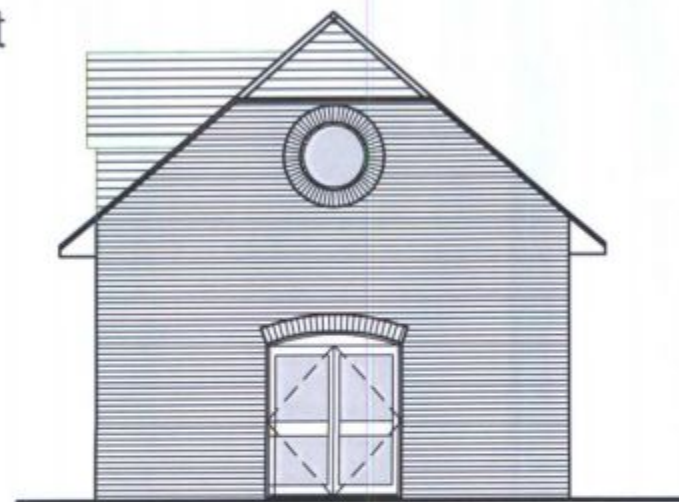

North elevation to new annex

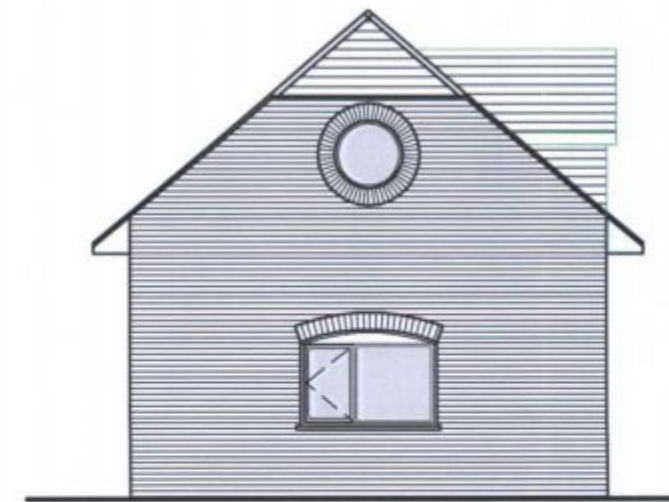

South elevation to new annex



rev A existing trees added, garage relocated 17-06-2010

project Proposed new elderly persons annex 25 Wade Court Road, Havant	drawn by bf.sales	date Jan 07	Drg Number 2010/02-03	 COMPUTER DESIGN PARTNERSHIP Architectural, Civil Structural & Mechanical Draughting Services
drawing title West Elevation from Wade Court Road	checked by scale 1:100	date rev A		6 Tukes Avenue Bridgemary, Gosport Hampshire, PO13 0SE

 tel 01329 311671
 e-mail Bernard.Sales@world.com