



PERMIT

HAYLING ISLAND COUNCIL
DEVELOPMENT CONTROL
25 MAY 2010
RECEIVED

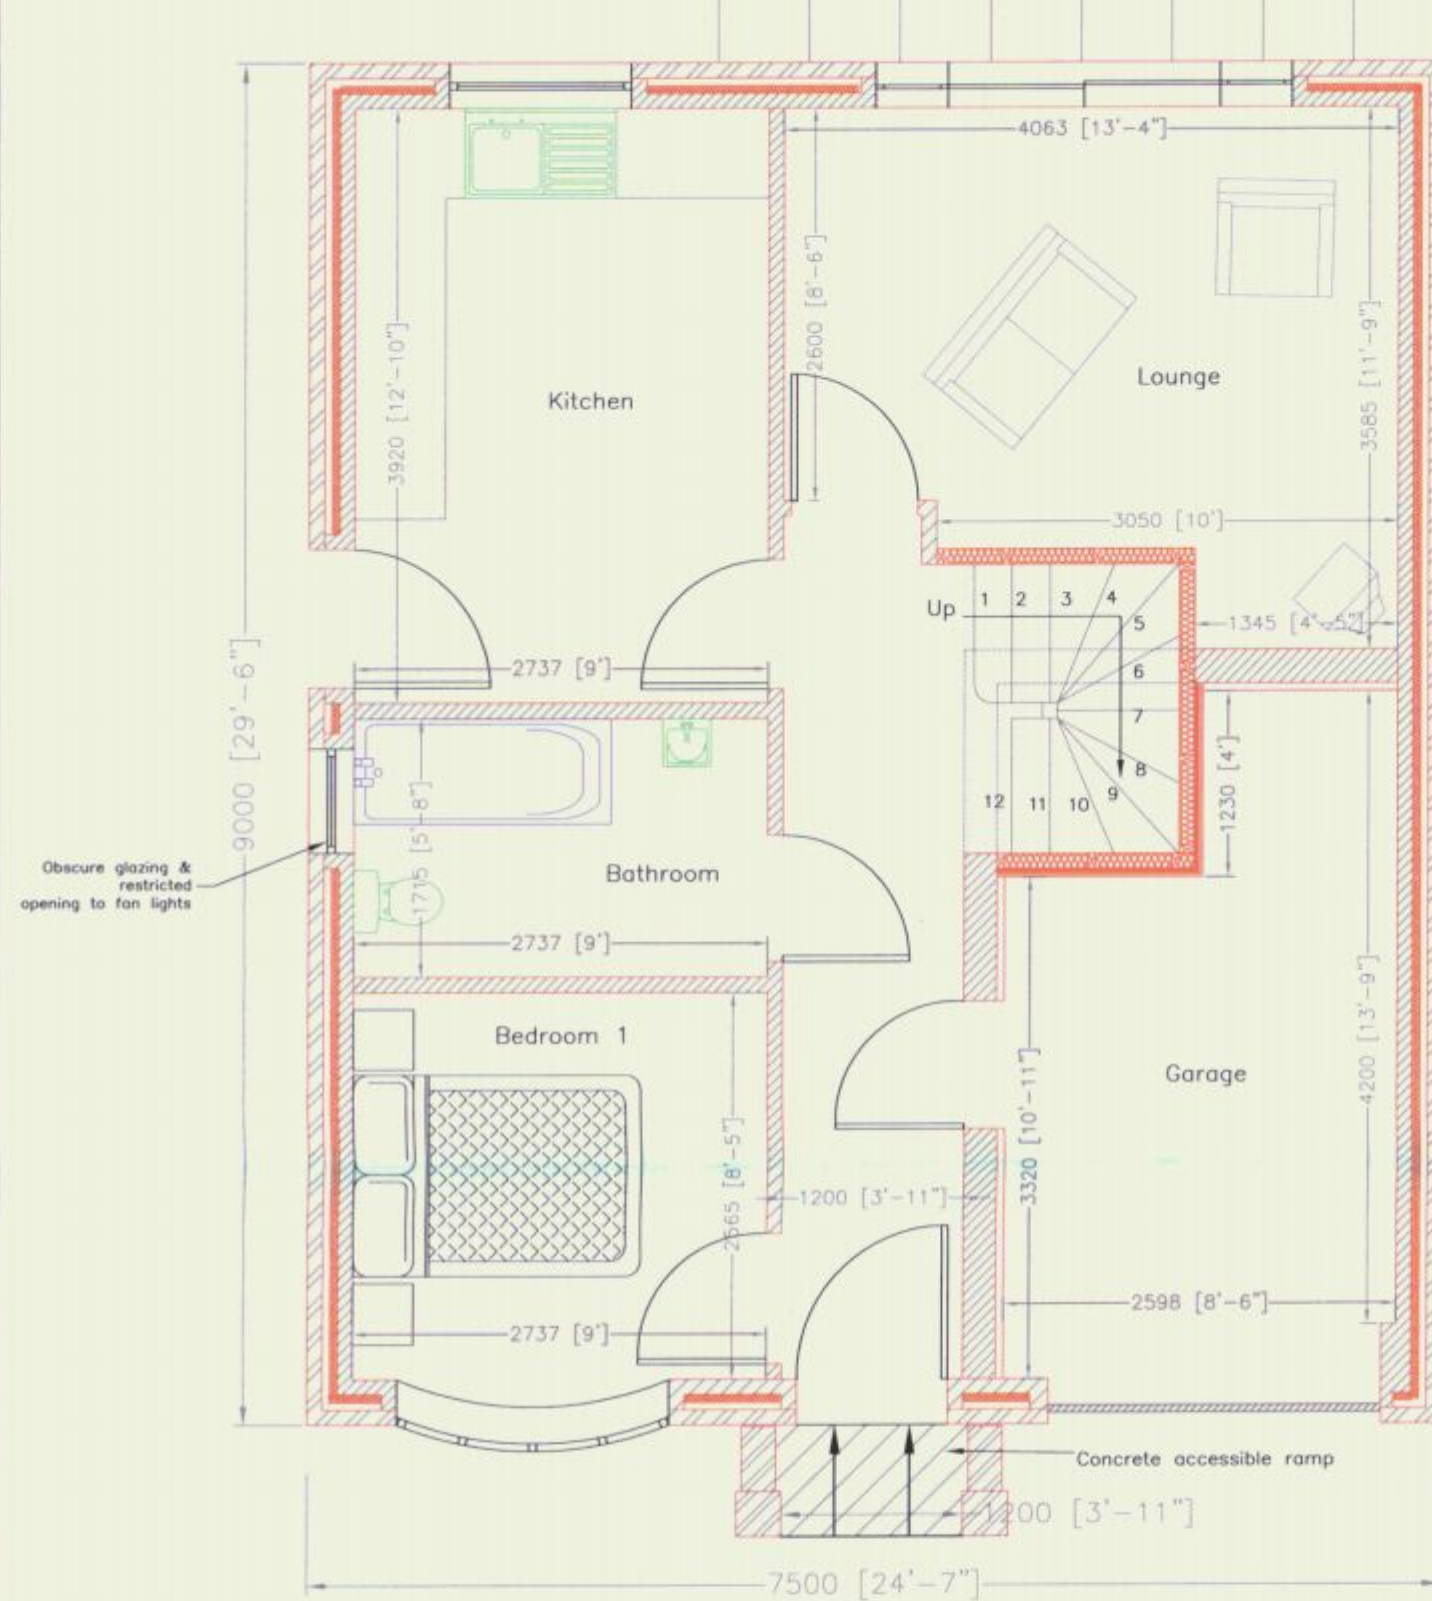


Proposed Ground Floor Plan
(1:50)

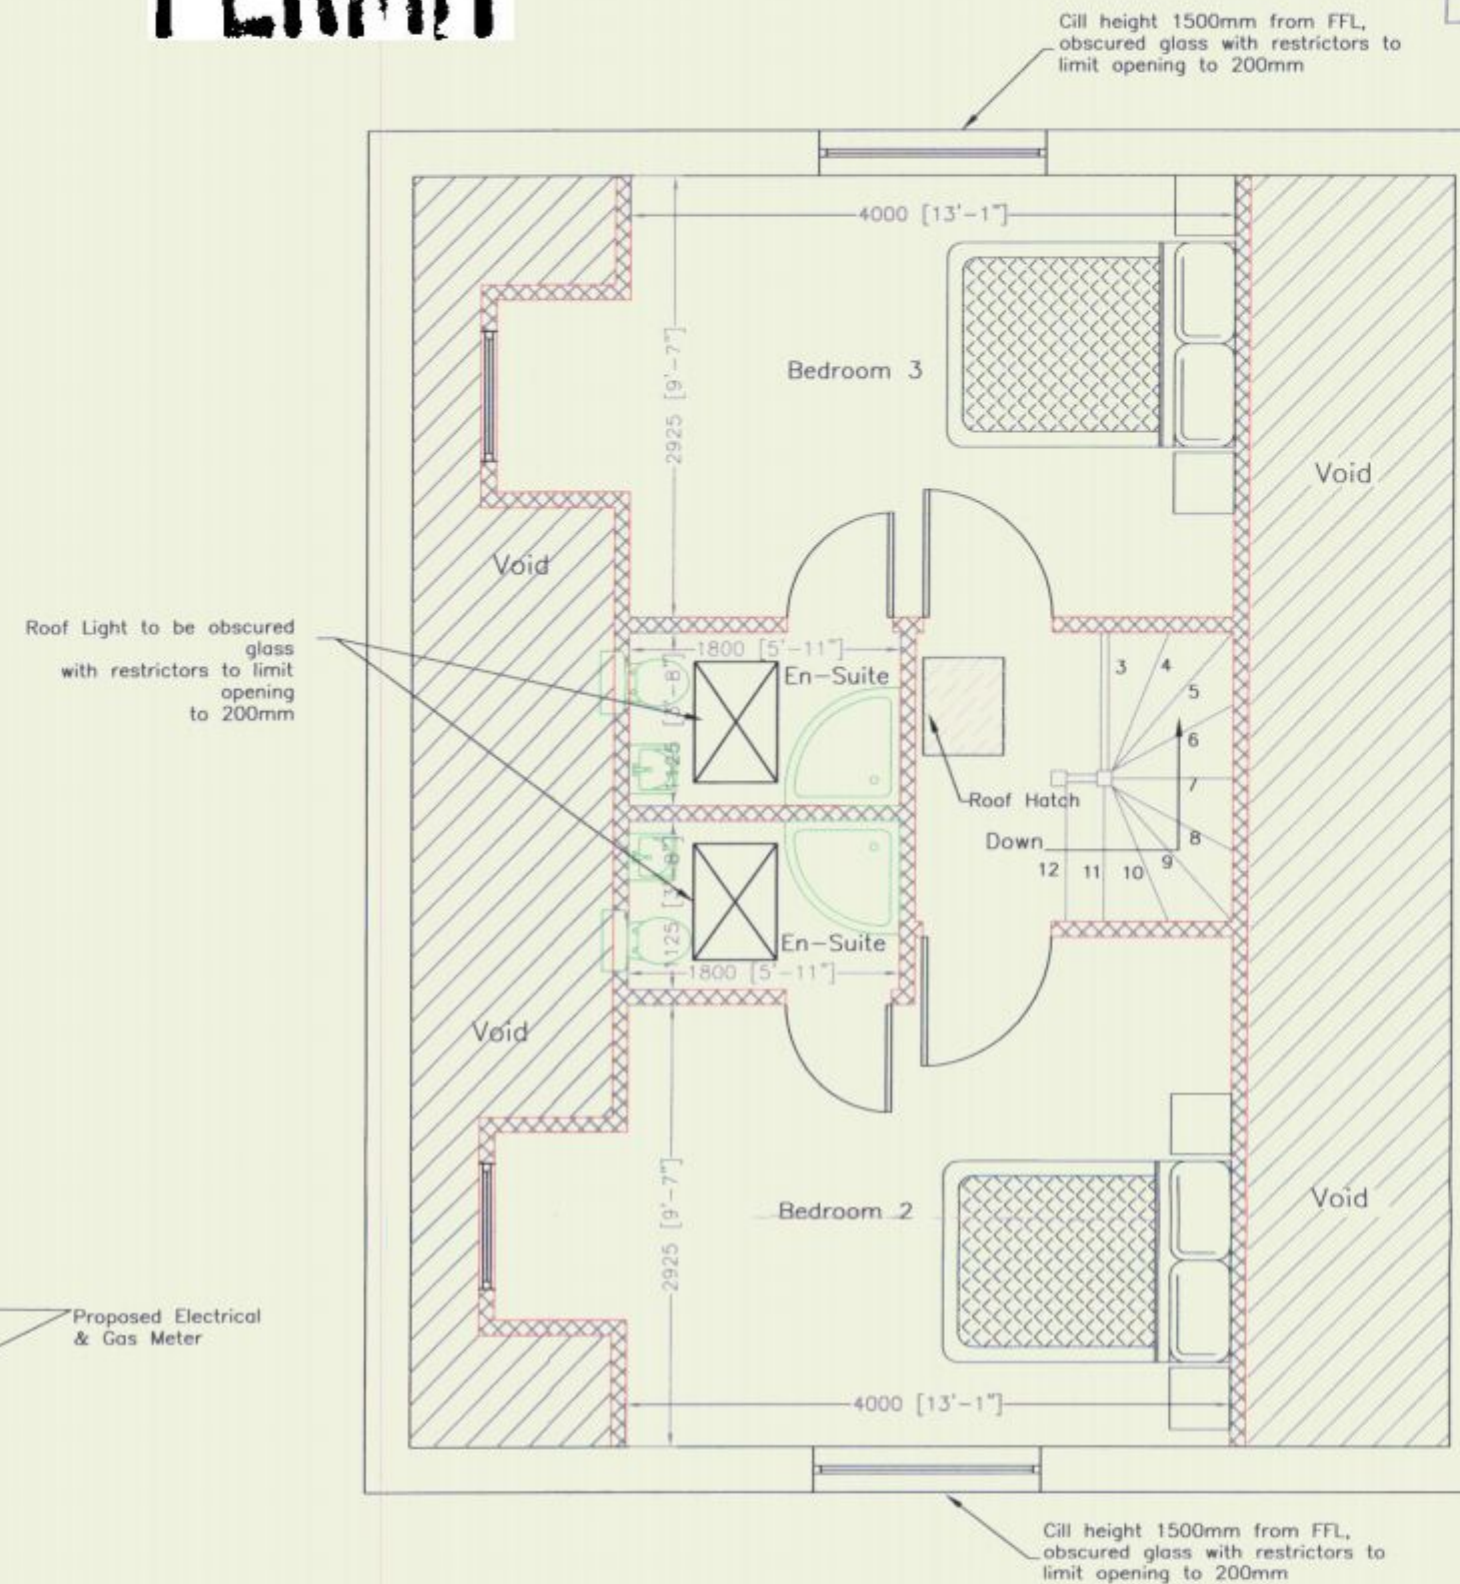

Proposed First Floor Plan
(1:50)




Proposed Front Elevation
(1:100)

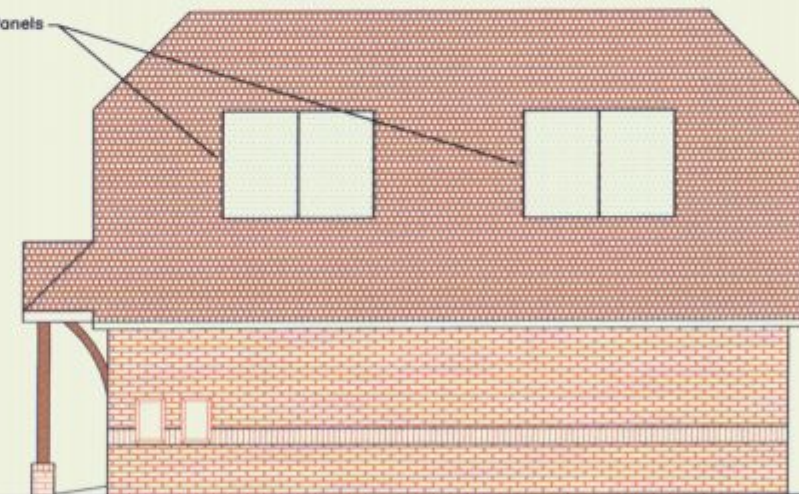

Proposed Side Elevation
(1:100)



Proposed Rear Elevation
(1:100)

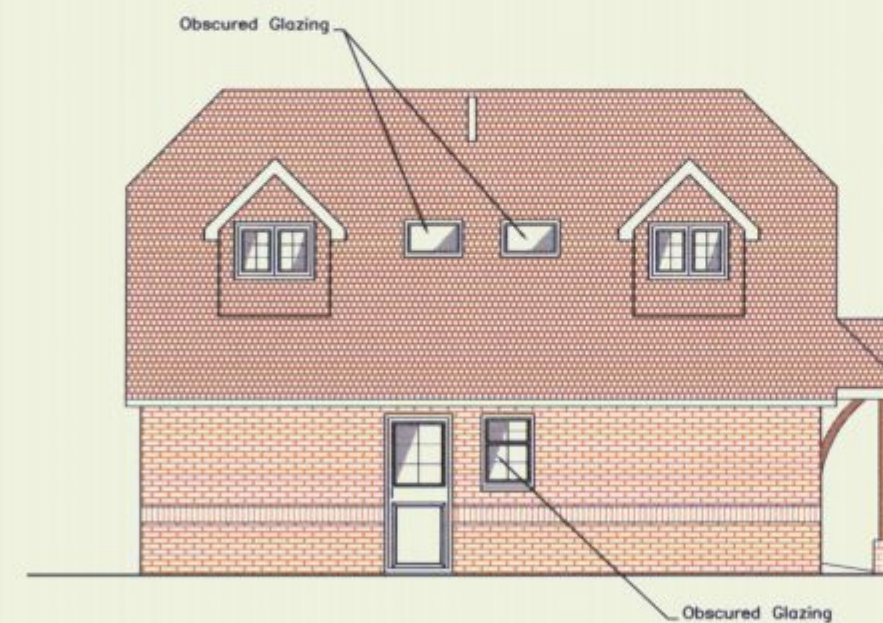

Proposed Side Elevation
(1:100)

NOTES

This drawing is the property of McAndrew Martin and must not be reproduced in part or whole or used for the execution of works without their permission.

All dimensions to be checked on site prior to commencement of any construction works and McAndrew Martin notified of any discrepancy via the Supervising Officer.

Figured dimensions are to be used in preference to scaled dimensions. However for Planning purposes scaling is permitted.

No deviation from this drawing will be permitted without the express consent of McAndrew Martin via the Supervising officer.

All works are to comply with the current edition of the Building Regulations and British Standards.

CLIENT

Mr & Mrs Shaw
80 Strawberry Mead
Fair Oak
Eastleigh
Hampshire
SO50 8RG

PROJECT

Proposed New Chalet Bungalow To The Rear of:-
74 Rails Lane
Hayling Island
Hampshire
PO11 9LP

DRAWING TITLE

Proposed Floor Plans and Elevations

DATE
10.05.2010

DRAWN BY
DD

SCALE
1:50, 1:100

CHECKED BY

AMENDMENTS

DATE

CHECKED BY

DRAWING NO.
091/P/095.01

REVISION
A2

McANDREW MARTIN
CHARTERED SURVEYORS

ONE LINKS HOUSE
FAIRWAY BUSINESS
CENTRE
DUNDAS LANE
PORTSMOUTH
HAMPSHIRE
PO3 5BL



Chartered Building Consultancy

TEL: 023 9269 7193
FAX: 023 9266 4678

office@mcandrewmartin.com

WWW.MCANDREWMARTIN.COM