


PERMIT




(C) R.W. Storage built.


FLOOR PLAN 1:50

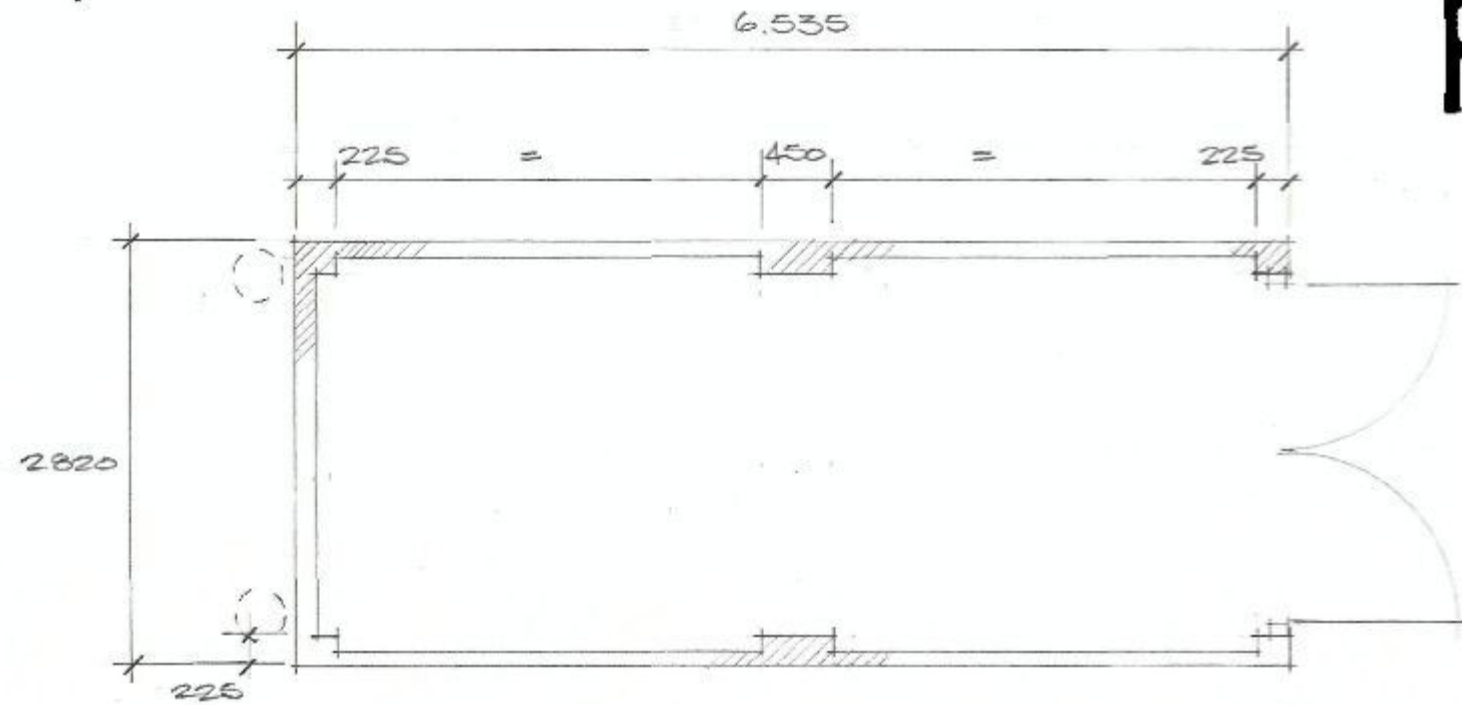


FRONT ELEVATION

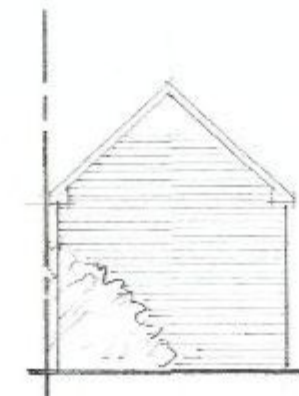


REAR ELEVATION

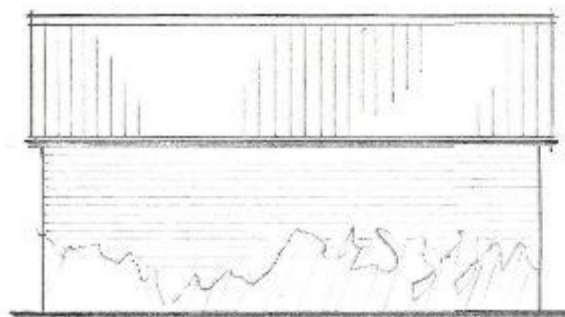

WEST ELEVATION

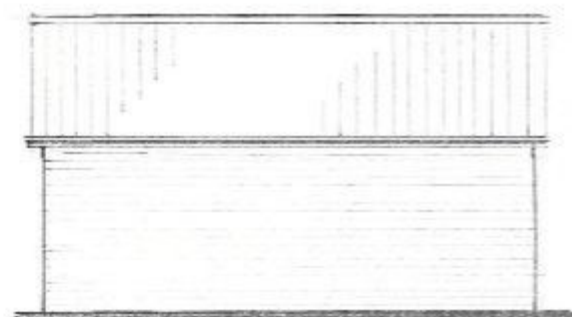

EAST ELEVATION

 


ELEVATION NOTES

WALLS
L.B.C. "HEATHER" TO MATCH EXG
SOLDIER COURSE ABOVE DOORS

ROOF
REDLAND REGENT
TO NEAR MATCH EXG "TERZA COTTA"

GARAGE DOORS
NATURAL FINISH
CEDAR.

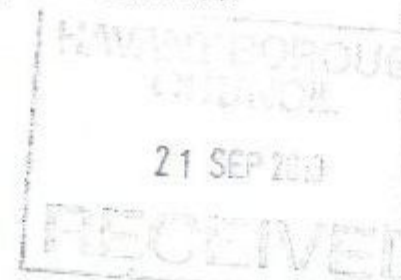

DATE	APPROVED	CHECK
CLIENT MR. & MRS. J. ZAPLEY		
PROJECT PROPOSED GARAGE 21 CEANVIEW ROAD HAWAIIAN ISLAND		
DRAWING FLOOR PLAN & ELEVATIONS		SCALE 1:50 1:100
DATE SEP 10	DRAWN JPR	CHECKED JPR
DRAWING NUMBER JPR 2		REVISION