


REFUSE

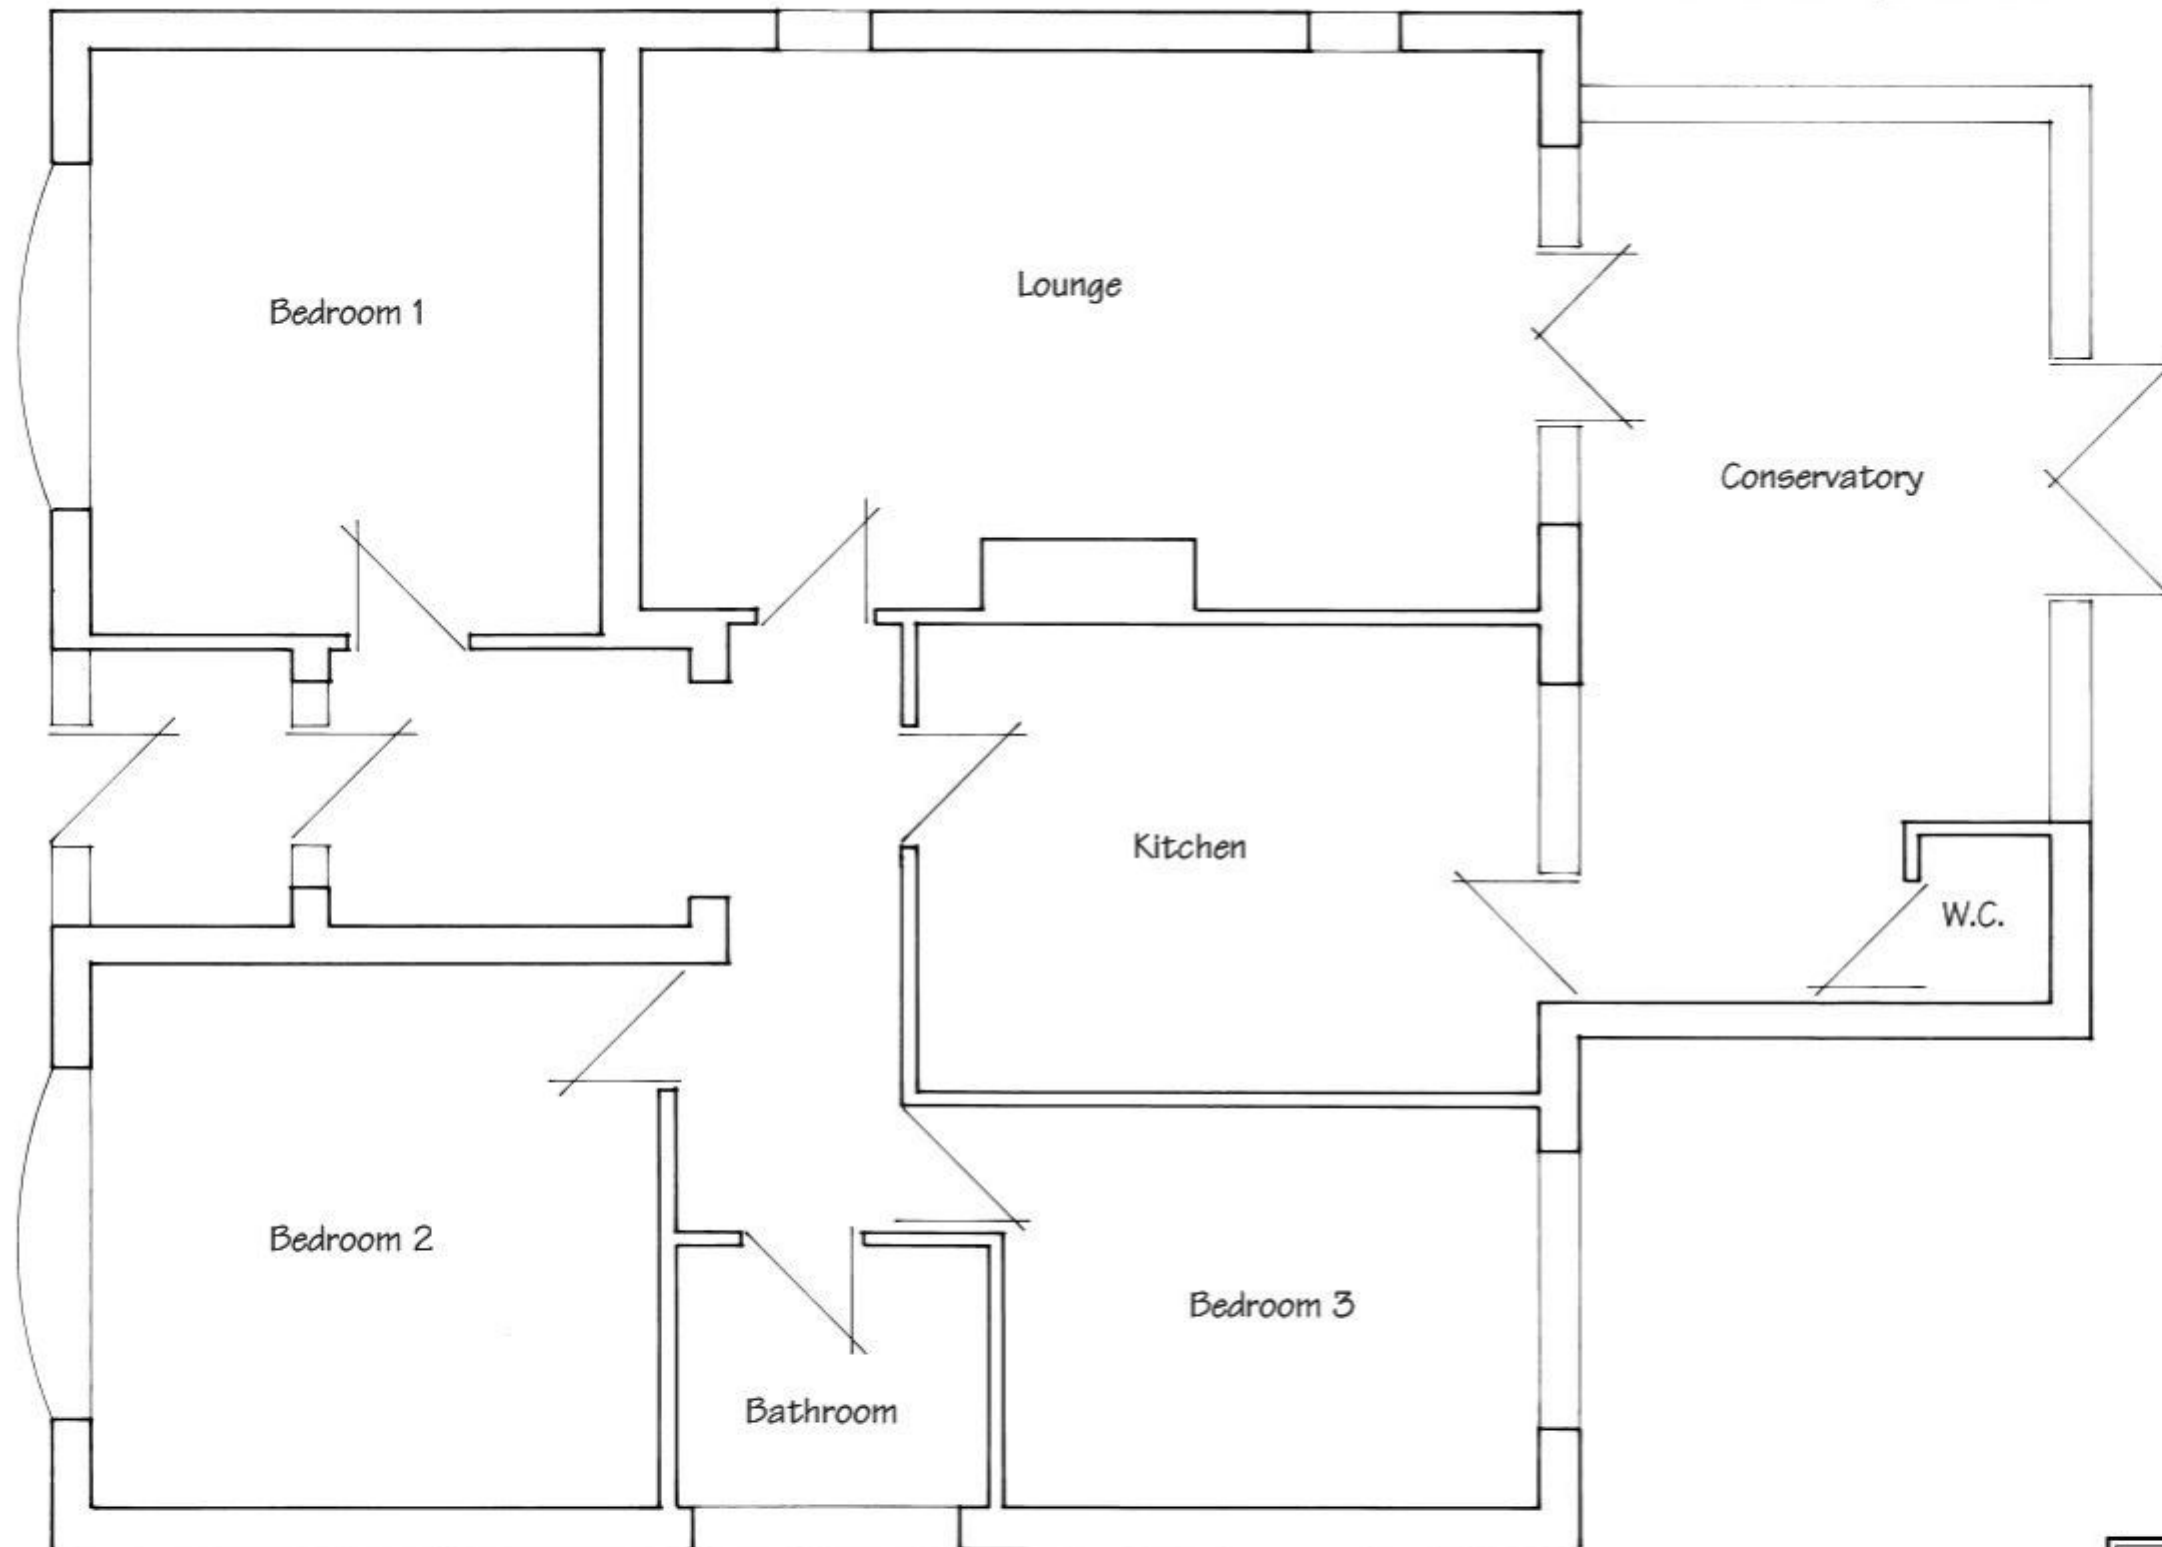

Existing Ground Floor Plan



These Plans have been prepared for the purpose of obtaining Planning Permission and/or Building Regulation Approval for the work shown thereon only and should not be used for any other purpose.

© These Plans remain the copyright of the architect and must not be copied or reproduced in any way without written permission with the exception of Local Authorities for Planning Purposes



Andrew R Dunks

BSc(Hons) MRICS MBEng

Chartered Surveyor and Building Engineer

Unit 1, Brambles Enterprise Centre

Waterlooville, Hants, PO7 7TH

Tel: (023) 9225 3034

e-mail: plans@dunks.freemove.co.uk

Proposed First Floor Accommodation


15 Buckland Close
Waterlooville

For Mr & Mrs Mills


Scale - 1:50 at Page Size A3

Date - September 2010

REFUSE

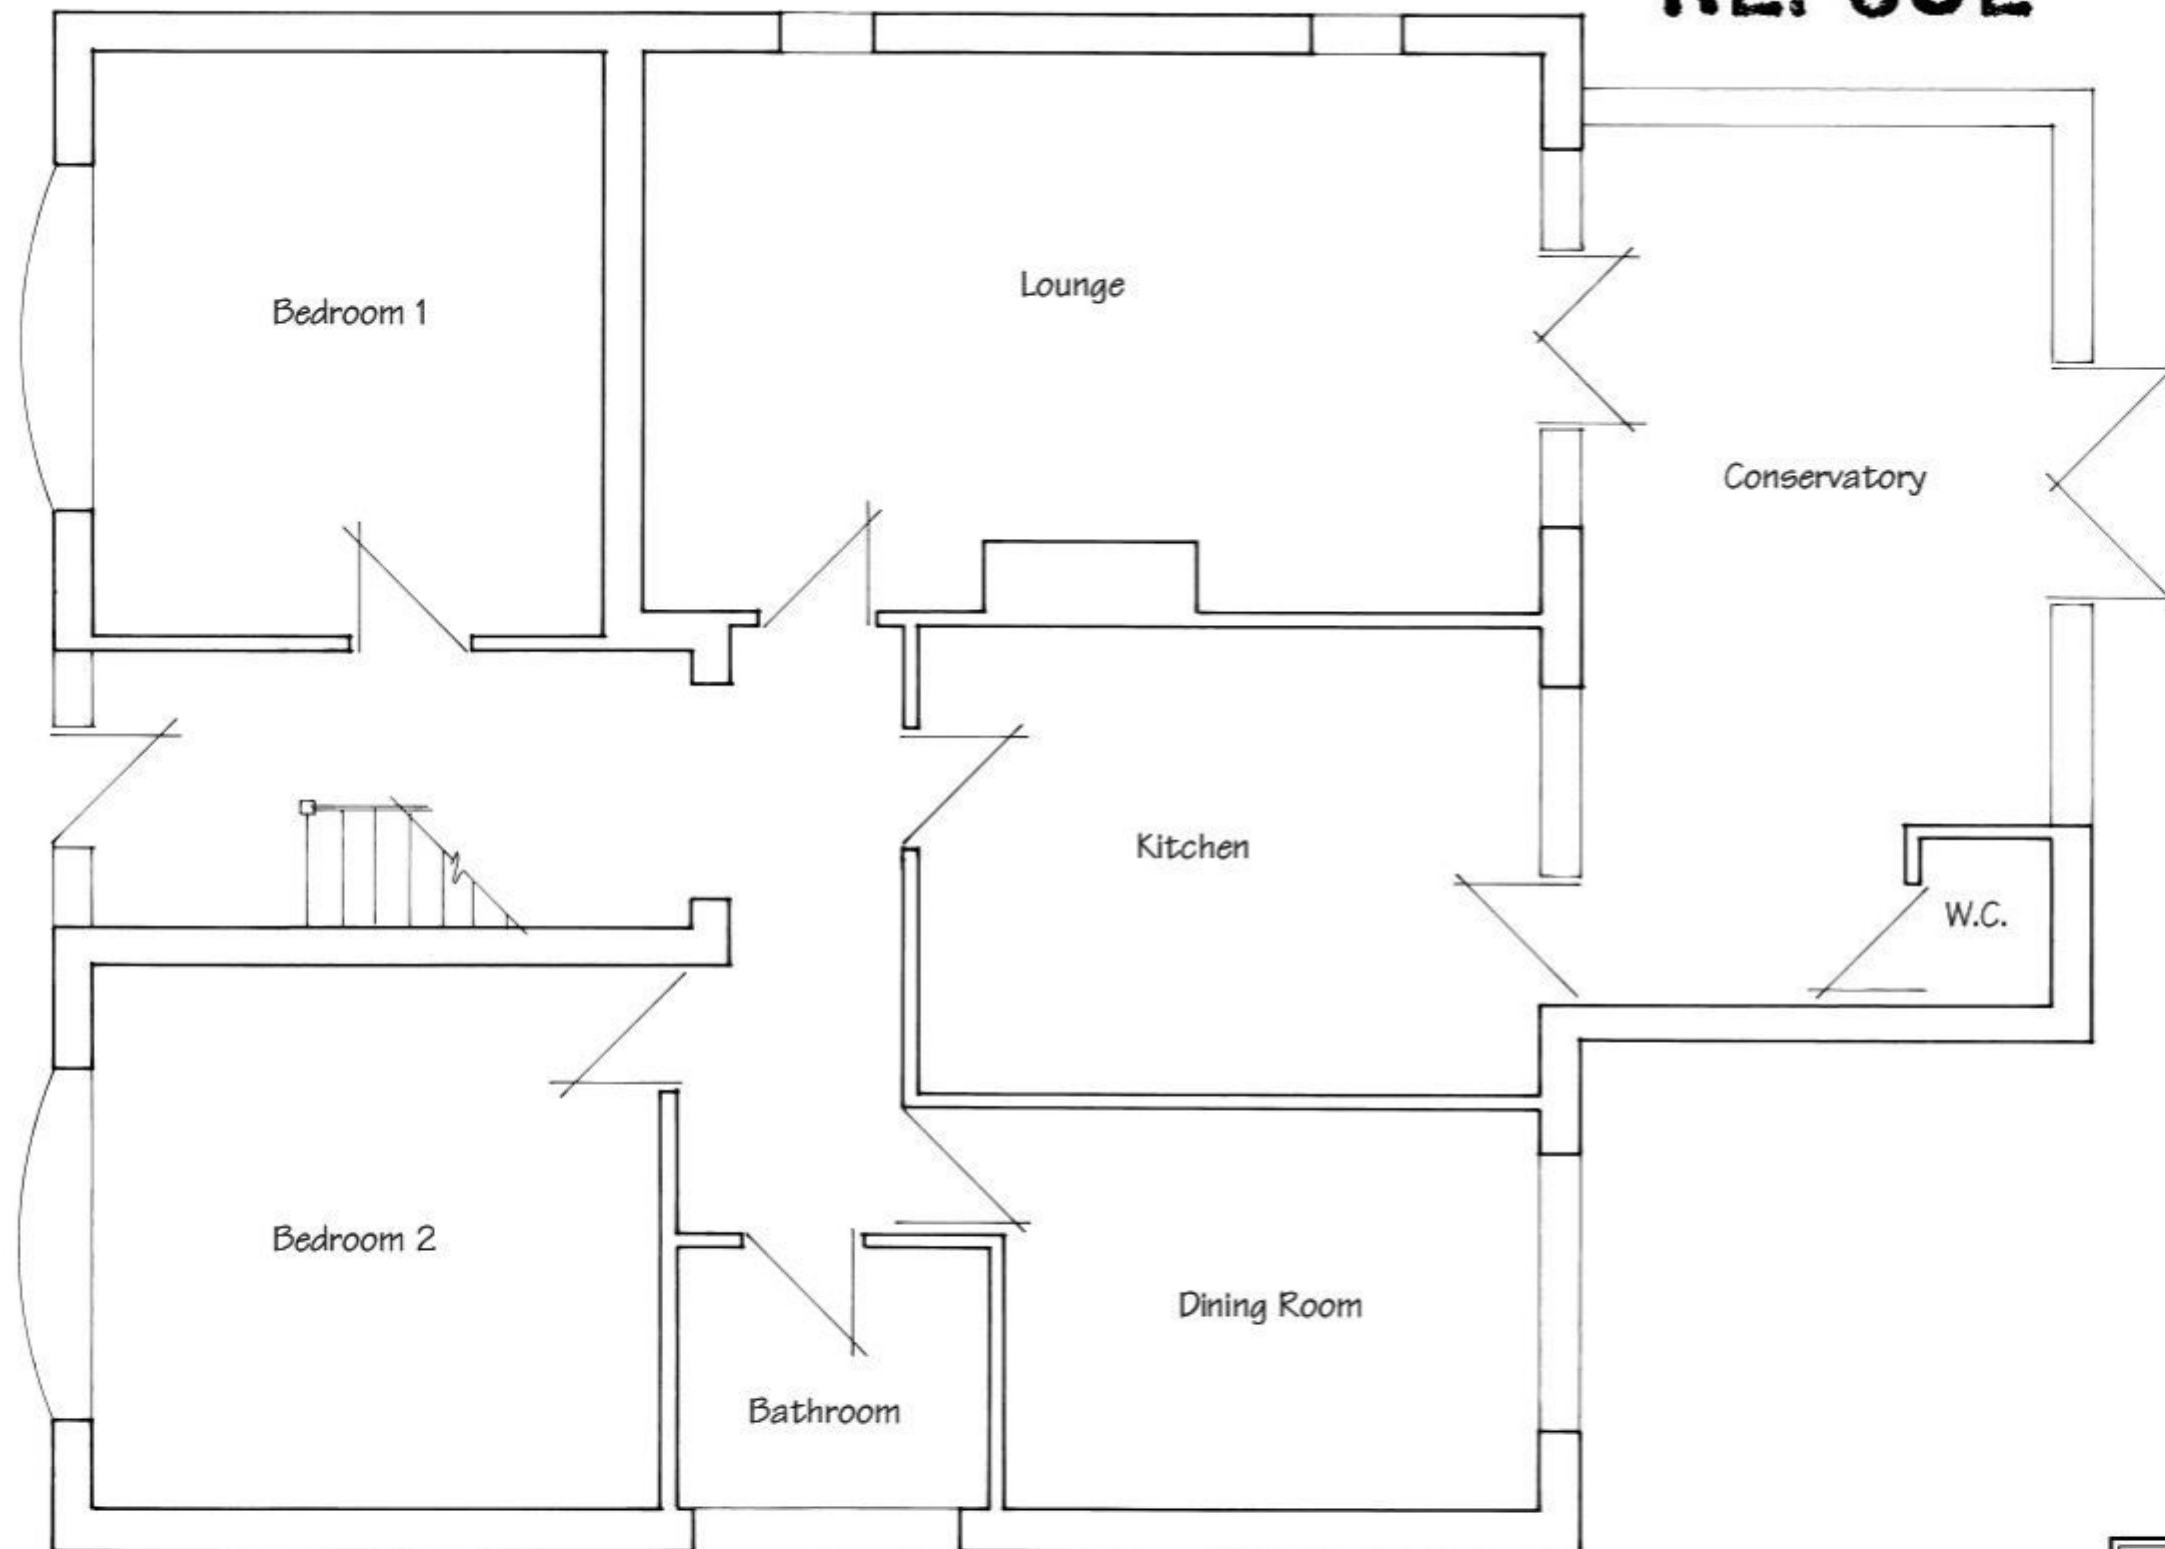

Proposed Ground Floor Plan

 

These Plans have been prepared for the purpose of obtaining Planning Permission and/or Building Regulation Approval for the work shown thereon only and should not be used for any other purpose.

© These Plans remain the copyright of the architect and must not be copied or reproduced in any way without written permission with the exception of Local Authorities for Planning Purposes



Andrew R Dunks

BSc(Hons) MRICS MBEng

Chartered Surveyor and Building Engineer

Unit 1, Brambles Enterprise Centre

Waterlooville, Hants, PO7 7TH

Tel: (023) 9225 3034

e-mail: plans@dunks.freemove.co.uk

Proposed First Floor Accommodation

15 Buckland Close
Waterlooville


For Mr & Mrs Mills

Scale - 1:50 at Page Size A3


Date - September 2010

Drawing No. 3367/2

REFUSE

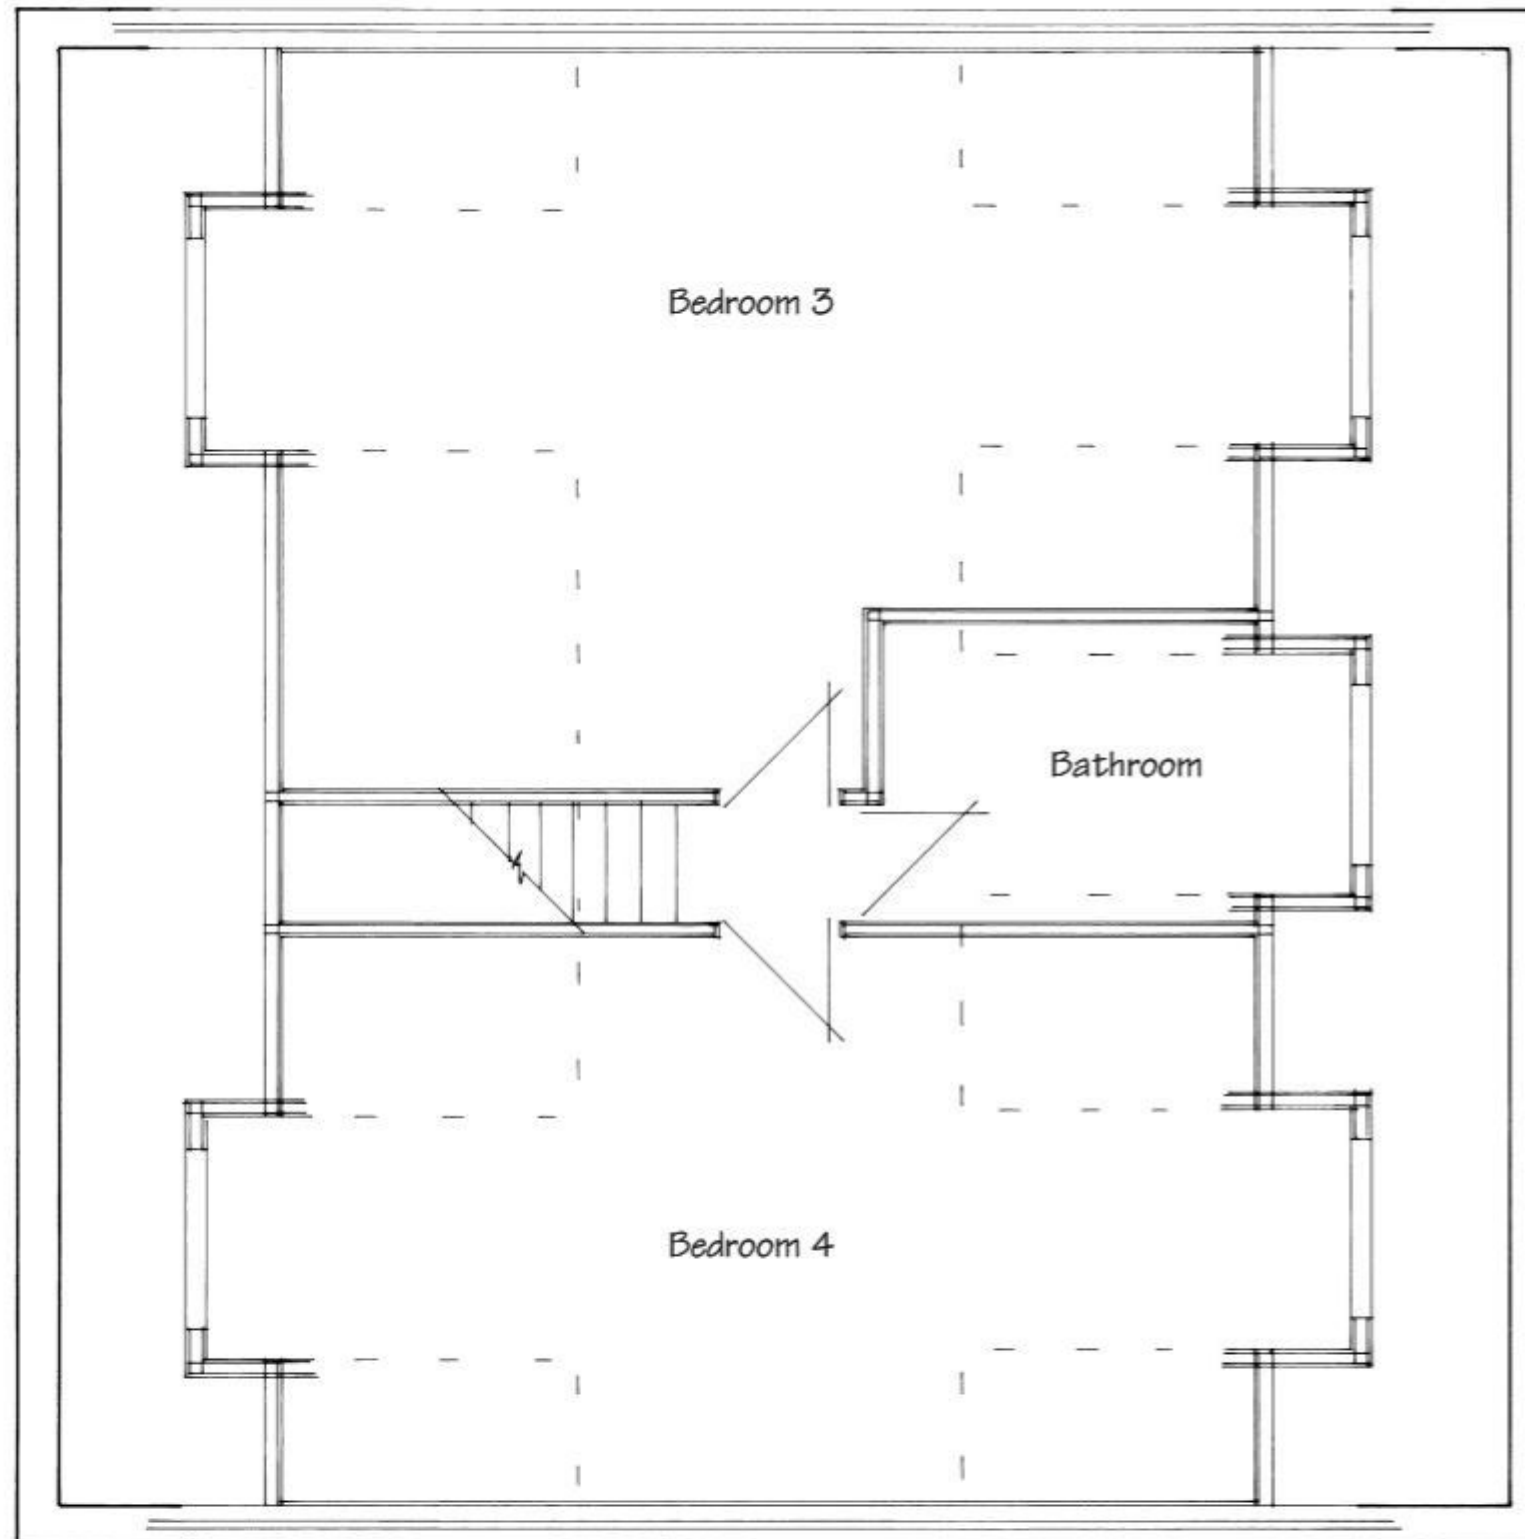

Proposed First Floor Plan

 

These Plans have been prepared for the purpose of obtaining Planning Permission and/or Building Regulation Approval for the work shown thereon only and should not be used for any other purpose.

© These Plans remain the copyright of the architect and must not be copied or reproduced in any way without written permission with the exception of Local Authorities for Planning Purposes



Andrew R Dunks

BSc(Hons) MRICS MBEng

Chartered Surveyor and Building Engineer

Unit 1, Brambles Enterprise Centre

Waterlooville, Hants, PO7 7TH

Tel: (023) 9225 3034

e-mail: plans@dunks.freemove.co.uk

Proposed First Floor Accommodation

15 Buckland Close
Waterlooville


For Mr & Mrs Mills

Scale - 1:50 at Page Size A3


Date - September 2010

Drawing No. 3367/3


REFUSE

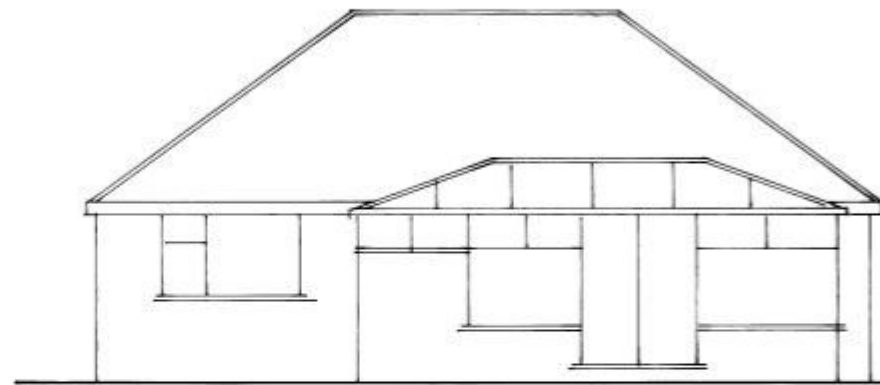


Existing West/Rear Elevation

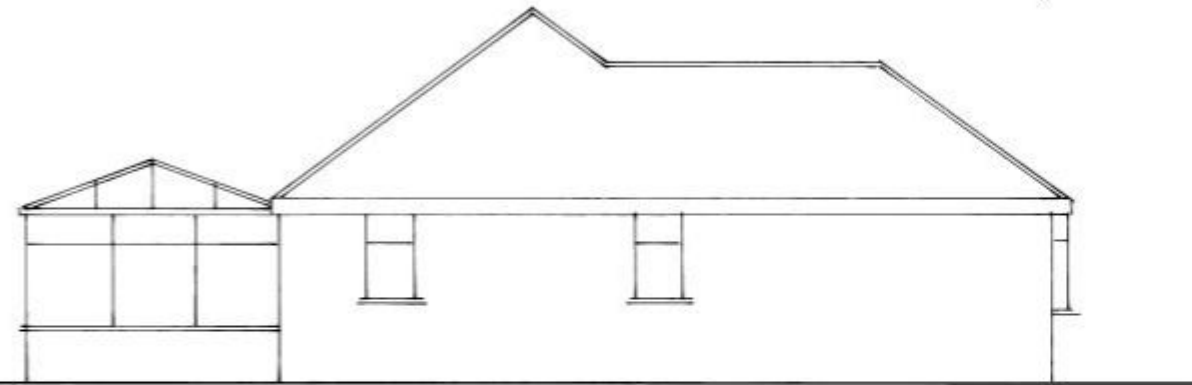

Existing South/Side Elevation

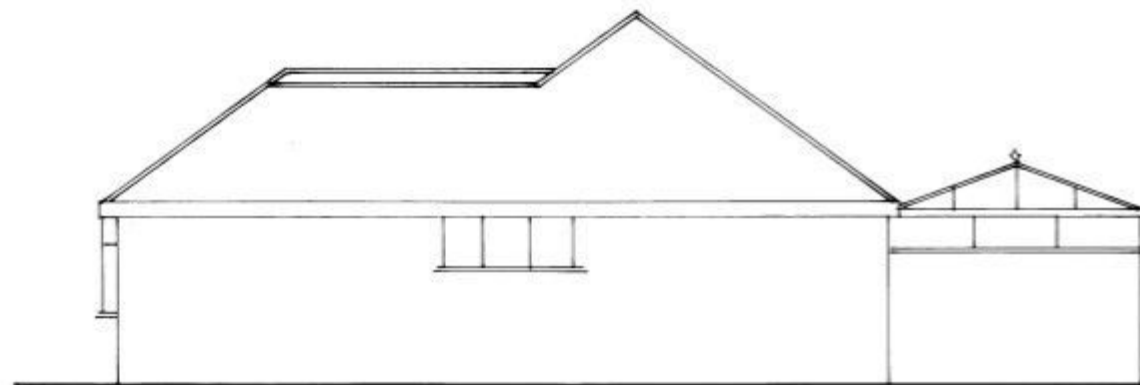

Existing North/Side Elevation

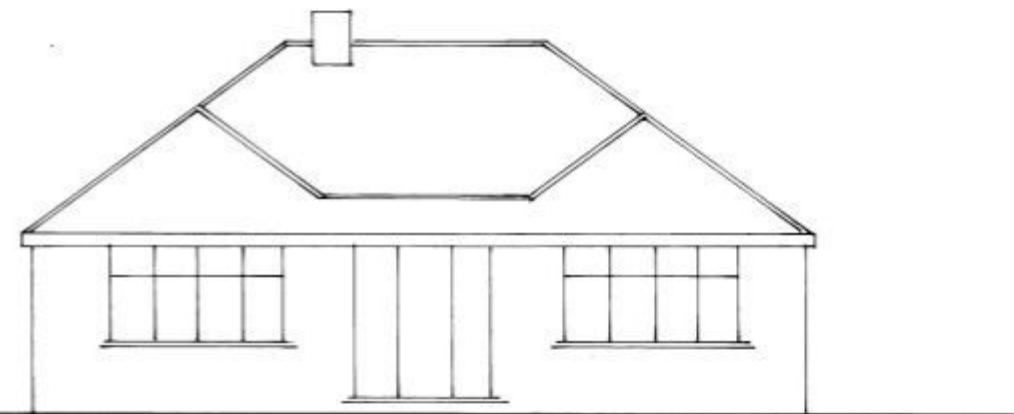

Existing Front/East Elevation

These Plans have been prepared for the purpose of obtaining Planning Permission and/or Building Regulation Approval for the work shown thereon only and should not be used for any other purpose.

© These Plans remain the copyright of the architect and must not be copied or reproduced in any way without written permission with the exception of Local Authorities for Planning Purposes

1 0 1 2 3 4
Metres @ 1:100 Scale



Andrew R Dunks

BSc(Hons) MRICS MBEng

Chartered Surveyor and Building Engineer

Unit 1, Brambles Enterprise Centre
Waterlooville, Hants, PO7 7TH
Tel: (023) 9225 3034
e-mail: plans@dunks.freemove.co.uk

Proposed First Floor Accommodation

15 Buckland Close
Waterlooville

For Mr & Mrs Mills

Scale - 1:100 at Page Size A3


Date - September 2010

Drawing No. 3367/4


REFUSE



Proposed West/Rear Elevation

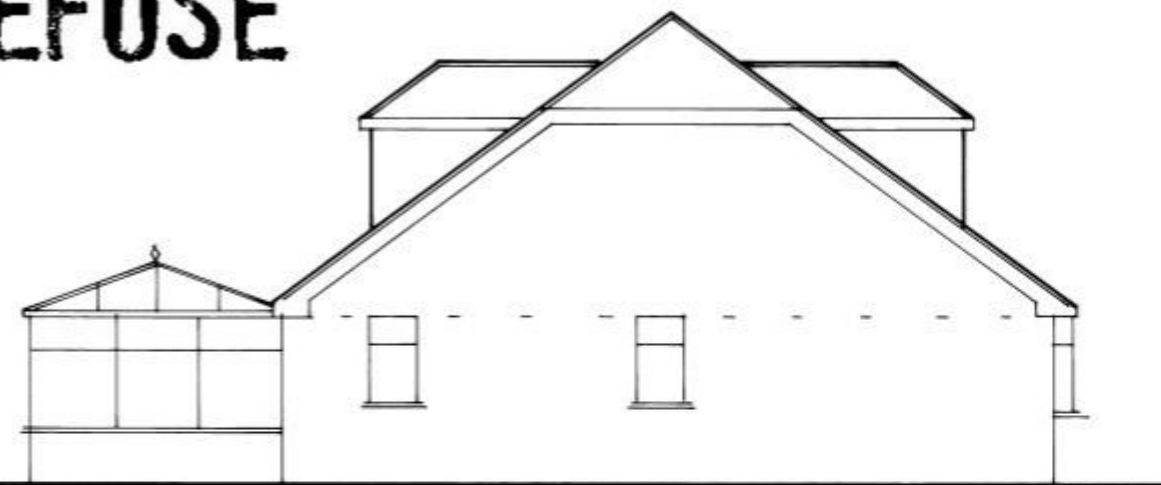

Proposed South/Side Elevation

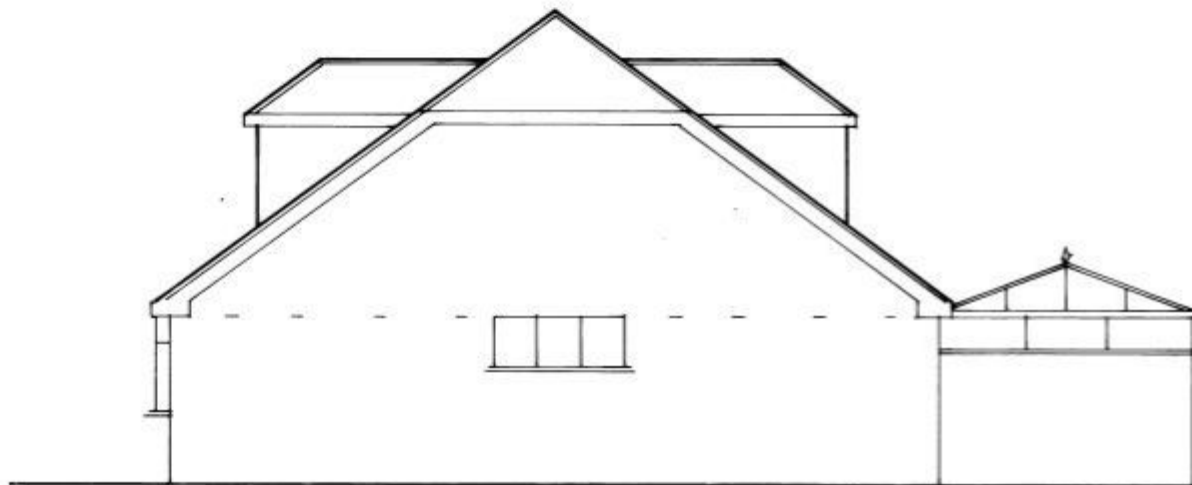

Proposed North/Side Elevation



Proposed Front/East Elevation

These Plans have been prepared for the purpose of obtaining Planning Permission and/or Building Regulation Approval for the work shown thereon only and should not be used for any other purpose.

© These Plans remain the copyright of the architect and must not be copied or reproduced in any way without written permission with the exception of Local Authorities for Planning Purposes



Andrew R Dunks

BSc(Hons) MRICS MBEng

Chartered Surveyor and Building Engineer

Unit 1, Brambles Enterprise Centre
Waterlooville, Hants, PO7 7TH
Tel: (023) 9225 3034
e-mail: plans@dunks.freemove.co.uk

1 0 1 2 3 4
Metres @ 1:100 Scale

Proposed First Floor Accommodation

15 Buckland Close
Waterlooville



For Mr & Mrs Mills

Scale - 1:100 at Page Size A3


Date - September 2010

Drawing No. 3367/5

REFUSE

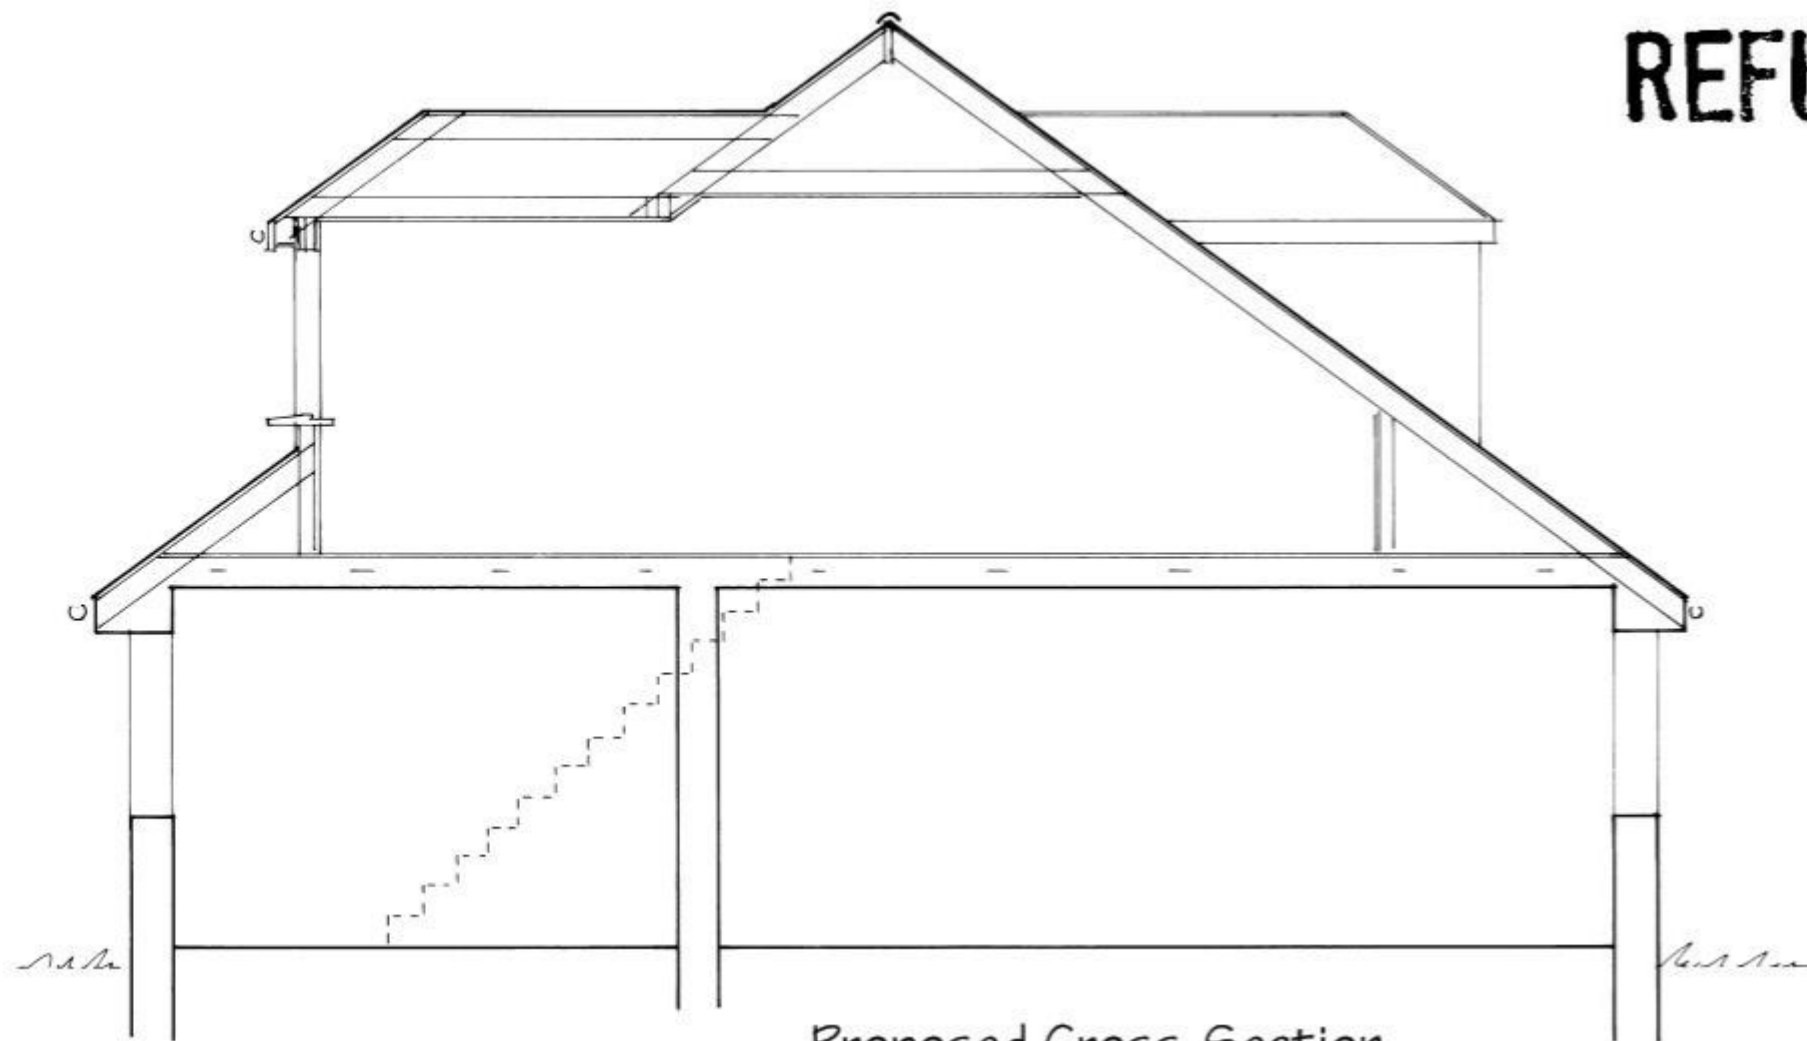 

Proposed Cross-Section

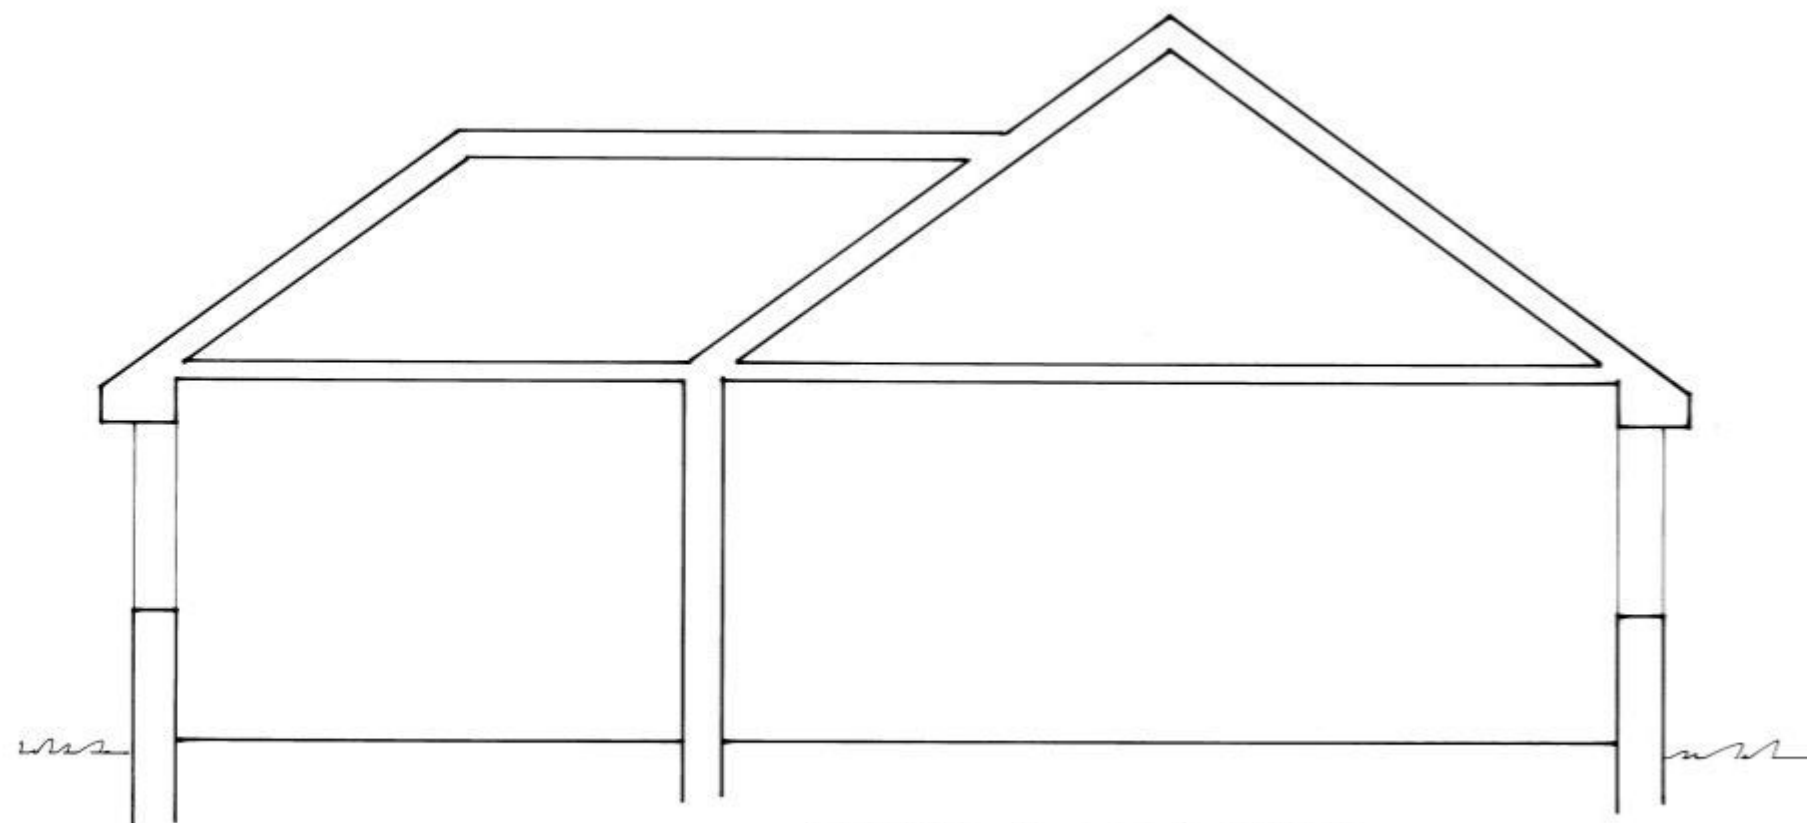

Existing Cross-Section

These Plans have been prepared for the purpose of obtaining Planning Permission and/or Building Regulation Approval for the work shown thereon only and should not be used for any other purpose.

© These Plans remain the copyright of the architect and must not be copied or reproduced in any way without written permission with the exception of Local Authorities for Planning Purposes



Andrew R Dunks

BSc(Hons) MRICS MBEng

Chartered Surveyor and Building Engineer

Unit 1, Brambles Enterprise Centre

Waterlooville, Hants, PO7 7TH

Tel: (023) 9225 3034

e-mail: plans@dunks.freemove.co.uk

Proposed First Floor Accommodation

15 Buckland Close
Waterlooville

For Mr & Mrs Mills

Scale - 1:50 at Page Size A3

Date - September 2010