



PERMIT

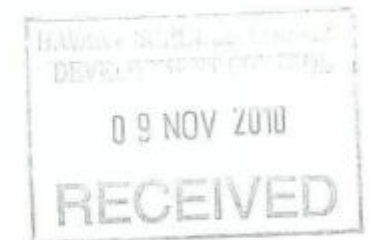

These Plans have been prepared for the purpose of obtaining Planning Permission and/or Building Regulation Approval for the work shown thereon only and should not be used for any other purpose.

© These Plans remain the copyright of the architect and must not be copied or reproduced in any way without written permission with the exception of Local Authorities for Planning Purposes

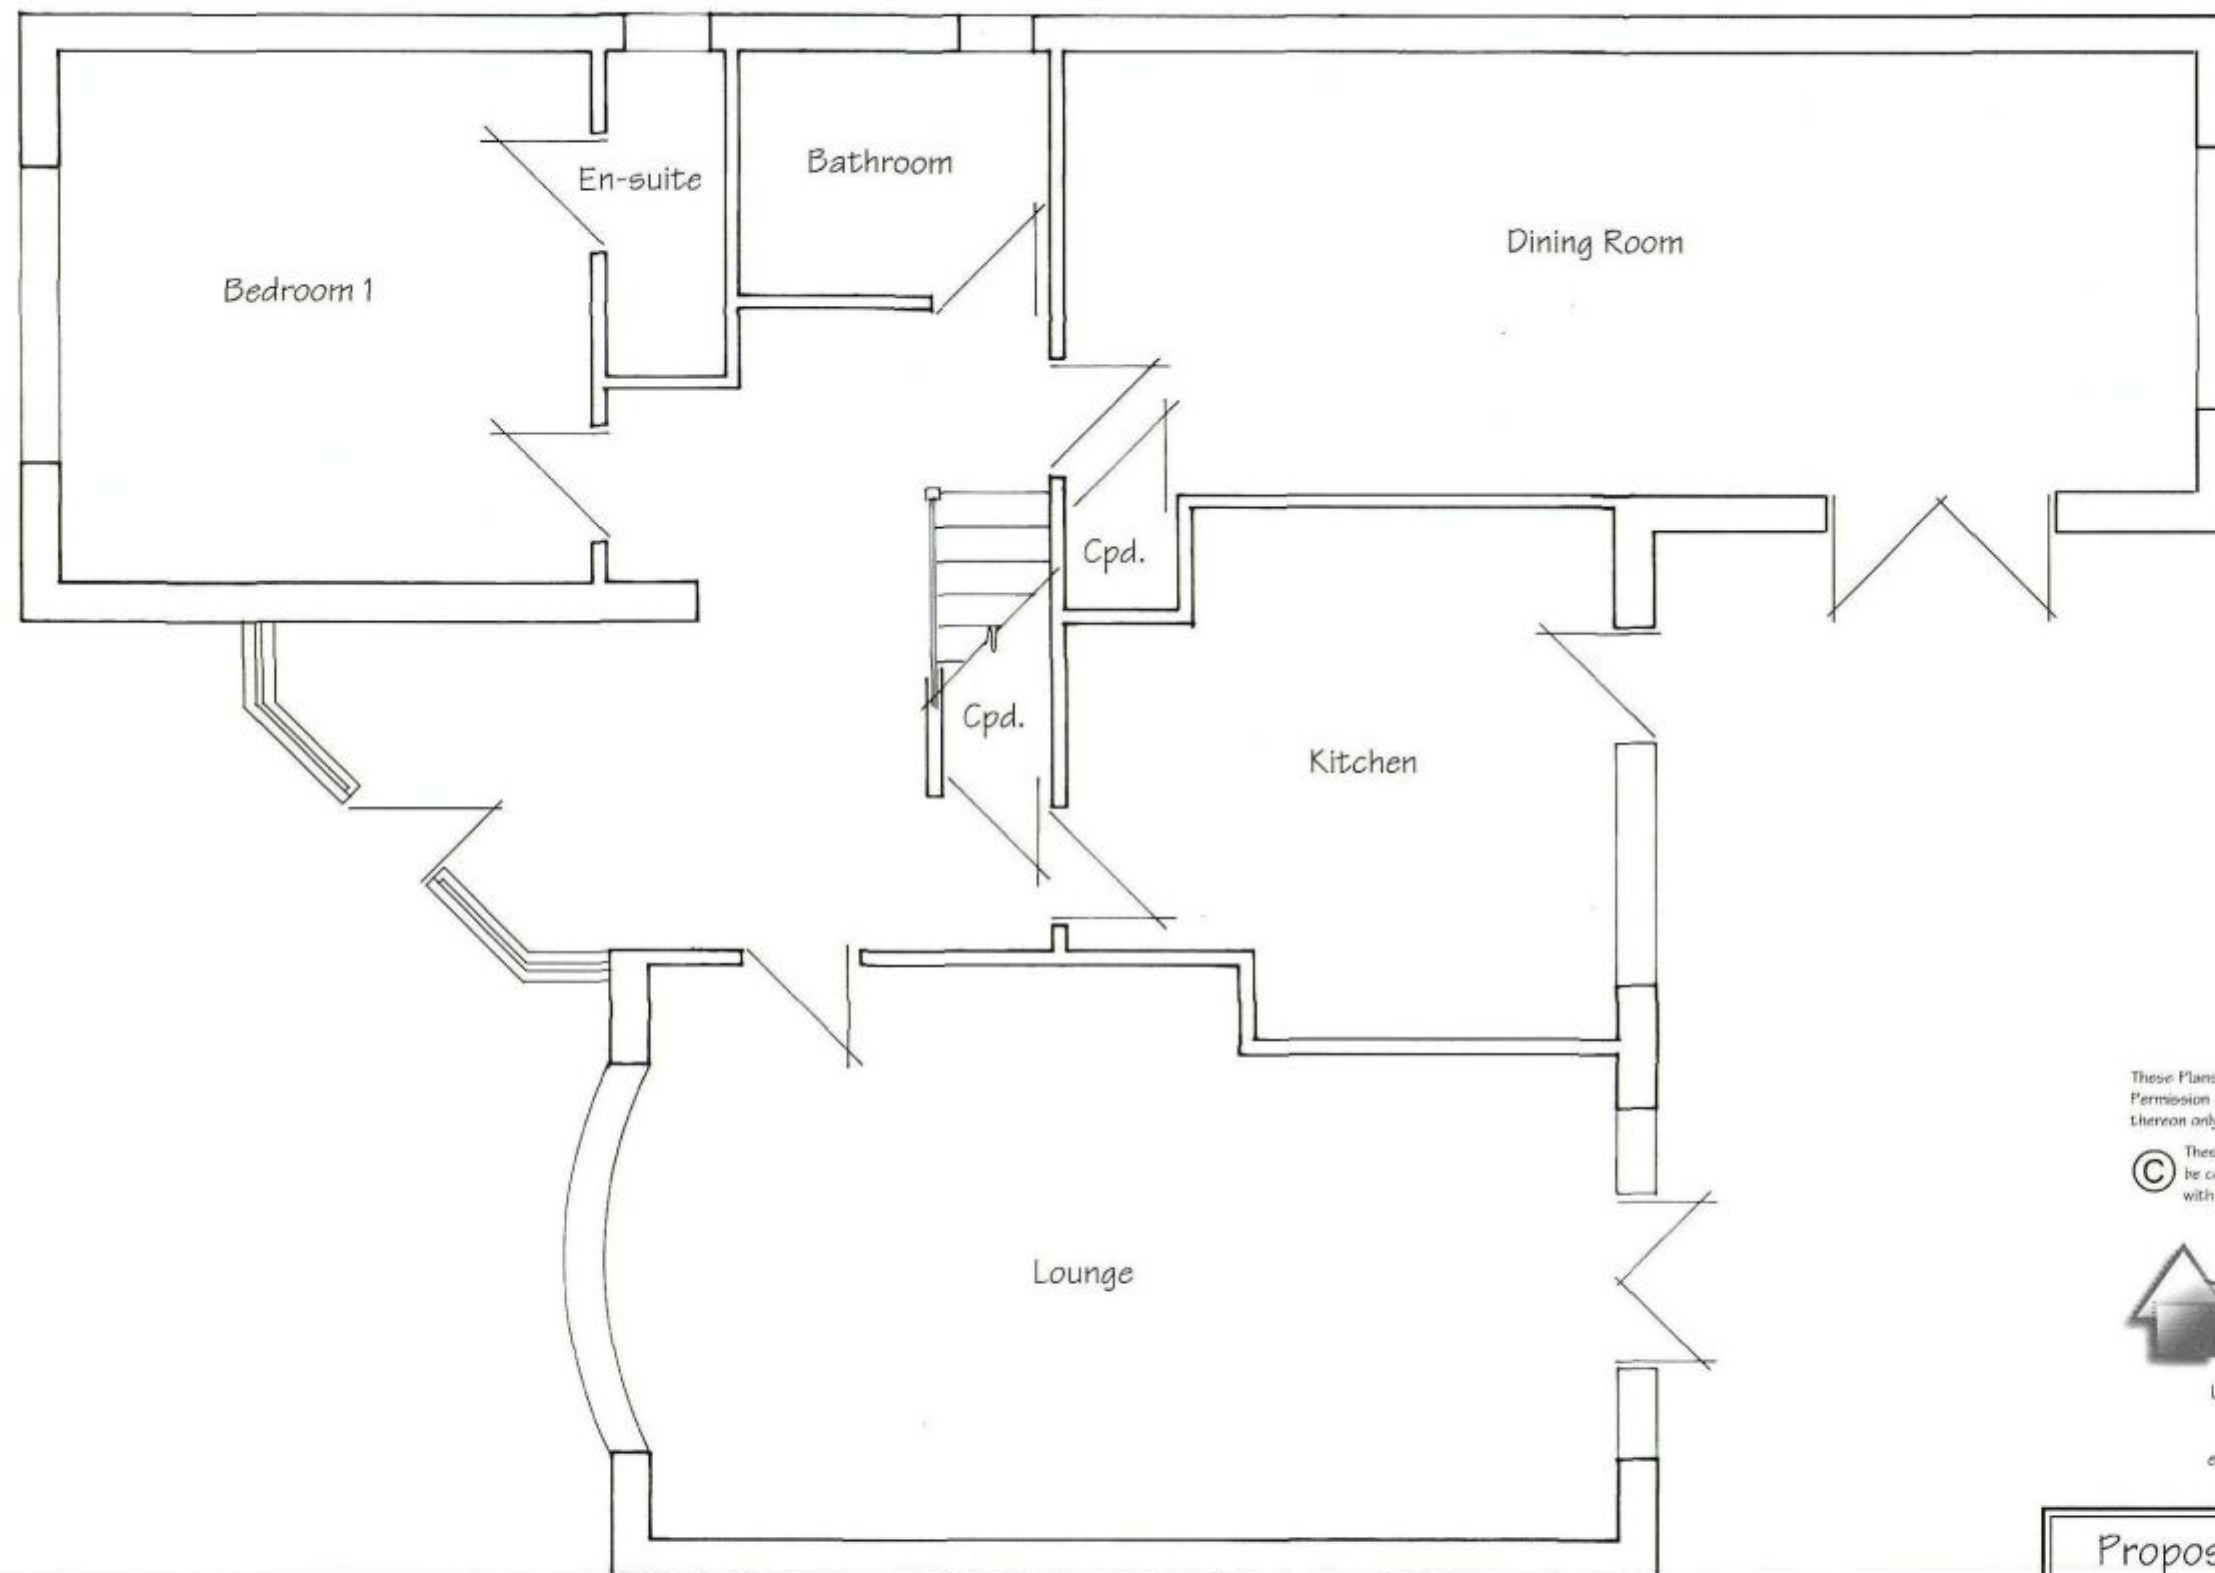

Andrew R Dunks

BSc(Hons) MRICS MBEng

Chartered Surveyor and Building Engineer


Unit 1, Brambles Enterprise Centre

Waterlooville, Hants, PO7 7TH

Tel: (023) 9225 3034

e-mail: plans@dunks.freemove.co.uk

Proposed Ground Floor Plan

 

Proposed Front Porch Extension

10 Wallis Gardens
Waterlooville

For Mr & Mrs P Hourigan

Scale - 1:50 at Page Size A3

Date - October 2010

Drawing No. 3400/2 - Rev A