

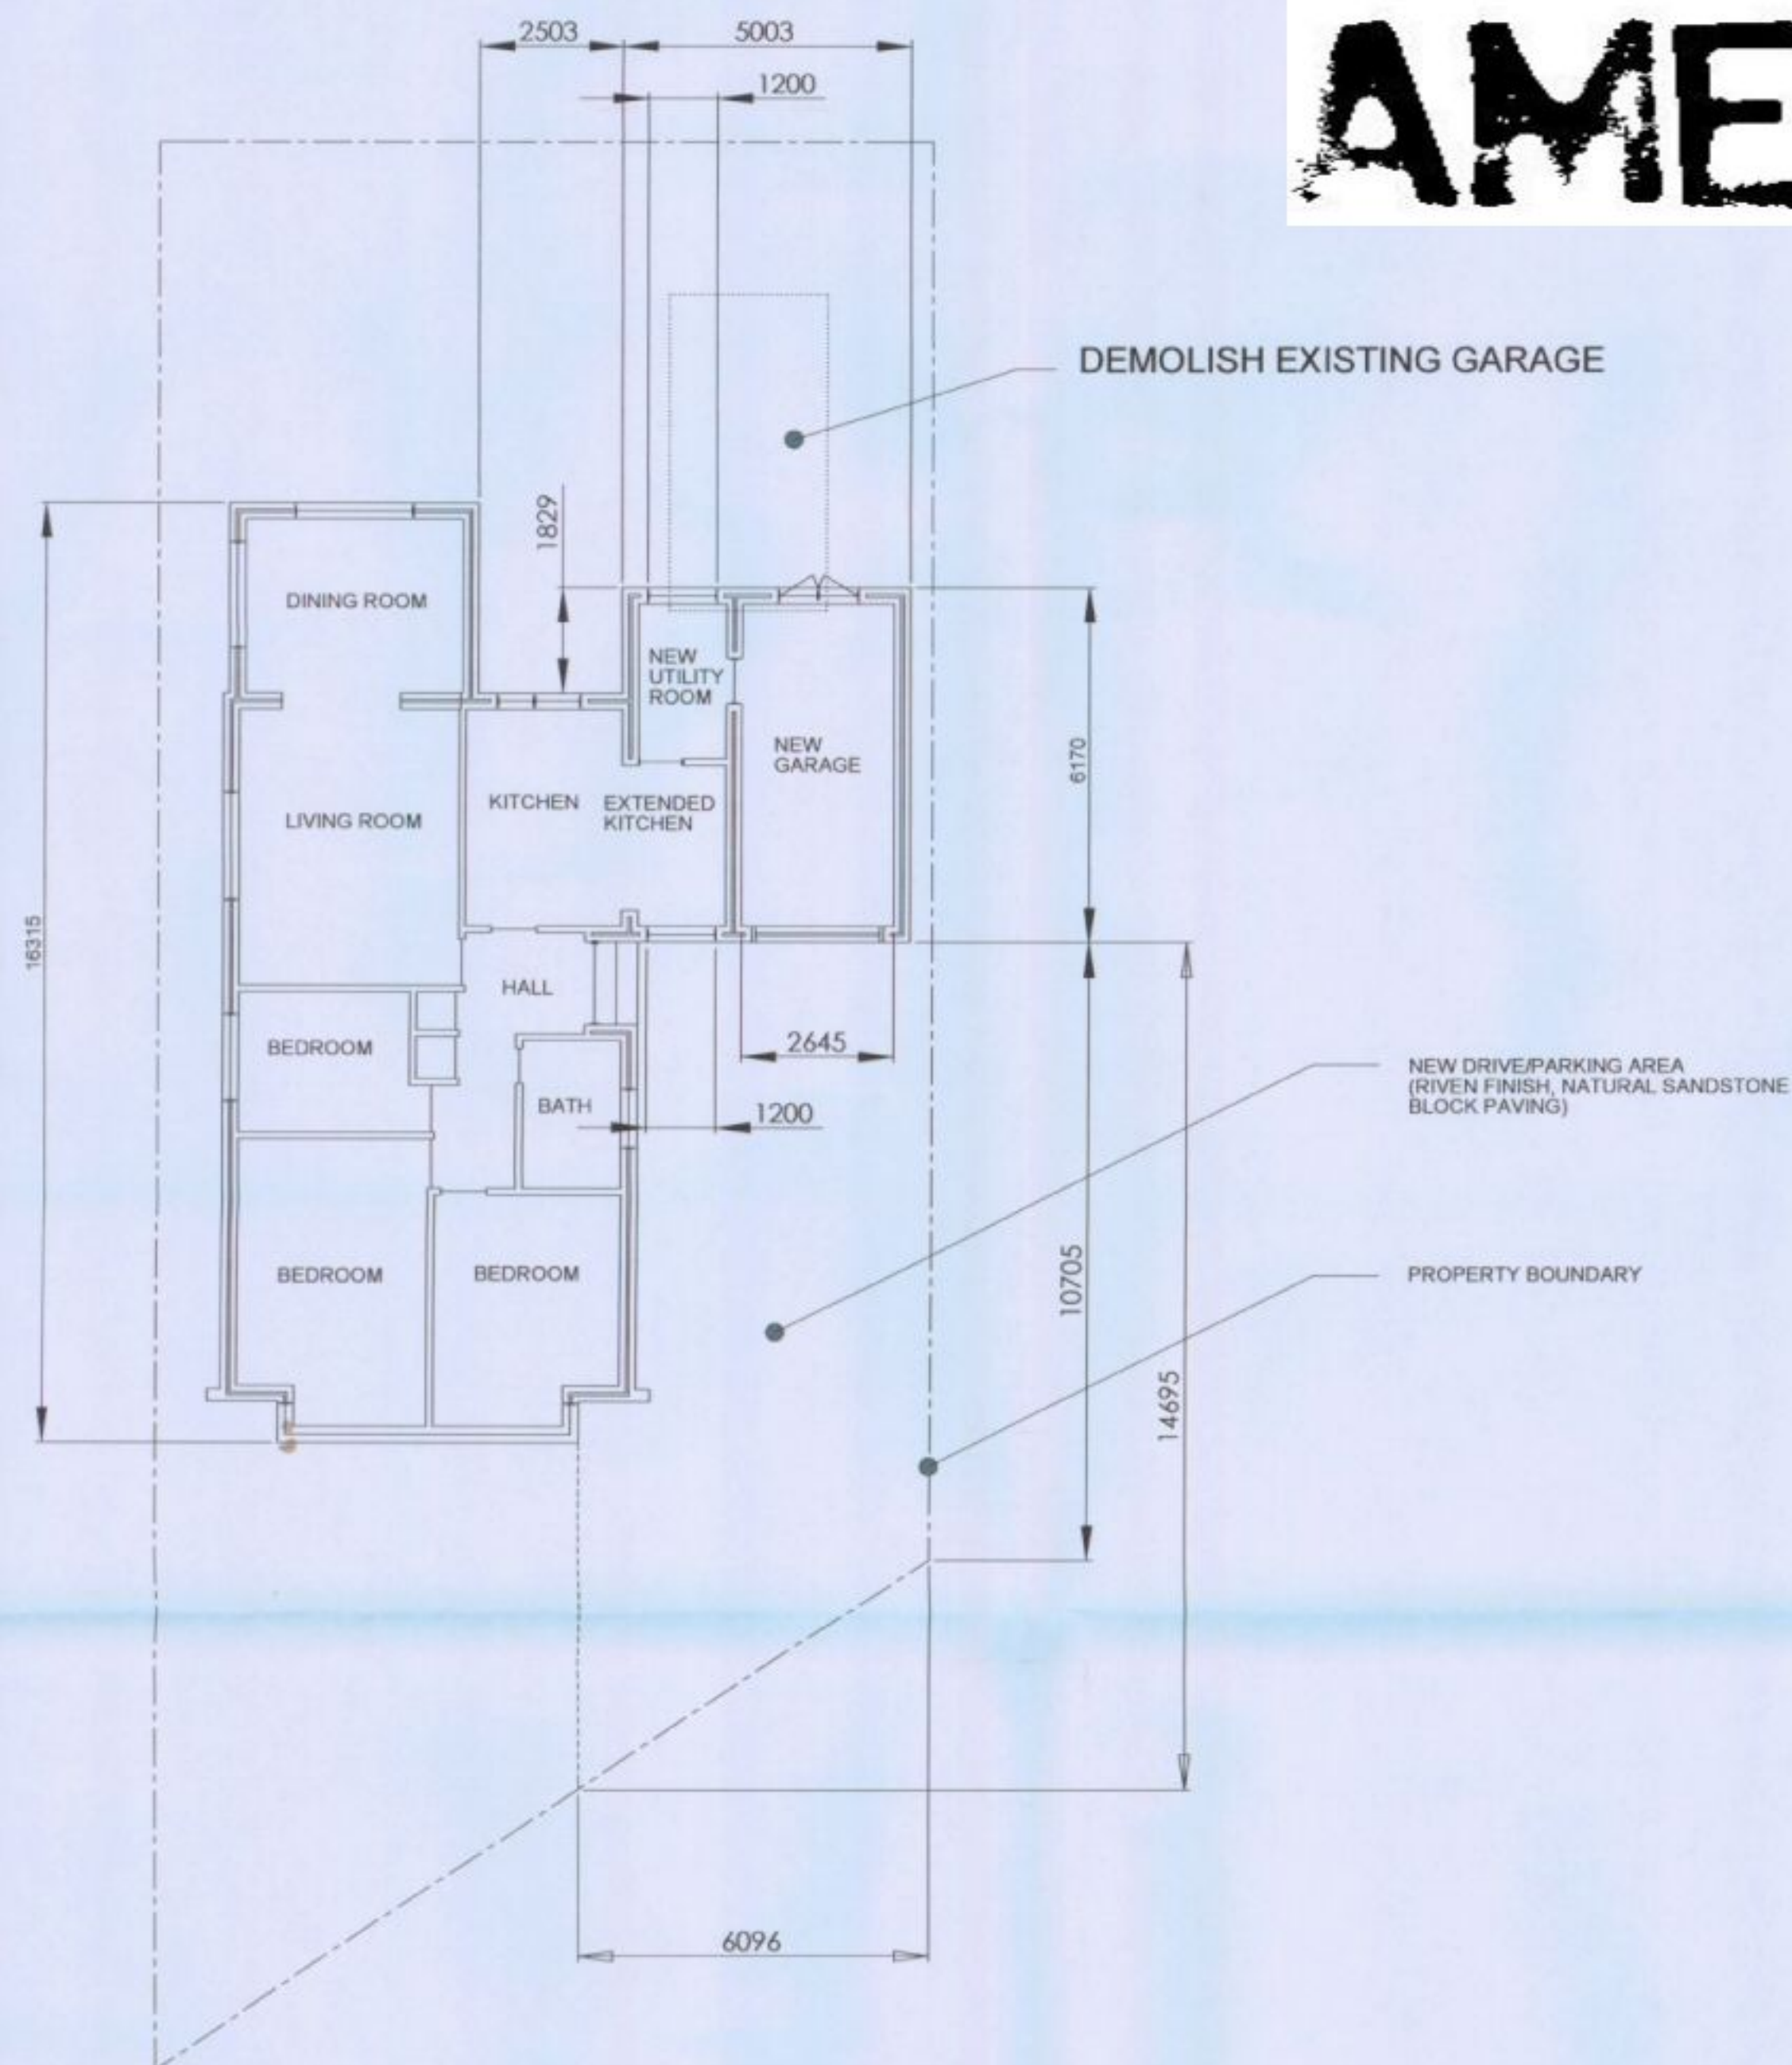



AMENDED

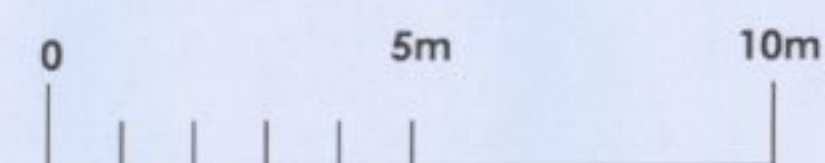

PROPOSED GROUND FLOOR PLAN Scale 1:100
(DIMENSIONS IN mm)

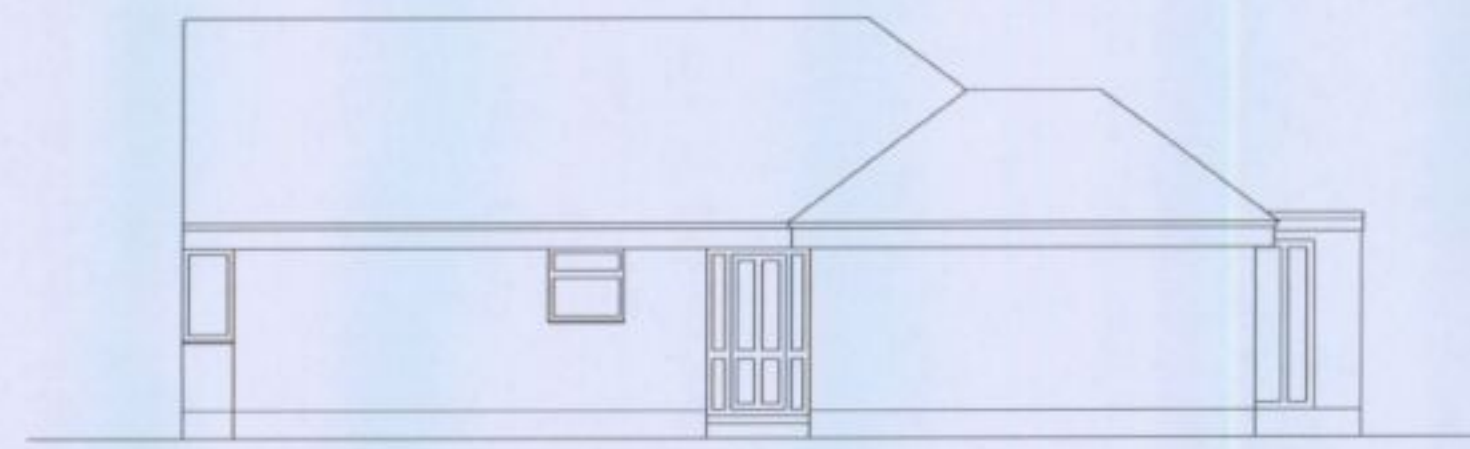

ORIGINAL PAGE SIZE A1

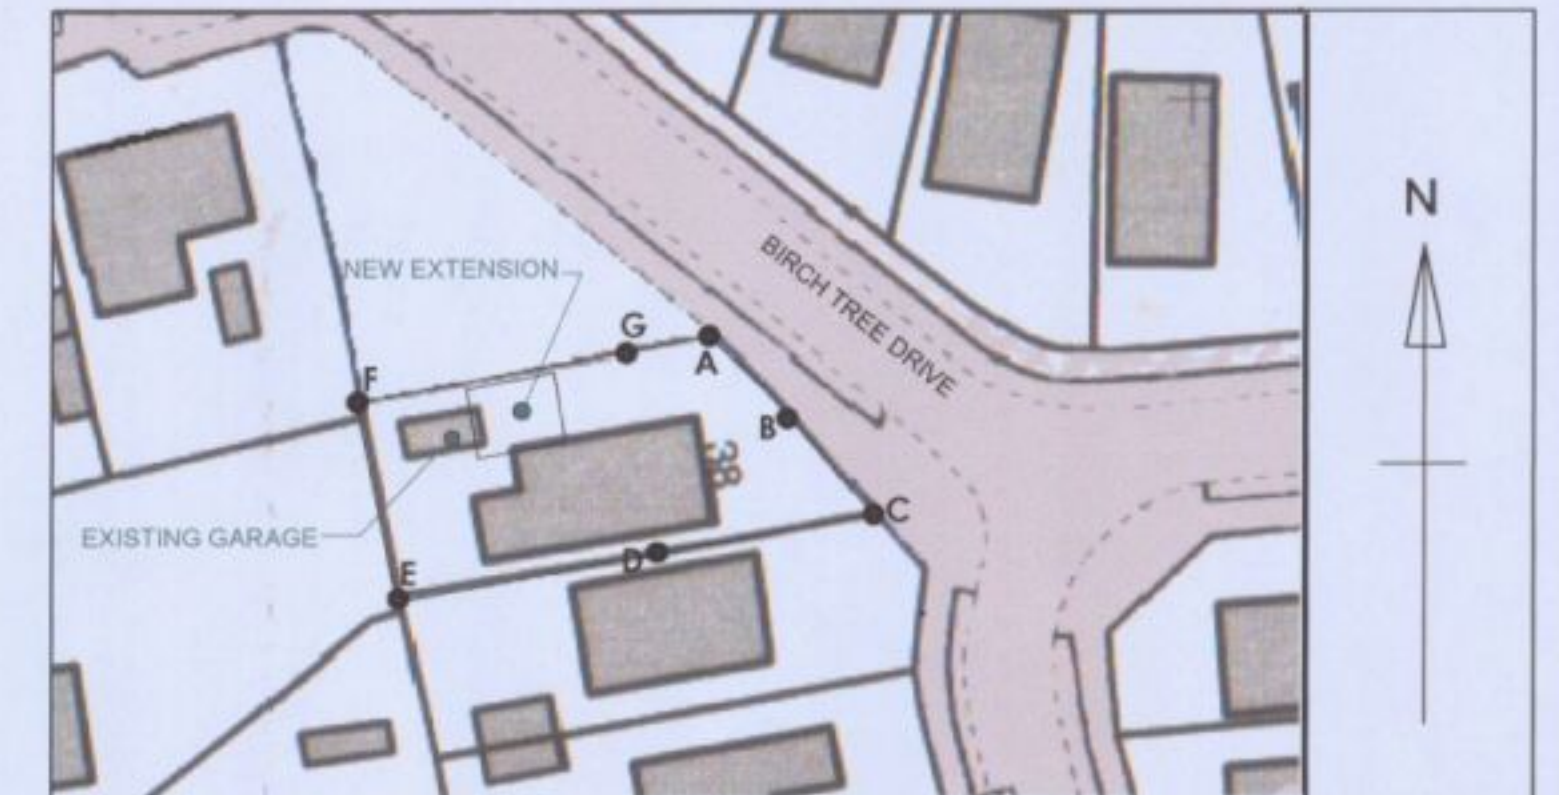

BOUNDARY POINT A TO B (7.3m) - DRIVE ENTRANCE
BOUNDARY POINT B TO C (8.3m) - BRICK WALL 0.25M HIGH
BOUNDARY POINT C TO D (15.5m) - CLOSE BOARD FENCE 1.2m HIGH
BOUNDARY POINT D TO E (17.9m) - CLOSE BOARD FENCE 1.8m HIGH
BOUNDARY POINT E TO F (13.4m) - DECORATIVE LARCH LAP FENCING 1.8m HIGH
BOUNDARY POINT F TO G (15.6m) - CLOSE BOARD FENCE 1.8m HIGH
BOUNDARY POINT G TO A (6.0m) - CLOSE BOARD FENCE 1.2m HIGH

SITE LAYOUT PLAN Scale 1:500
(PROPOSED BOUNDARY TREATMENTS)