



PERMIT

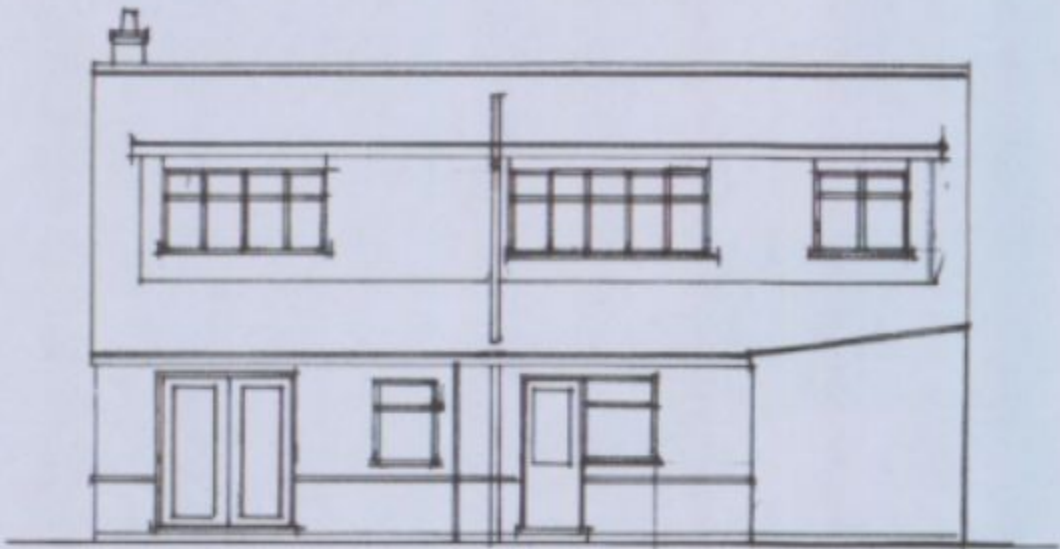


existing rear elevation (north)

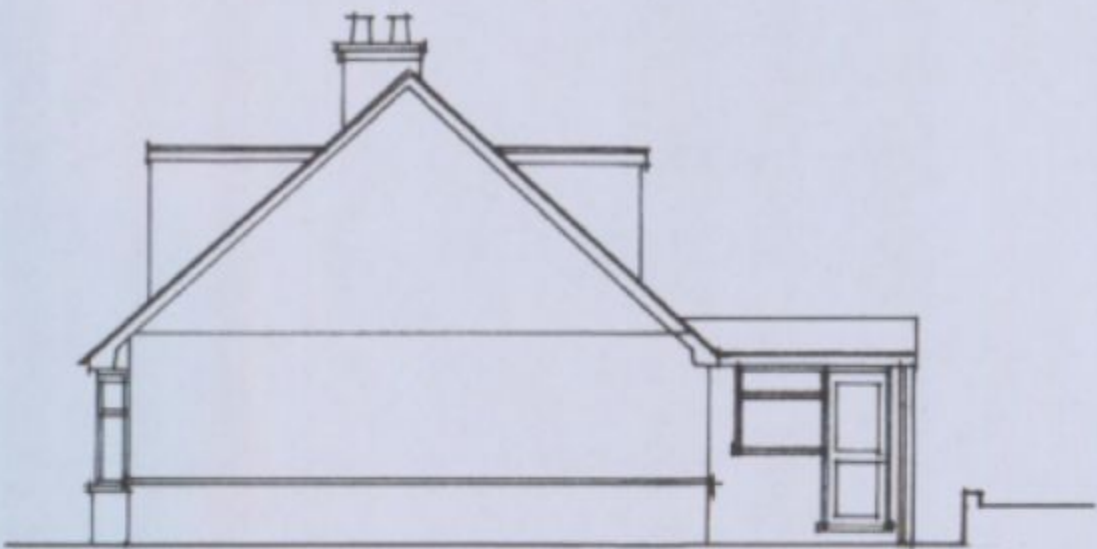


existing side (east)




existing front (south)

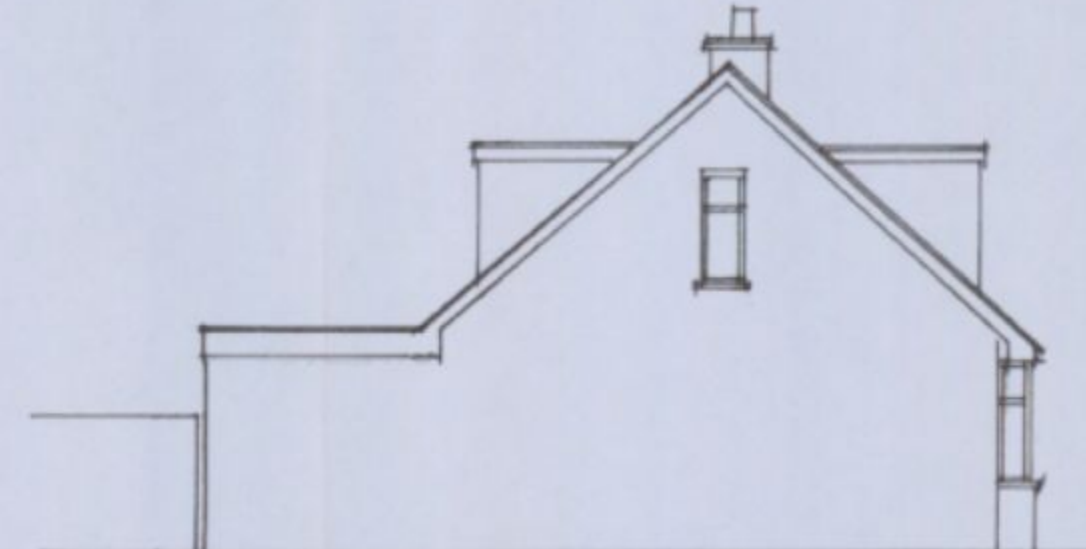

existing side (west)

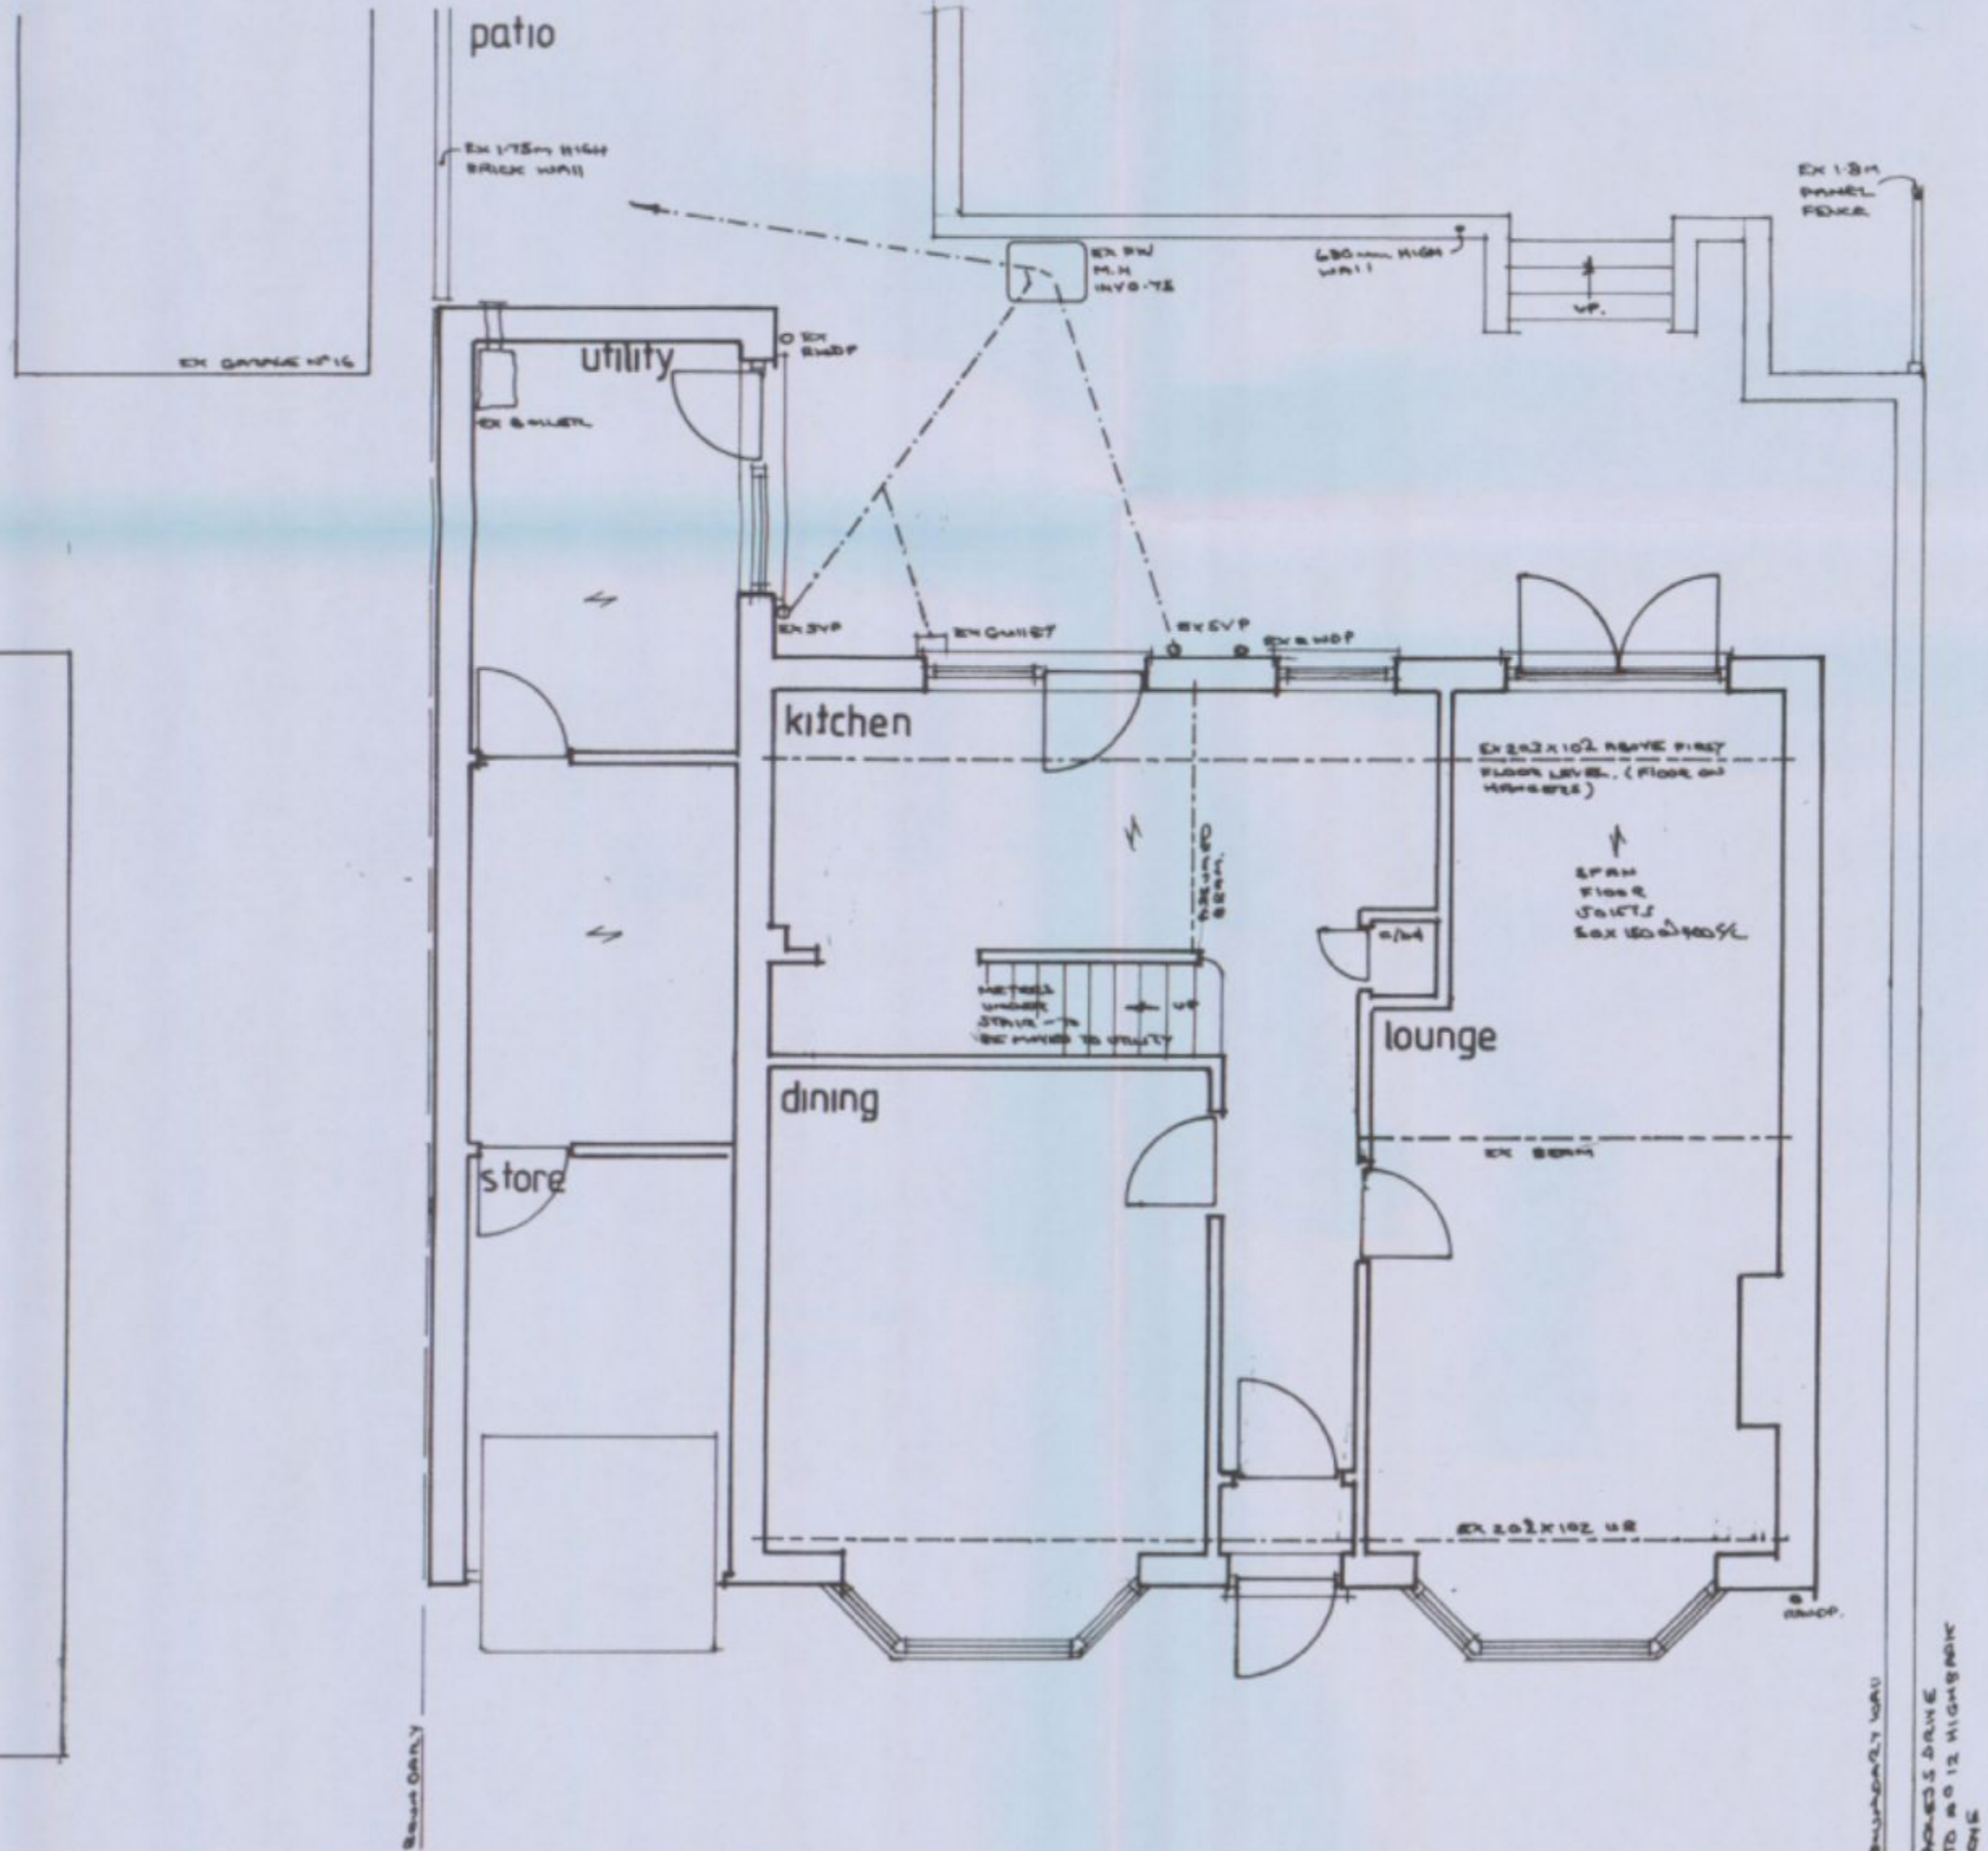

existing ground floor

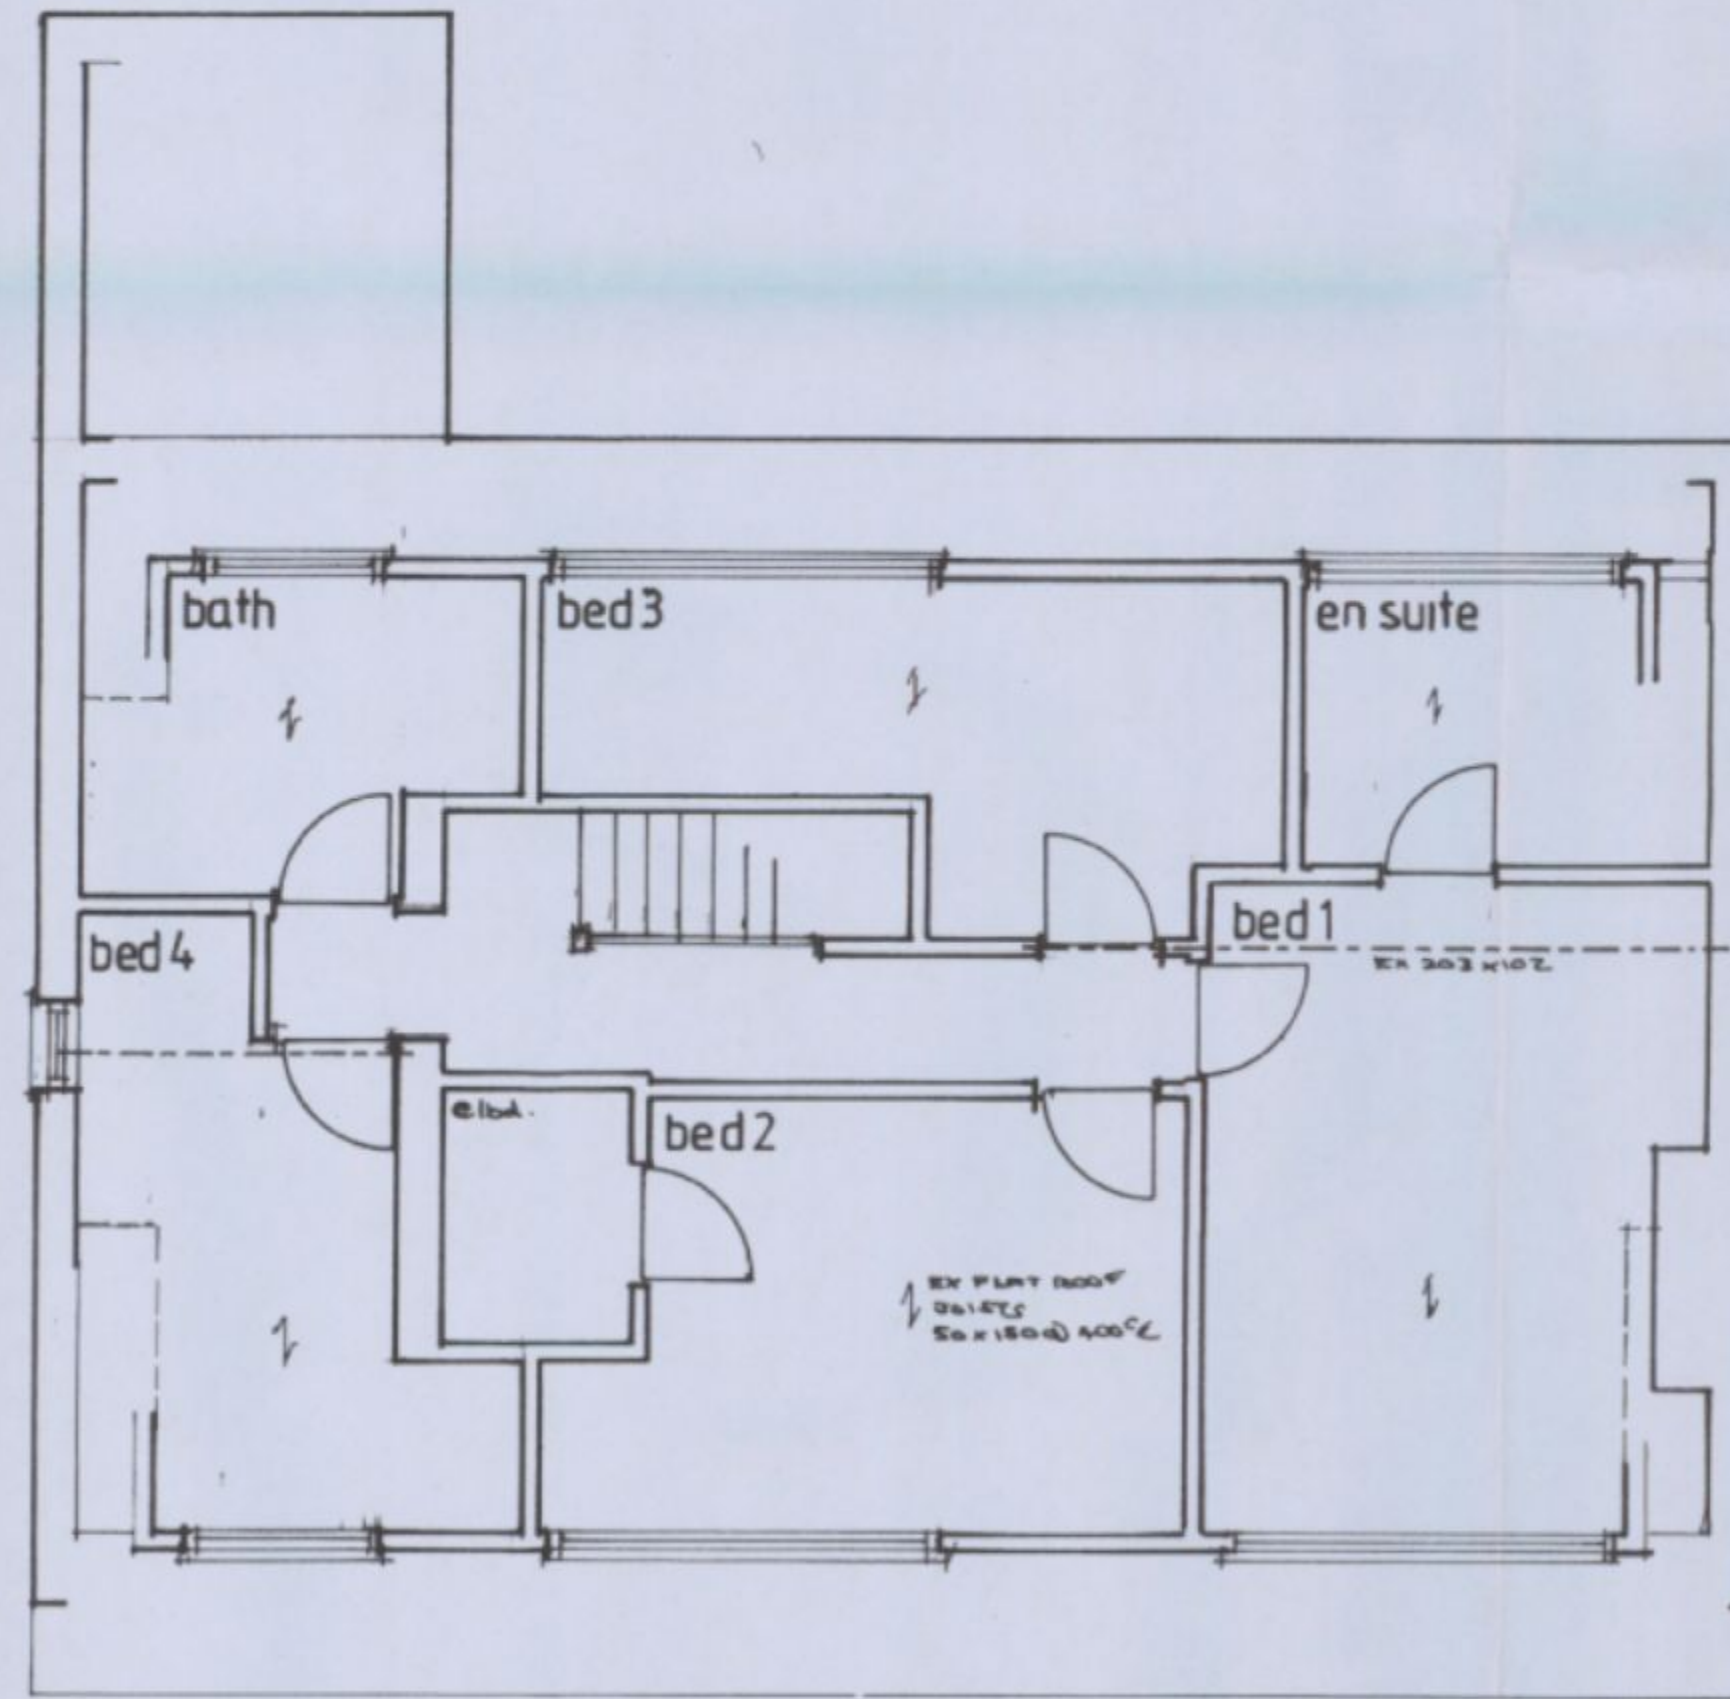

existing first floor

HAVANT BOROUGH
COUNCIL
03 MAR 2011
RECEIVED

existing floor plans and
elevations
at 14 highbank ave, widley
waterlooville

date FEB 1 1981

dwg 443 910

scale 1:50 11,000

for mr mrs jeffries