




PERMIT

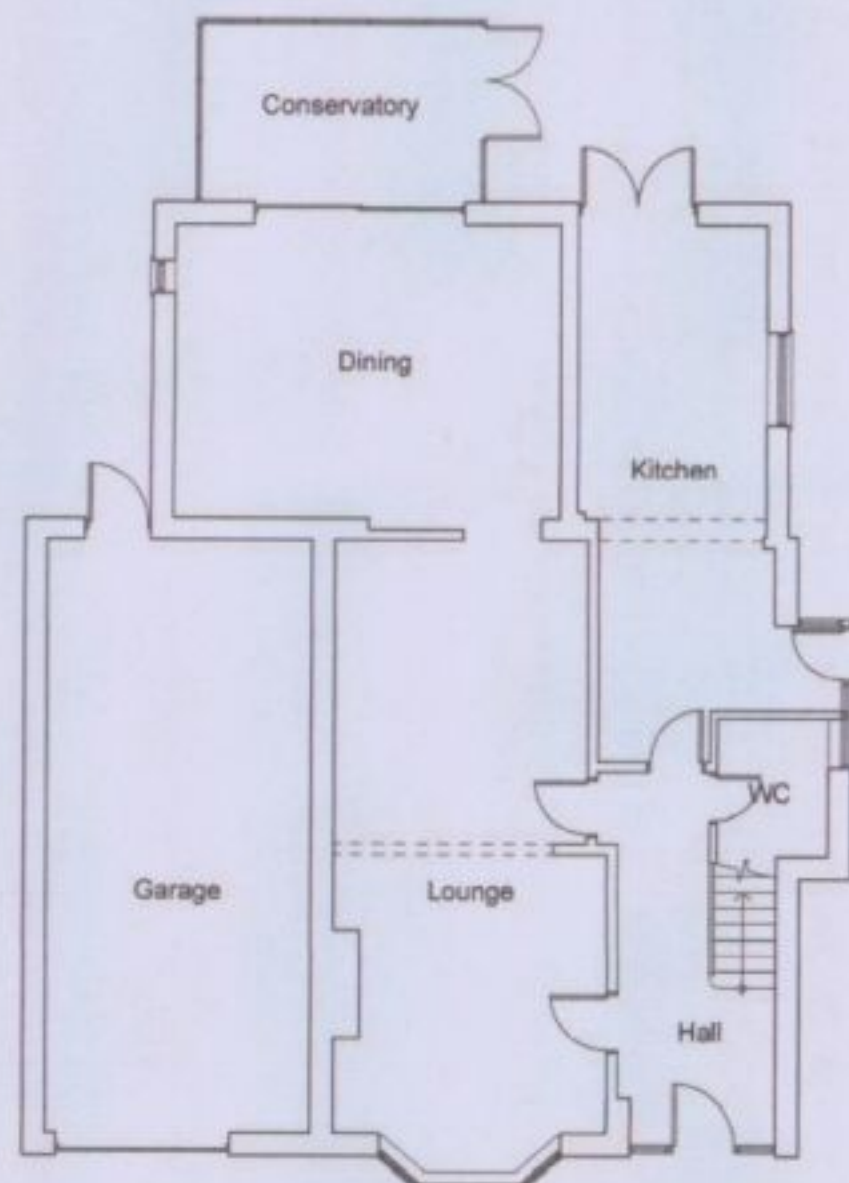

Existing Ground Floor Plan

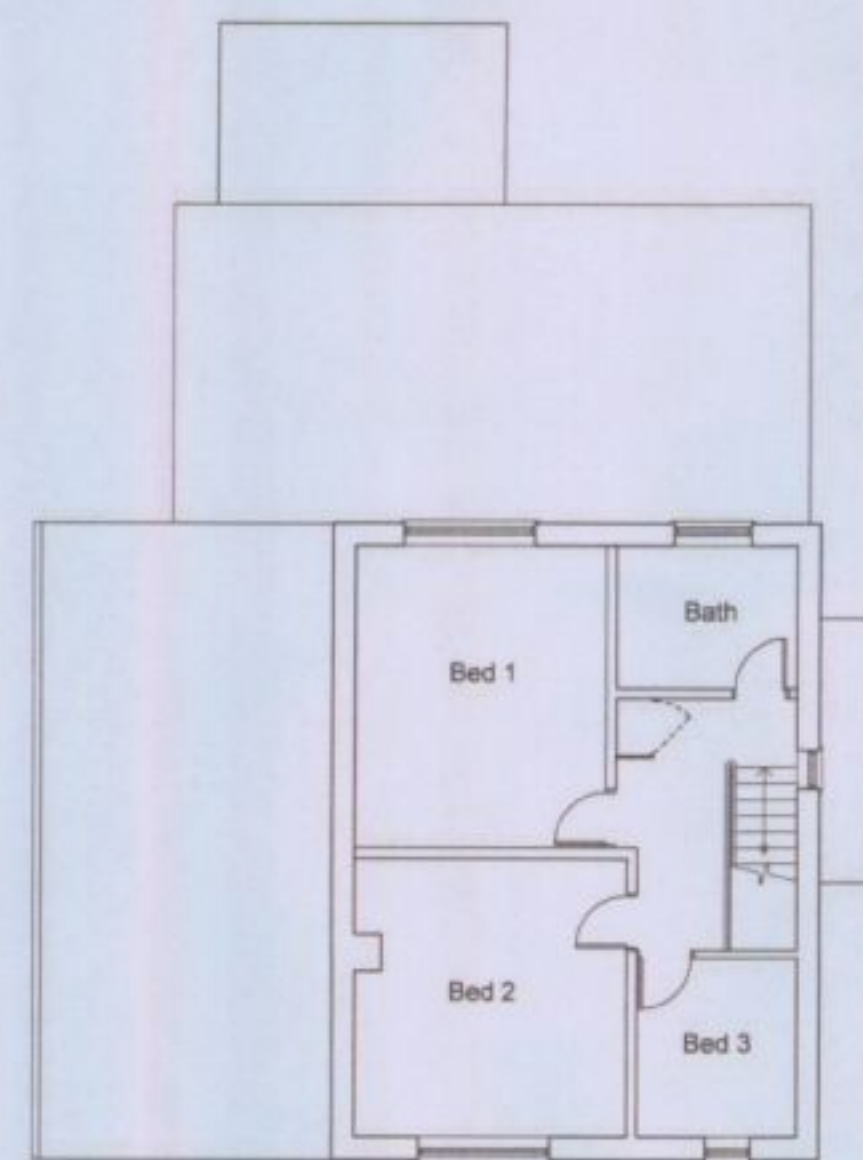

Existing First Floor Plan

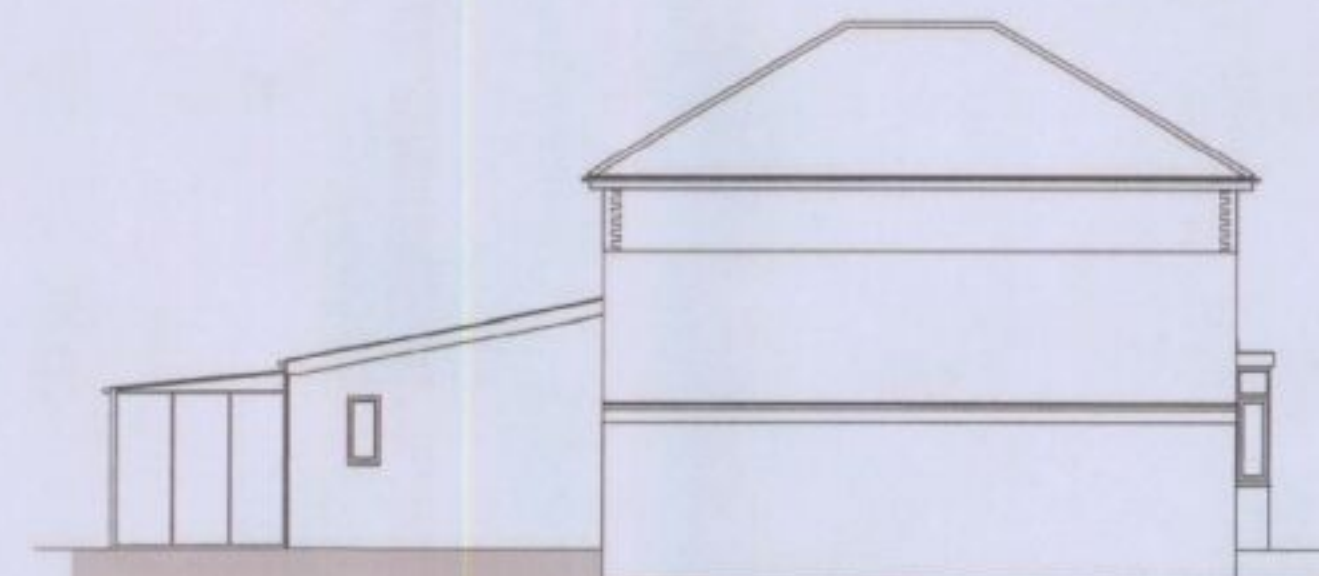


Existing North West Elevation



Site Location Plan - 1:1250




Existing South West Elevation

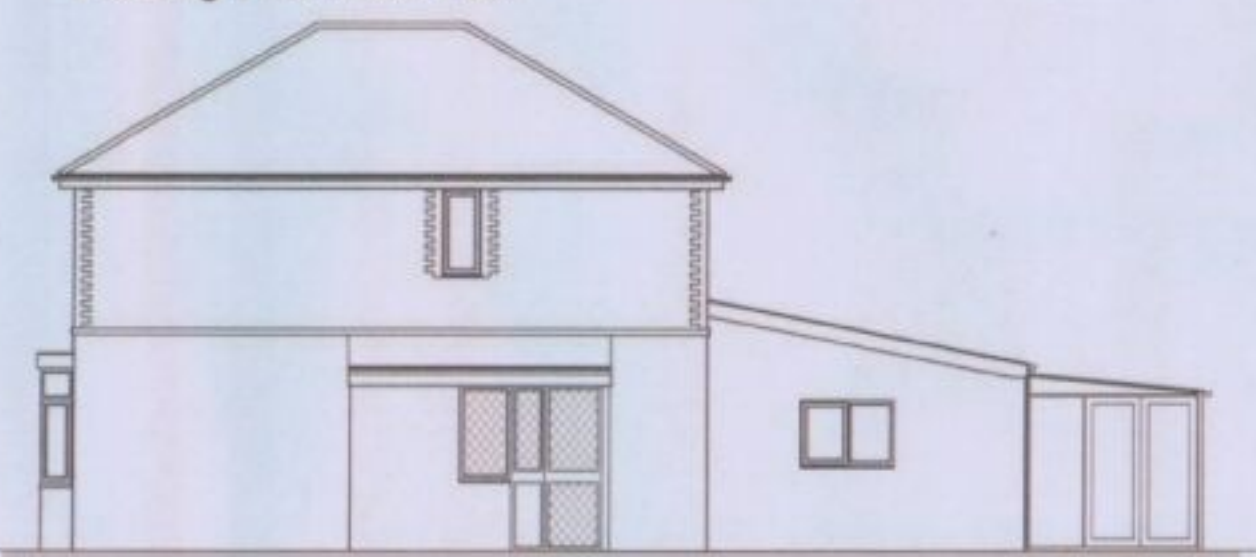


Existing South East Elevation




Existing North East Elevation

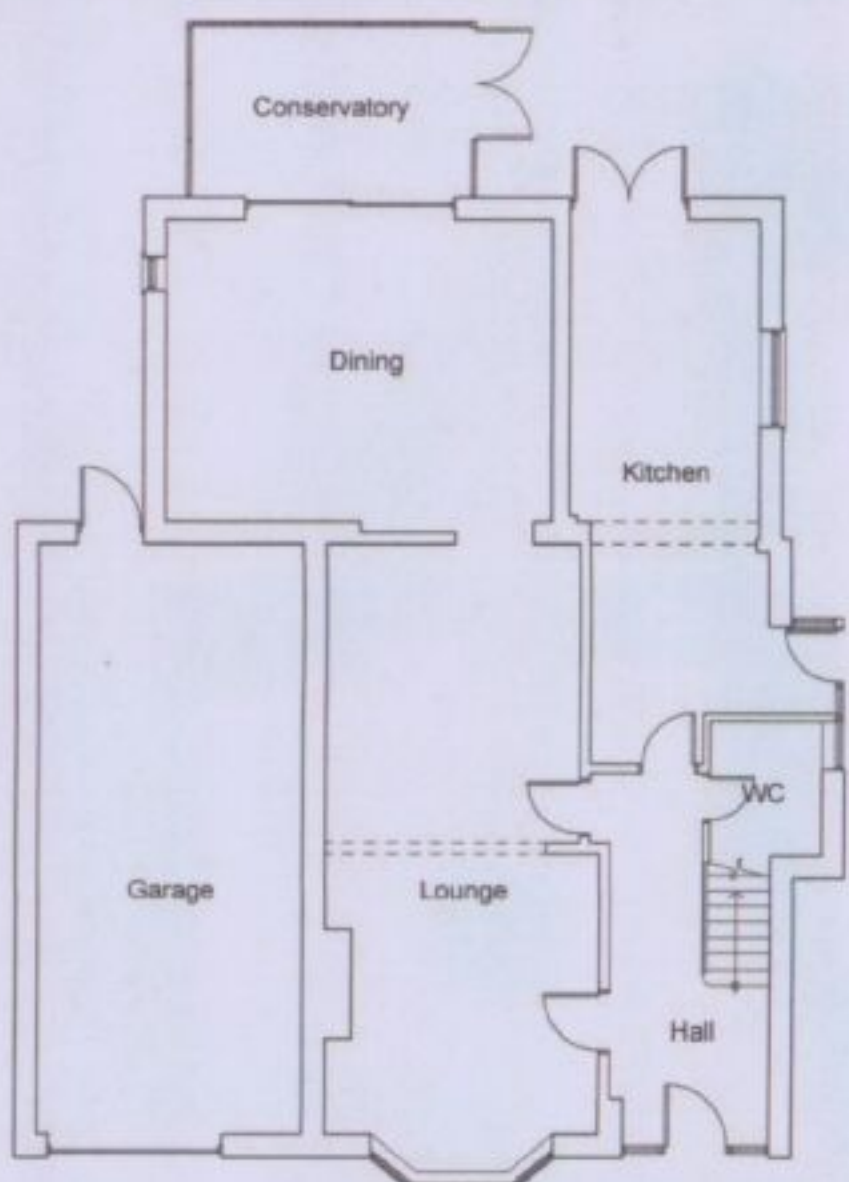

Proposed Ground Floor Plan

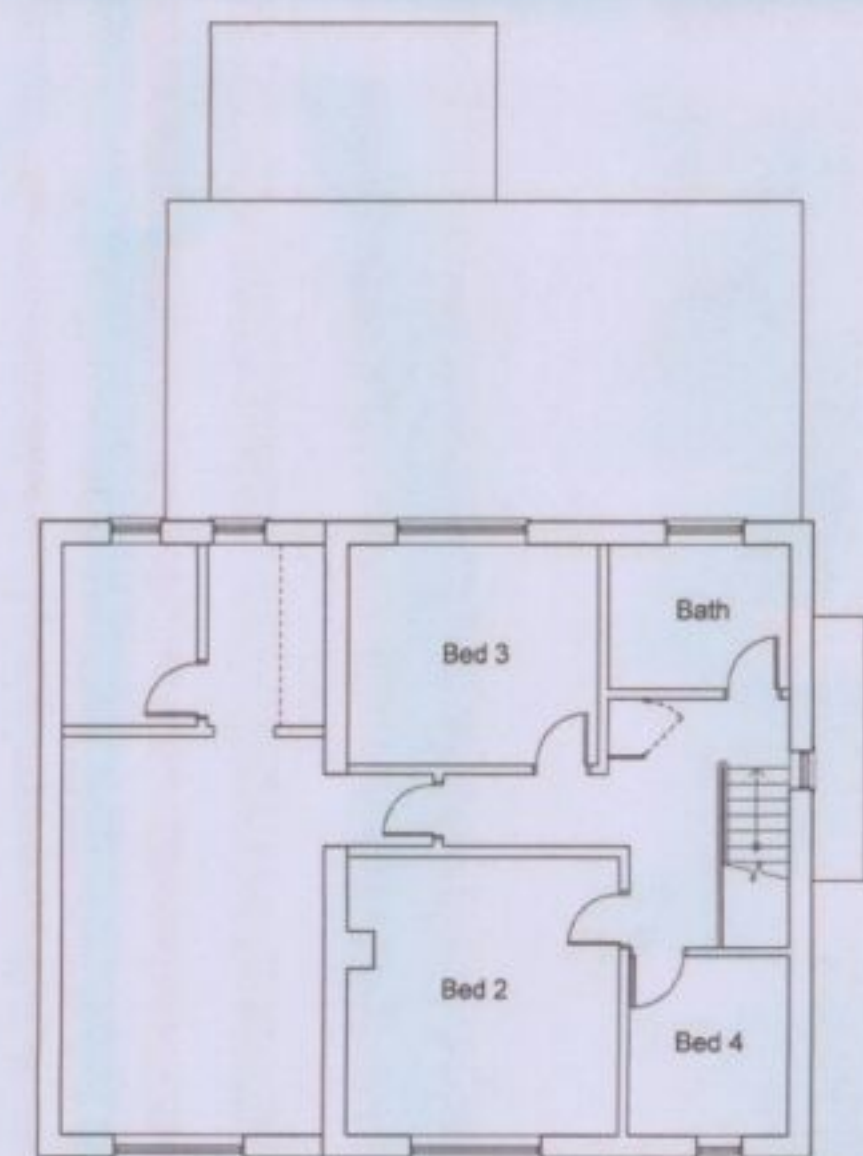

Proposed First Floor Plan

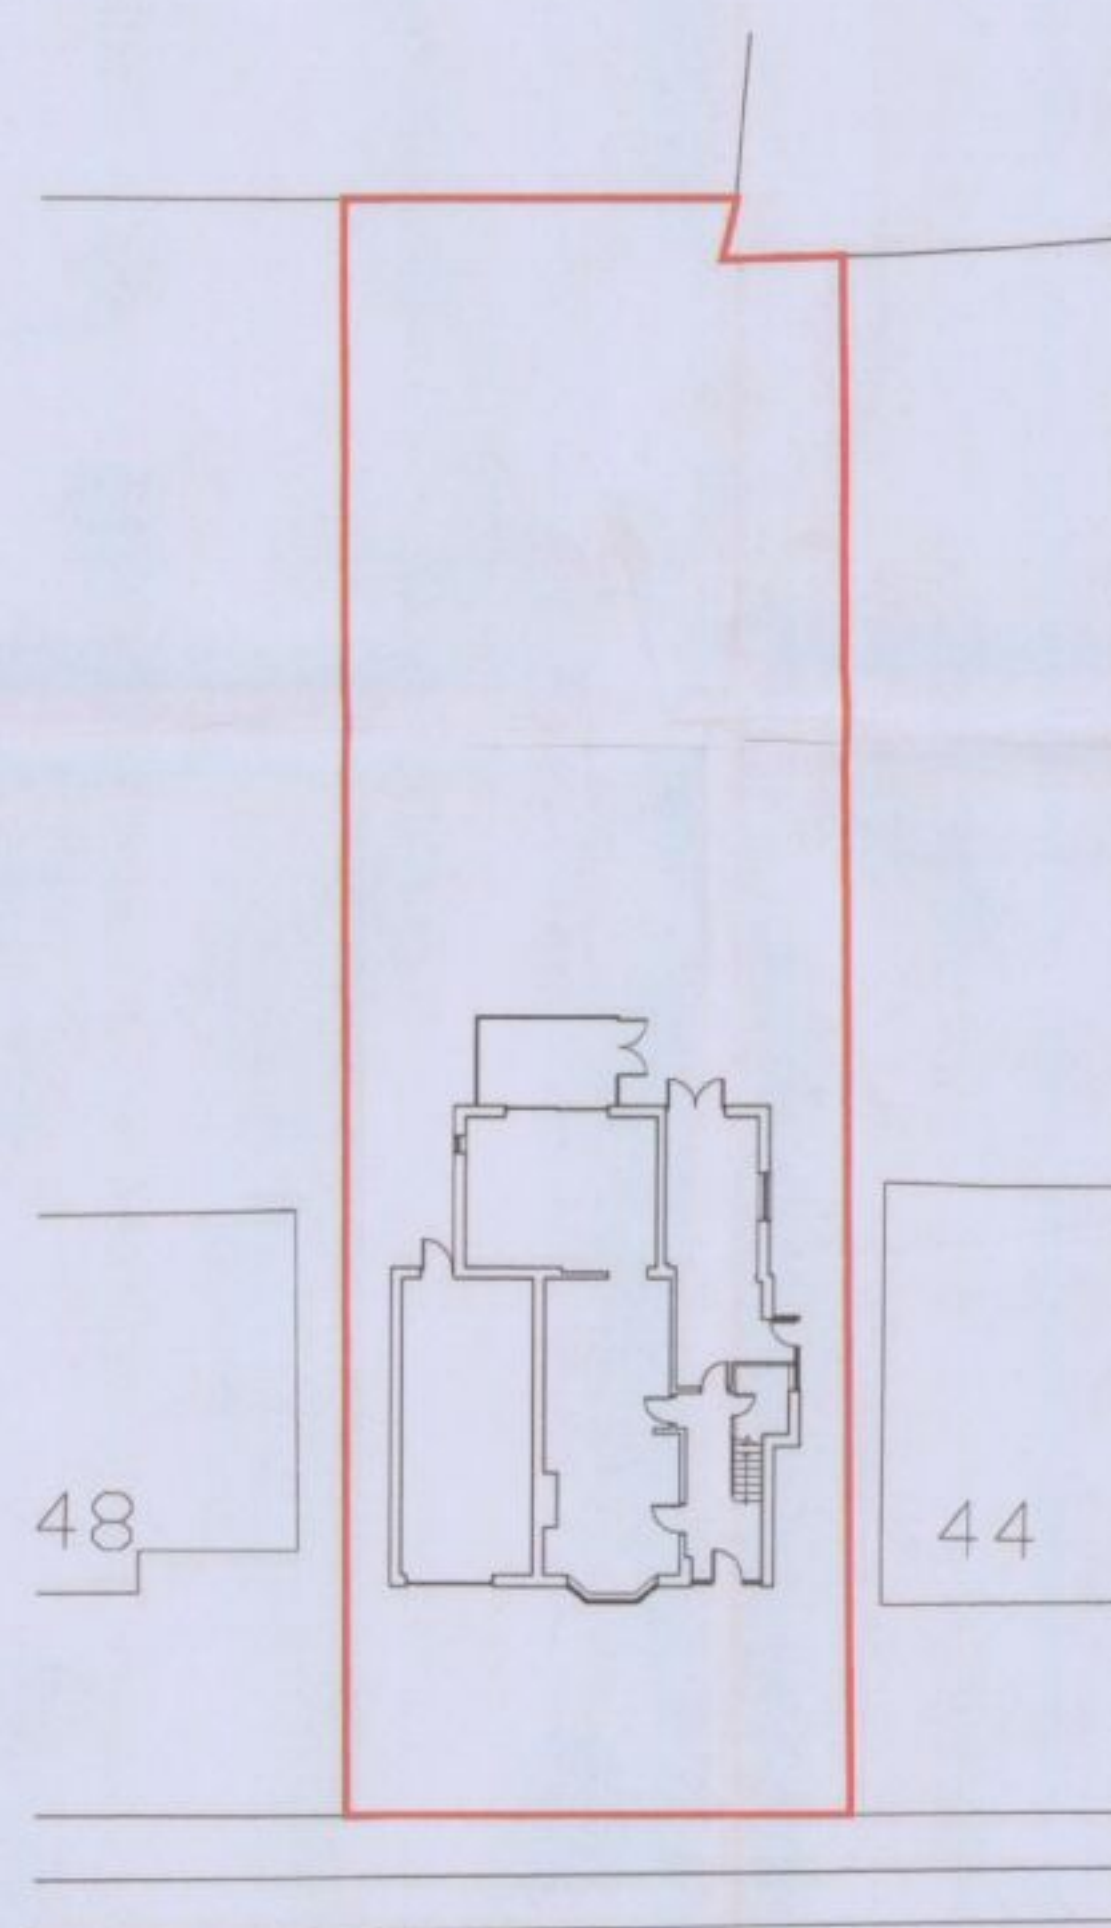

Proposed Site Plan - 1:200




Proposed South West Elevation



Proposed South East Elevation



Proposed North East Elevation

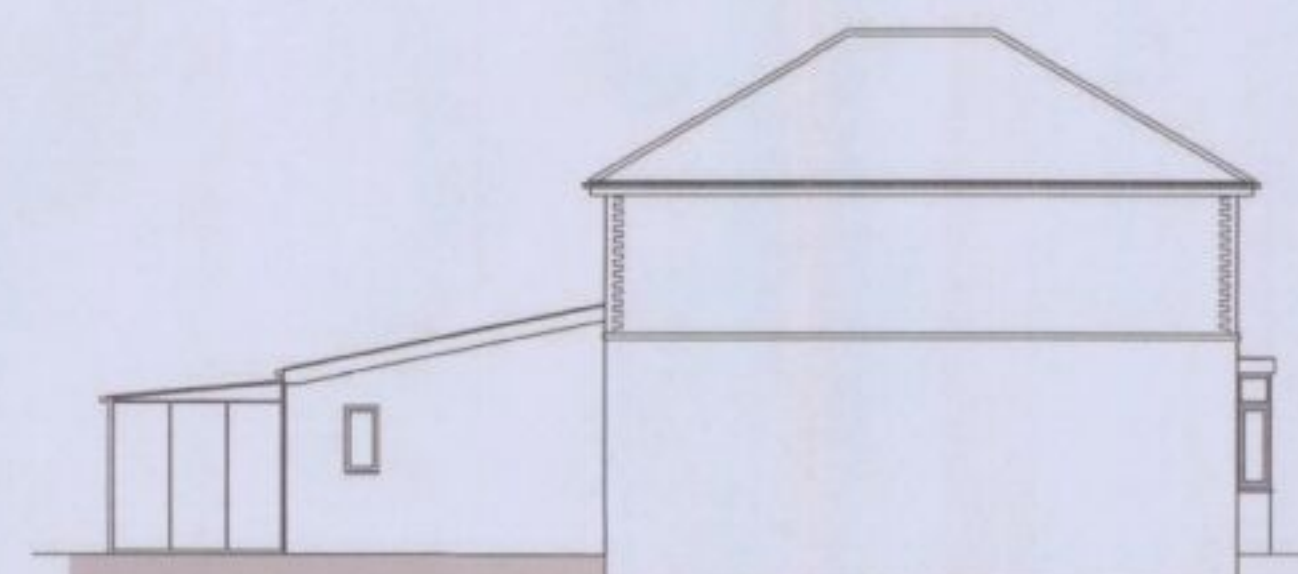

Proposed North West Elevation

NOTE:
This drawing is the Copyright of PARIO DESIGN Limited.
It may not be reproduced in part or in whole without prior written permission.
DO NOT SCALE OFF THIS DRAWING.
All dimensions to be checked on site before work commences.
SUBJECT TO BUILDING REGULATIONS, FIRE REGULATIONS AND STATUTORY APPROVALS.
This drawing is only to be used in conjunction with drawing notes & specification prepared by PARIO DESIGN Limited.
Subject to statutory approval.

HAVANT BOROUGH COUNCIL
29 AUG 2007
RECEIVED

PARIO
DESIGN
ARCHITECTURE - INTERIOR - CONSTRUCTION - DESIGN

PARIO DESIGN Limited, The Studio, 11 Protes Gardens,
Titchfield, Fareham, Hampshire PO14 4TJ.
Tel: 01329 848836
Fax: 01329 848836
Email: info@pario-design.co.uk

Client
Mr & Mrs Poynter
46 Rowlands Avenue
Waterlooville
Hampshire
PO7 7RU

Project
**Proposed Extension to
46 Rowlands Avenue**
Drawing Title
**Existing & Proposed General
Layout Plans & Elevations**
Scale 1:100 Date Aug '07 Author NRS
Drawing No. **07038/001**

Copyright PARIO DESIGN Limited.