



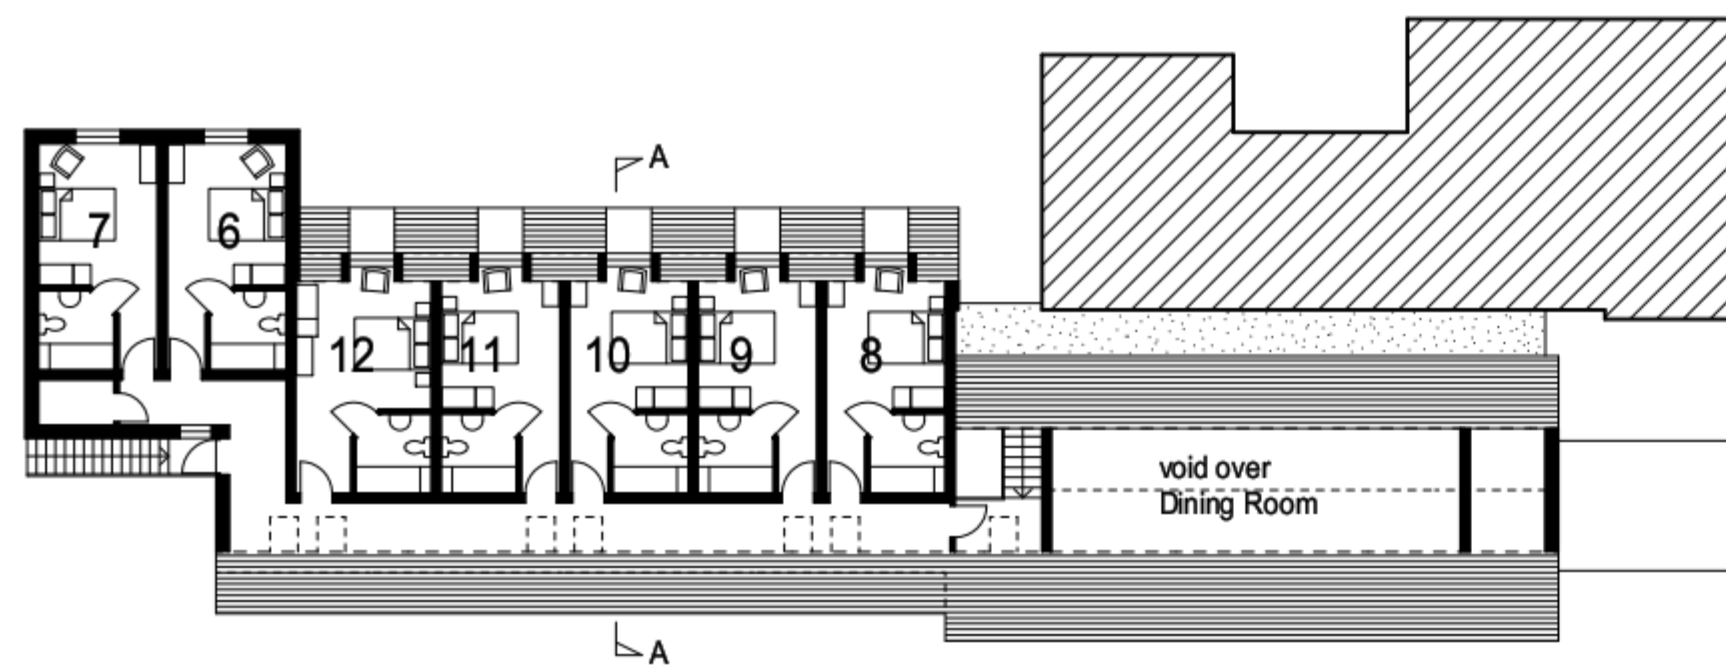

Proposed First Floor Plan

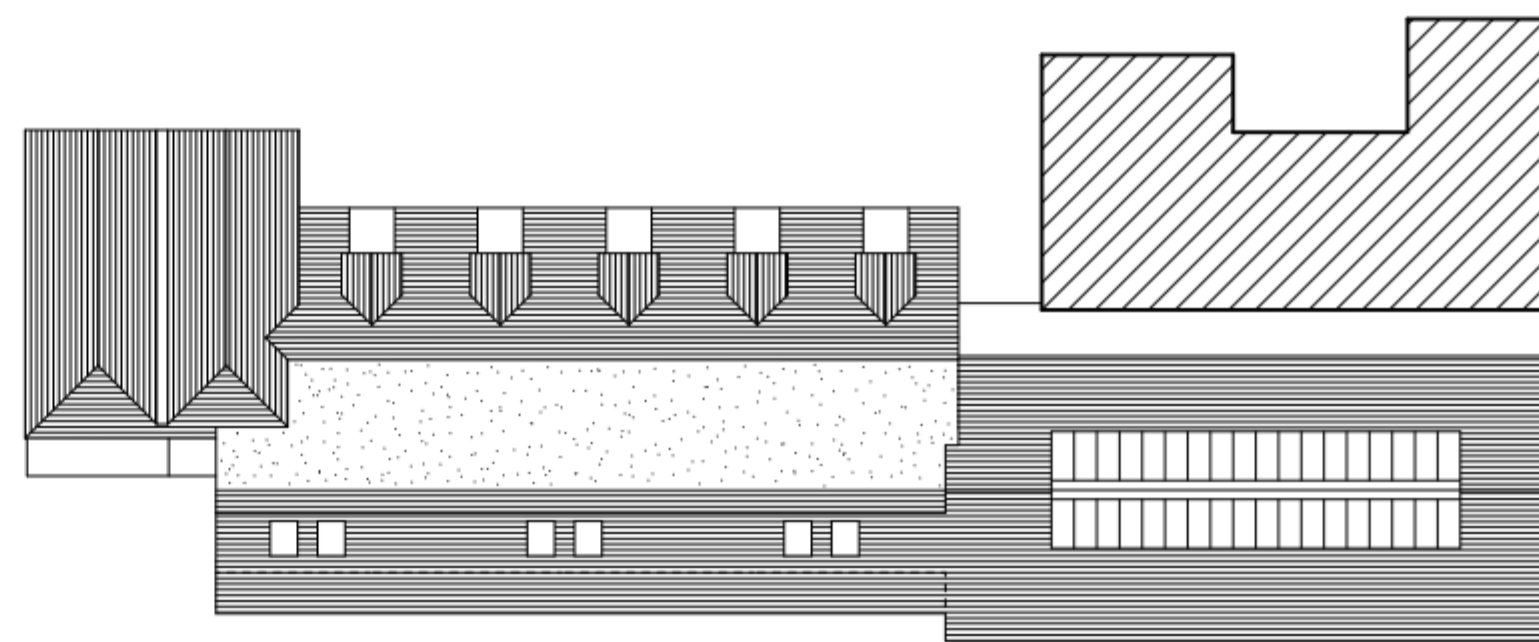

Proposed Roof Plan

This drawing is the copyright of the Architect and must not be reproduced without permission, except by the Local Planning Authority for planning purposes.

Figured dimensions to be taken in preference to scaled.

Dimensions to be checked on site before work commences.


No deviation from this drawing will be permitted without the prior written consent of the Architect.

Ground floor slabs, foundations, structure, etc., and all work below ground is shown provisionally and inspection of ground conditions is essential prior to work commencing.

Basement is essential when the ground conditions are apparent and redesign may be necessary in the light of soil conditions found.

The responsibility for establishing the soil and subsoil conditions rests with the Contractor.

SEE DRAWING NO. 2908/103A FOR ELEVATIONS & SECTIONS

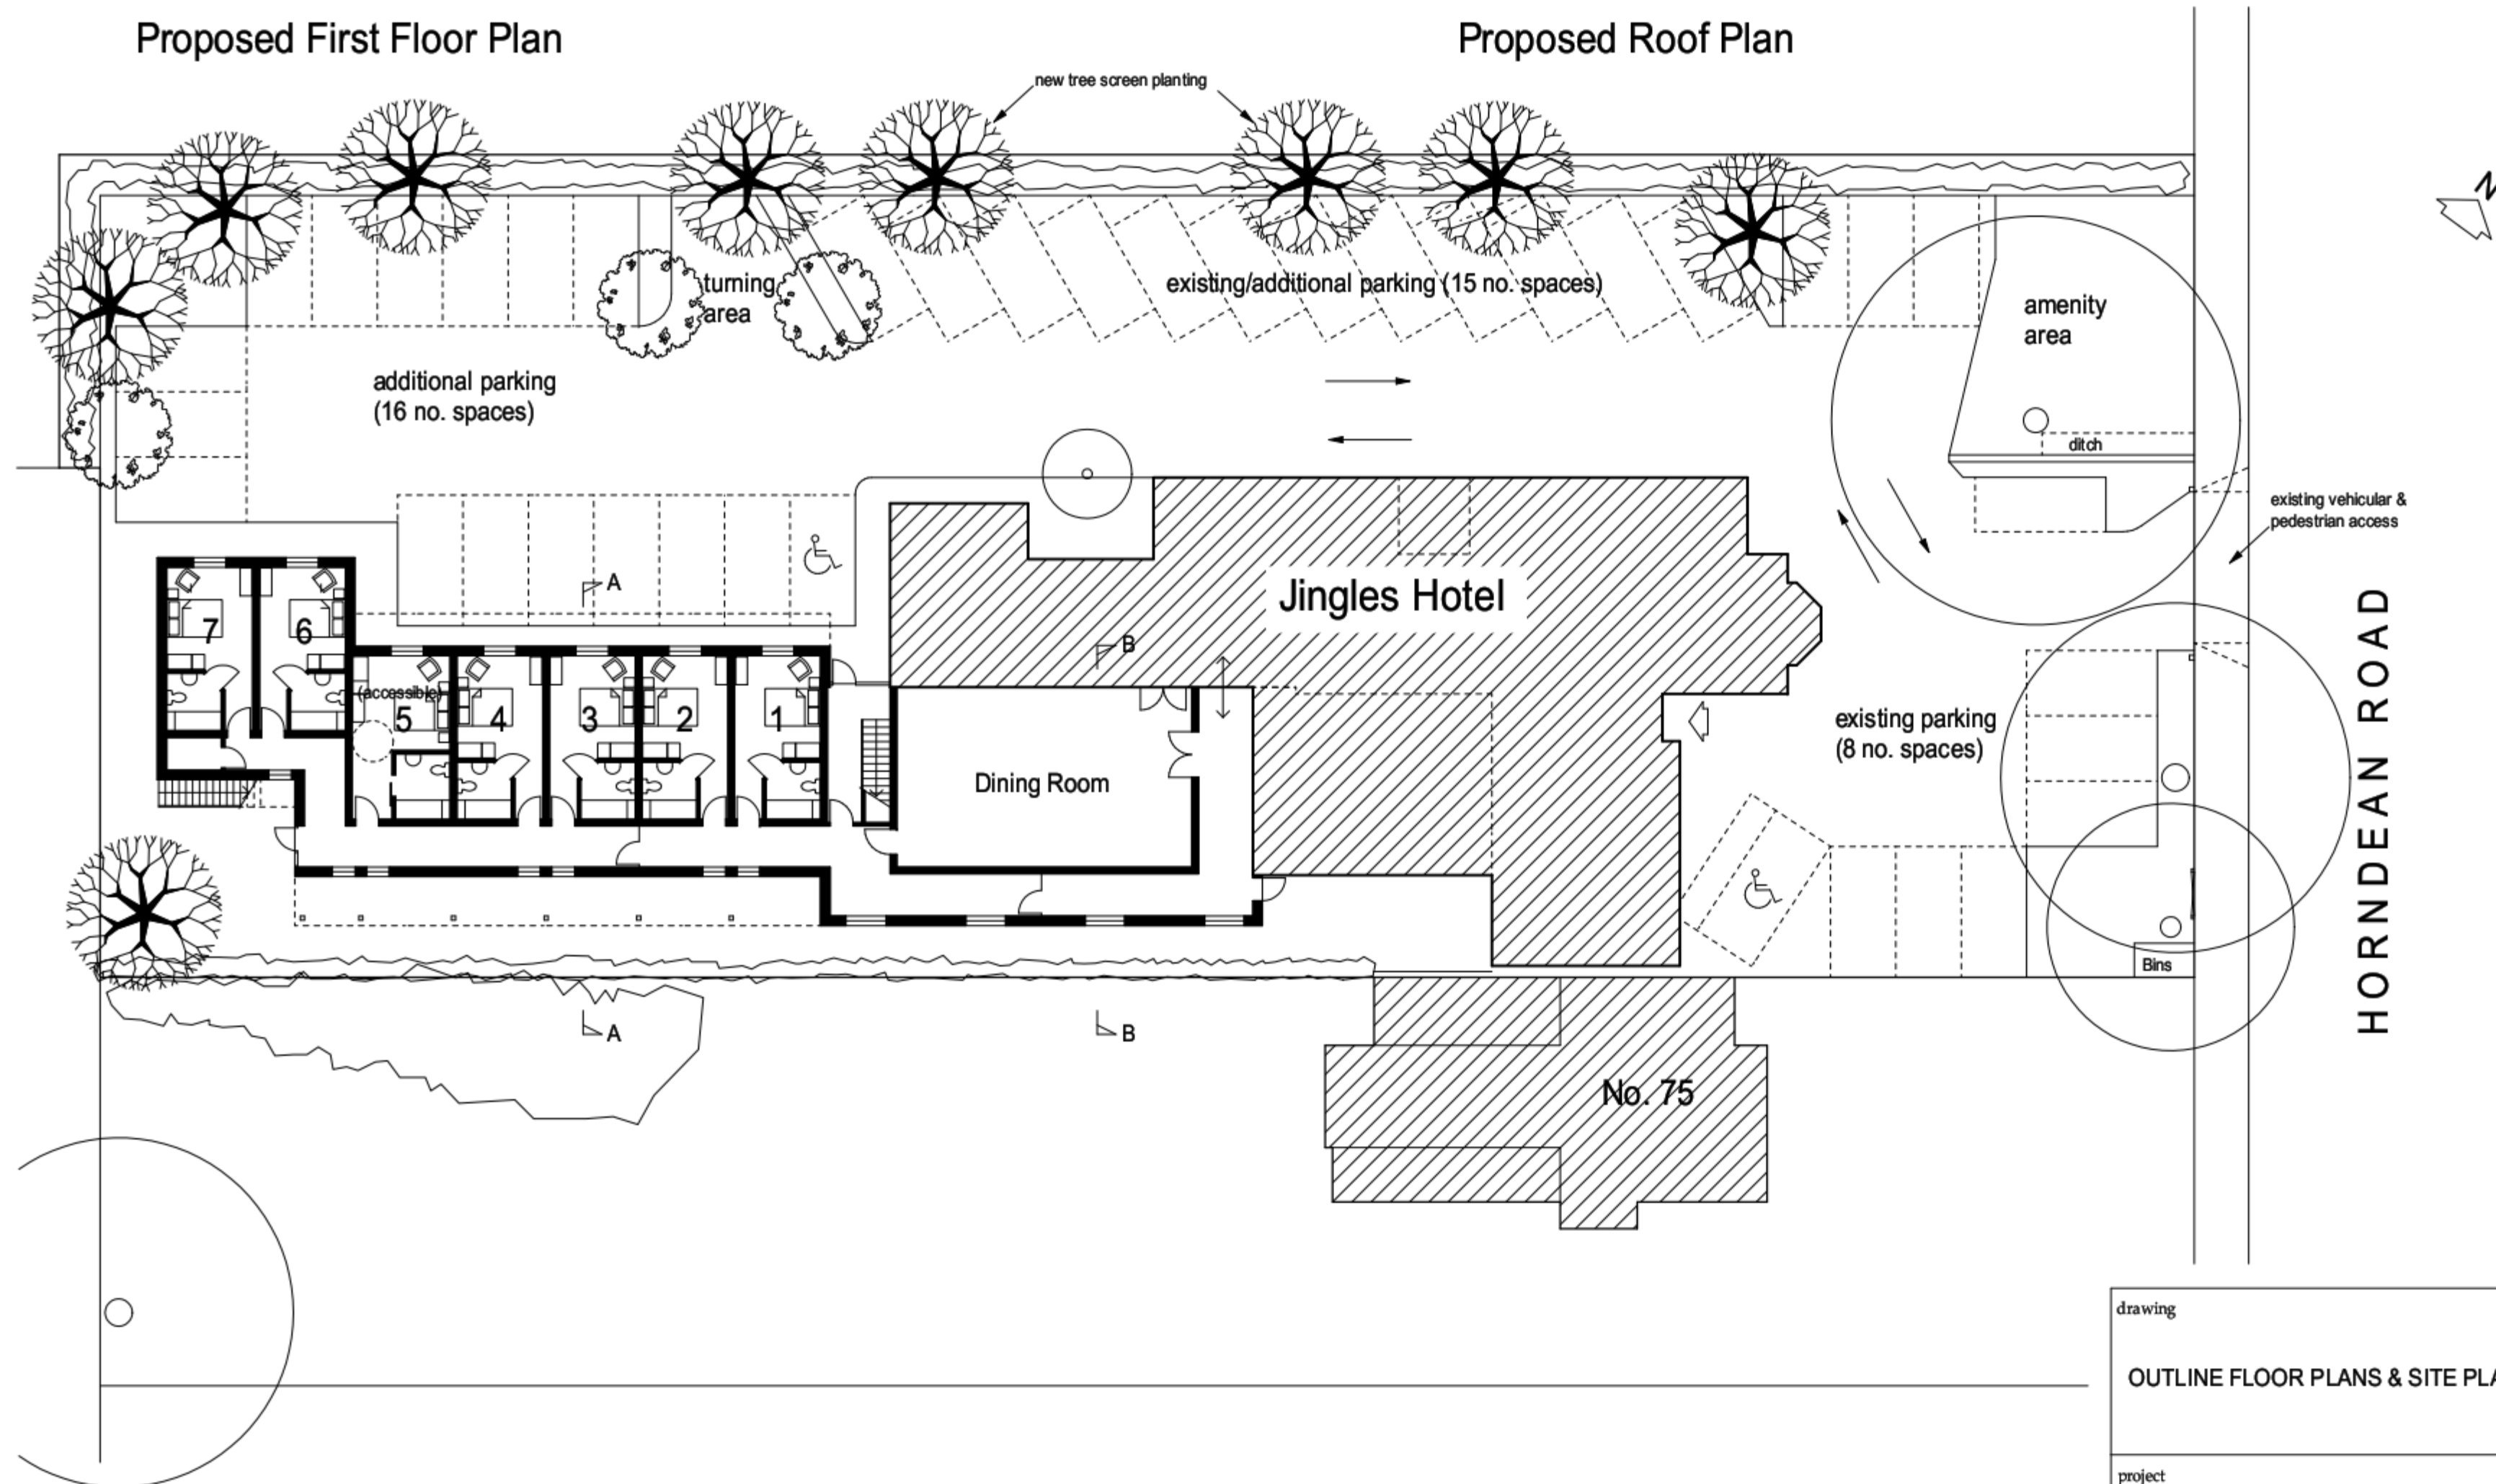

Proposed Site & Ground Floor Plan 1:200



A - Extension redesigned in response to Planners comments. 17-08-10

| drawing                         |  | revisions   |      | date     |       | sheet size |
|---------------------------------|--|---|------|----------|-------|------------|
| 2908/102                        |  | rev. A   | date | scale(s) | 1:200 | A2         |
| OUTLINE FLOOR PLANS & SITE PLAN |  | client   |      |          |       |            |
|                                 |  | MR. P. SAHOTA   |      |          |       |            |
| project                         |  | <div> <div> PROPOSED EXTENSION TO JINGLES HOTEL<br/>77 HORNDEAN ROAD, EMSWORTH<br/>HAMPSHIRE PO10 7PU </div> <div> Jeffrey Douglas Chartered Architect </div> </div>                     |      |          |       |            |
|                                 |  | <div> <div> 114 Havant Road<br/>Tel: (023) 9246 8889 </div> <div> Havant Island<br/> </div> <div> Hampshire<br/>E-mail: jdo@jeffreydouglas.co.uk </div> <div> PO110LJ<br/> </div> </div> |      |          |       |            |