


PERMIT

APP/10/0548

HAVANT BOROUGH COUNCIL
DEVELOPMENT CONTROL
23 AUG 2010
RECEIVED

**B.O.H.
PERMIT**

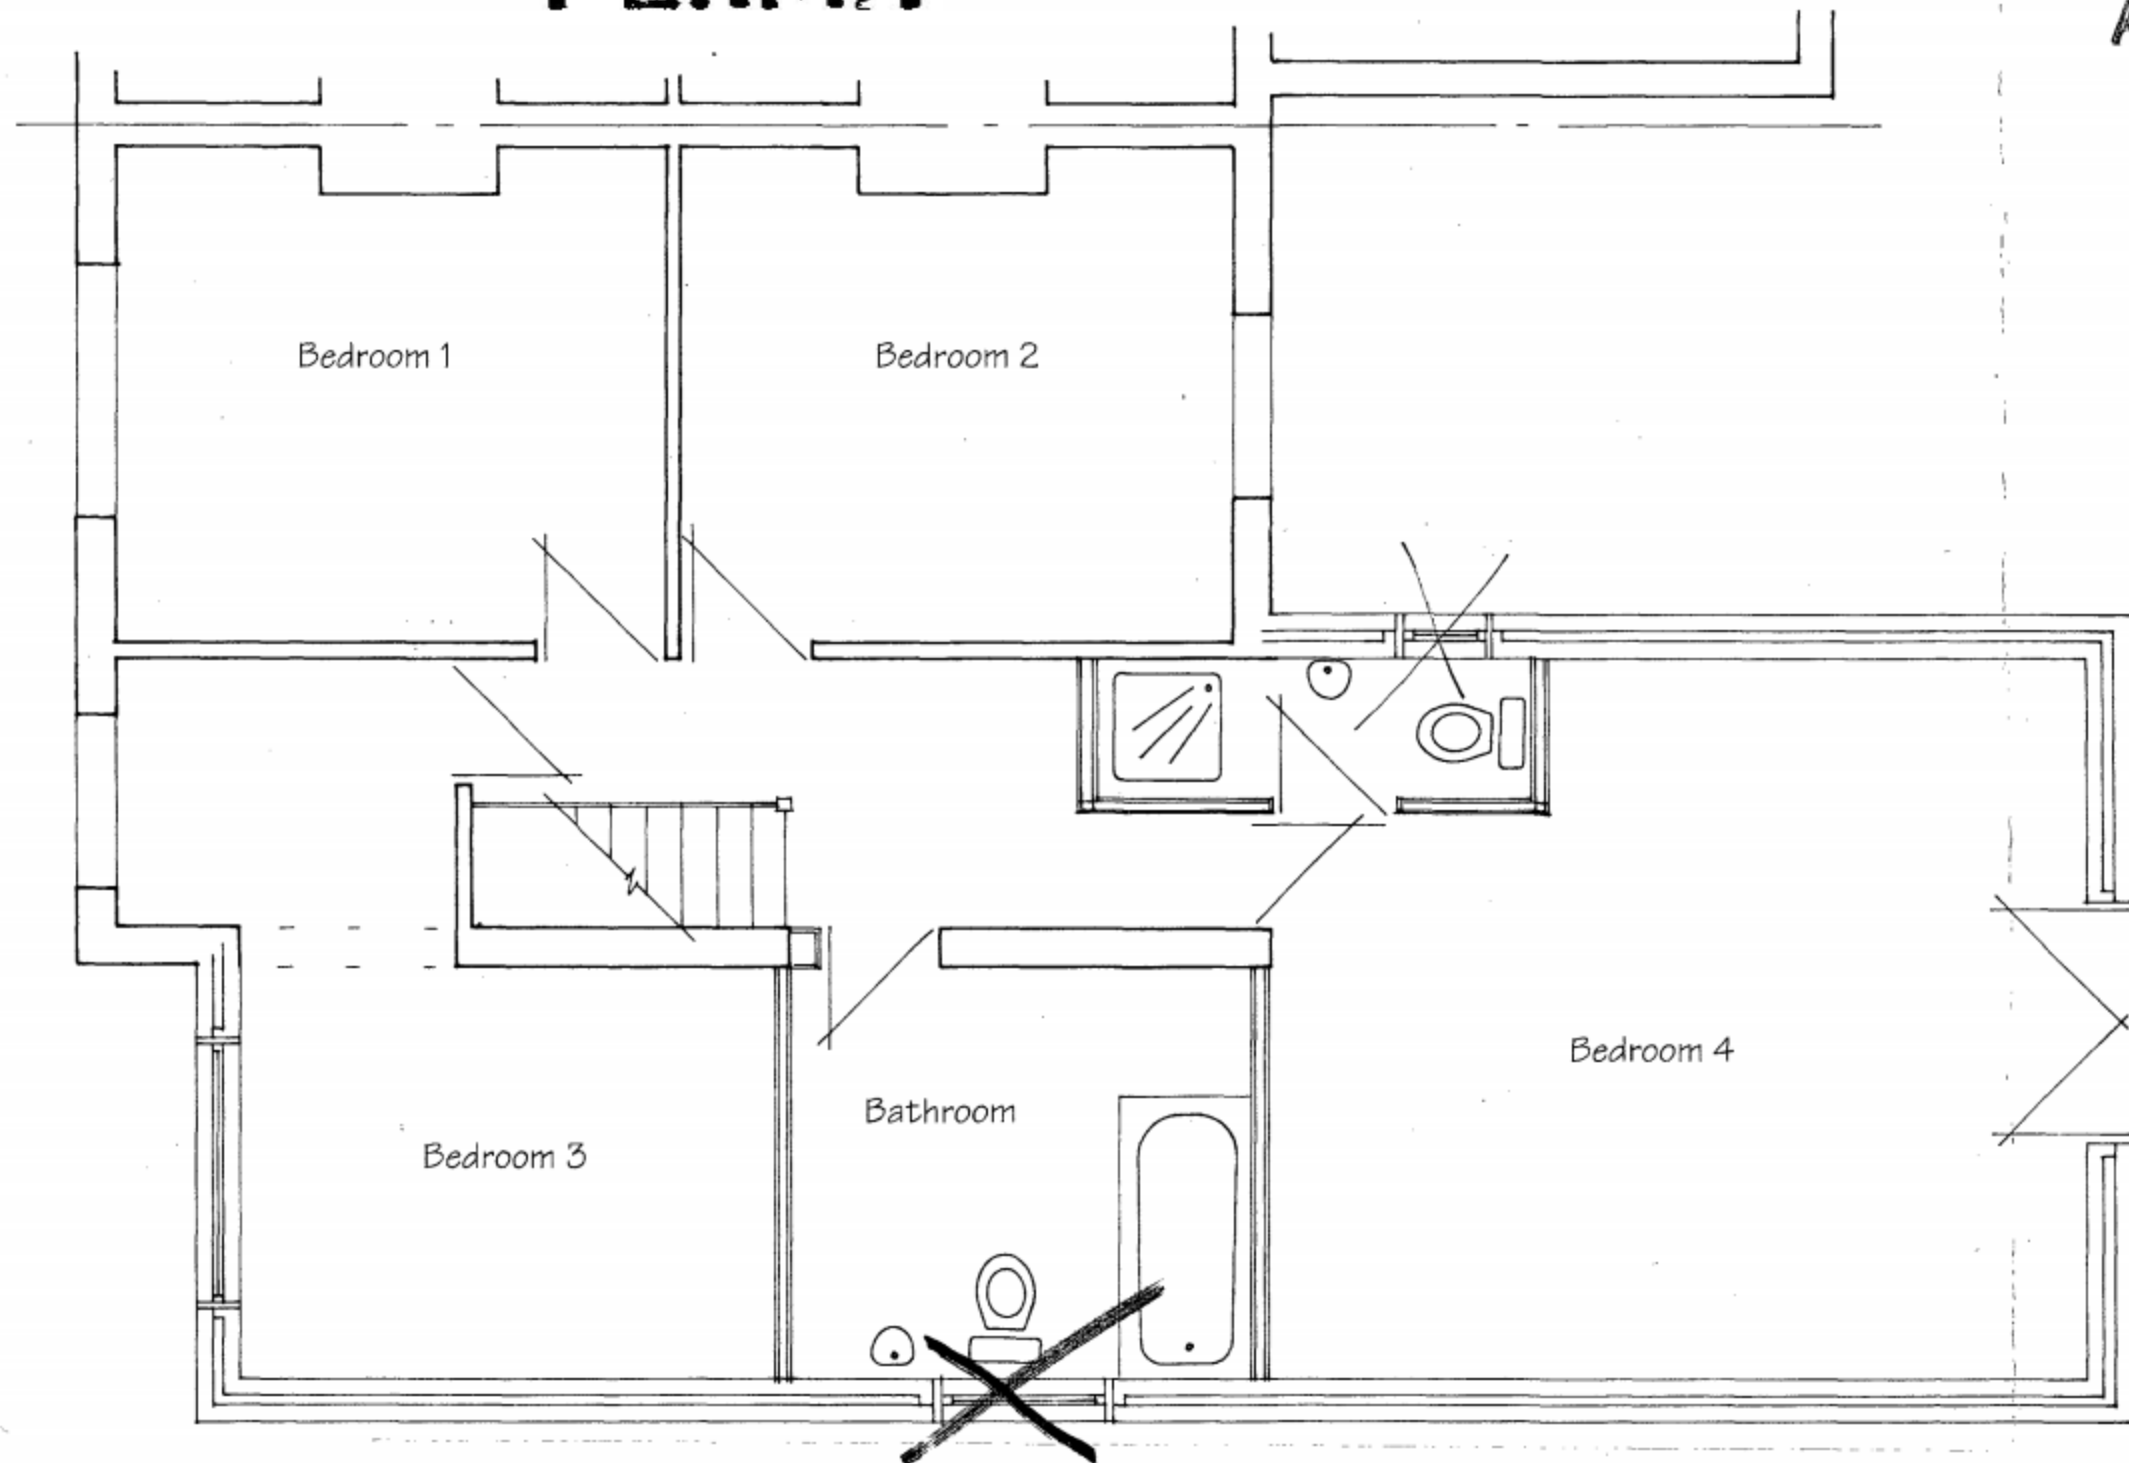

These Plans have been prepared for the purpose of obtaining Planning Permission and/or Building Regulation Approval for the work shown thereon only and should not be used for any other purpose.

© These Plans remain the copyright of the architect and must not be copied or reproduced in any way without written permission with the exception of Local Authorities for Planning Purposes.



Andrew R Dunks

BSc(Hons) MRICS MBEng

Chartered Surveyor and Building Engineer

Unit 1, Brambles Enterprise Centre
Waterlooville, Hants, PO7 7TH
Tel: (023) 9225 3034
e-mail: plans@dunks.freemove.co.uk

Proposed First Floor Plan



Proposed Extension To:
104 Lovedean Lane
Waterlooville
For Mr & Mrs R Thomas
Scale - 1:50 at Page Size A3
Date - October 2009

Drawing No. 3141/4 - Rev D