




PERMIT

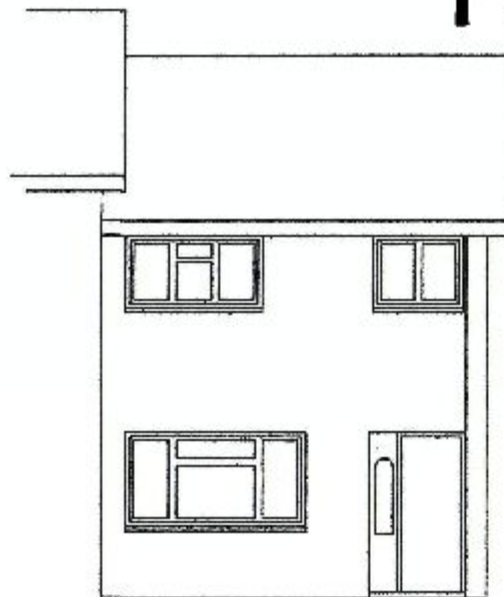


EXISTING FRONT ELEVATION

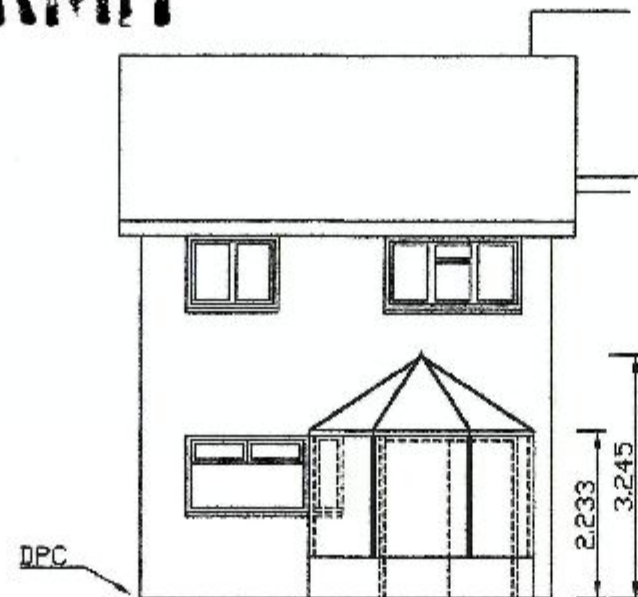


EXISTING REAR ELEVATION

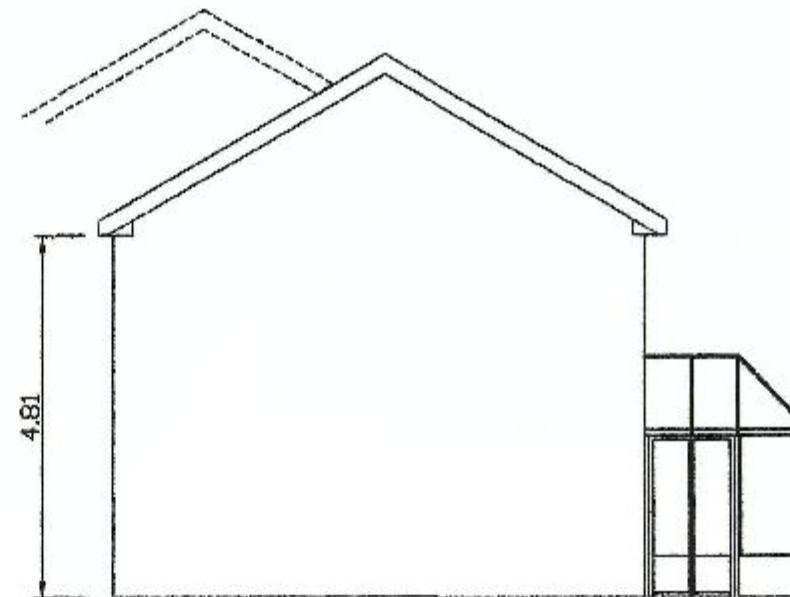

EXISTING SIDE ELEVATION

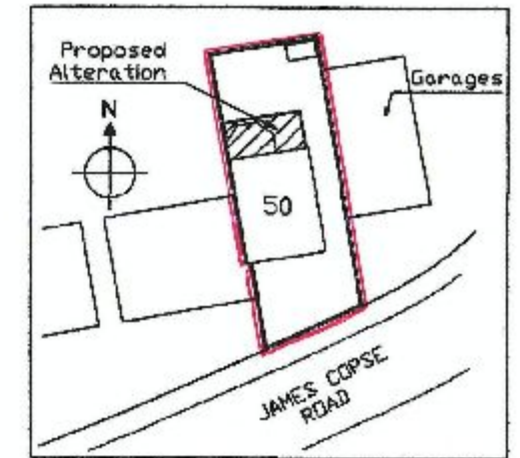


SITE LAYOUT PLAN
Scale 1 : 500

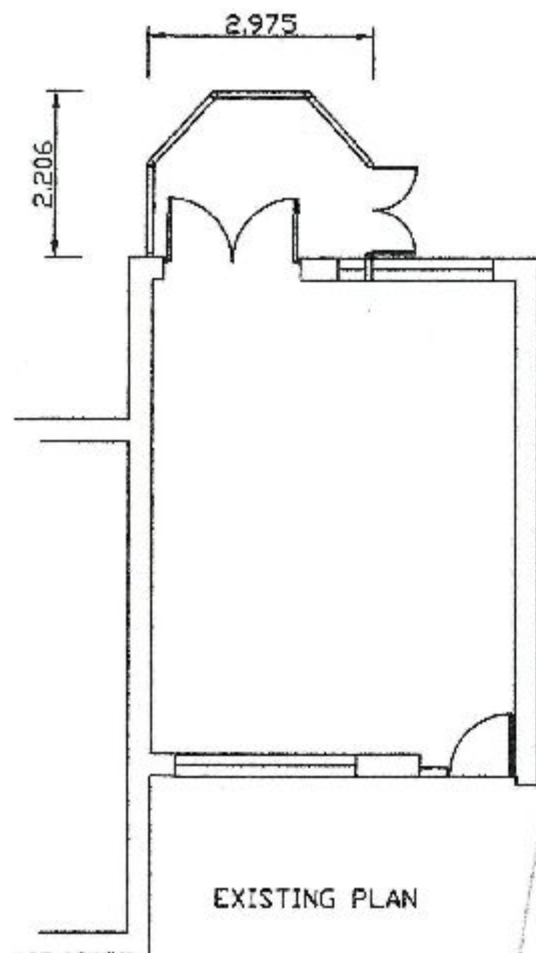


EXISTING PLAN



PROPOSED REAR ELEVATION

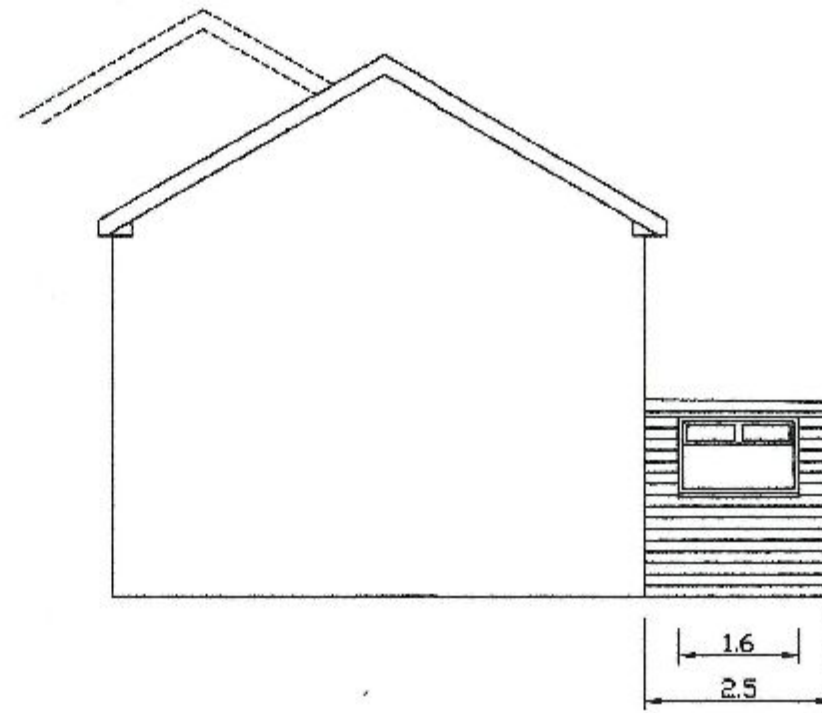

PROPOSED SIDE ELEVATION

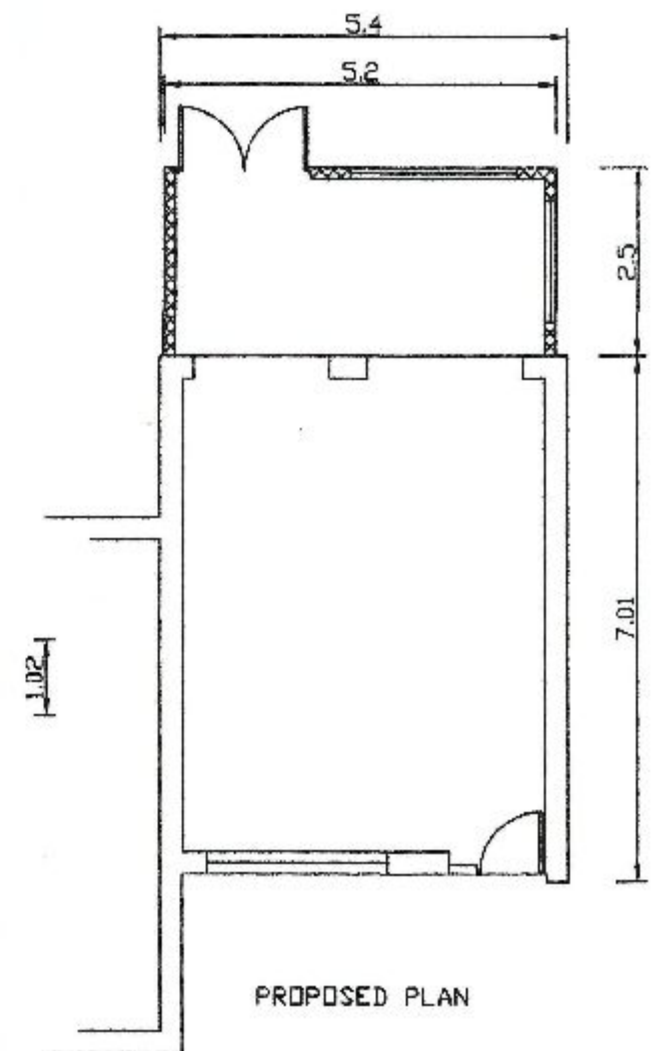

PROPOSED PLAN



Proposed alterations to rear of
50 James Copse Road, Lovedean PO8 9RH
February 2010

Drawn: MRB
Scale: 1 : 100
at A3

Drawing No.
02.10.A.(1)

Revision:
(1). Sept. 2010