




10/51670/003

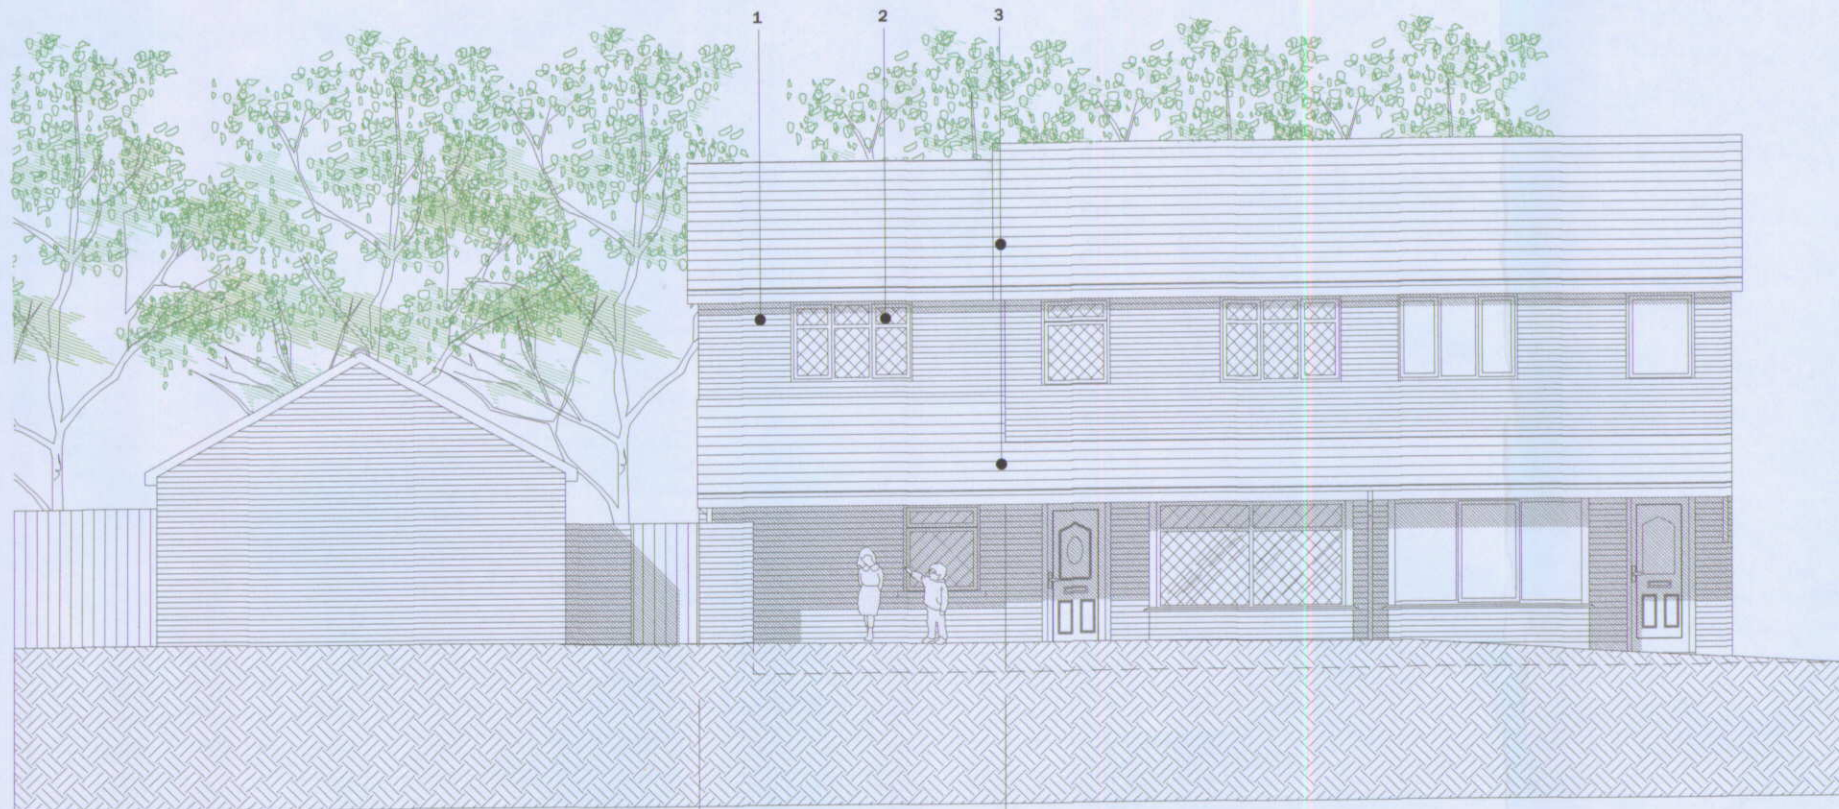

Front Elevation


Extension Existing

- Materials Legend**
1. Fairfaced brick work to match existing
 2. New windows/doors to match existing, white upvc double glazed units leaded to match.
 3. New roof tiles to match existing
 4. New fascias and soffits rain water goods to match existing upvc colour white.

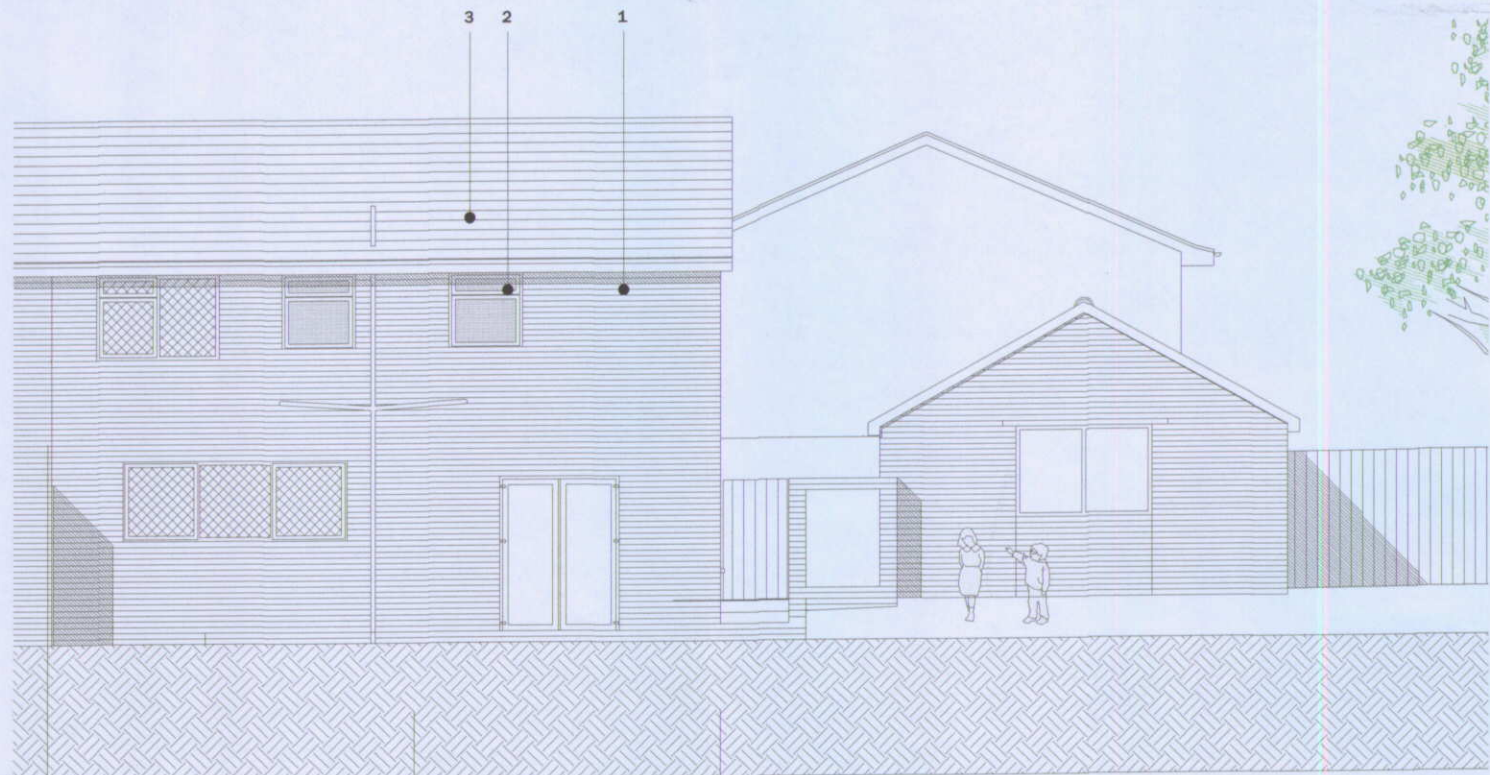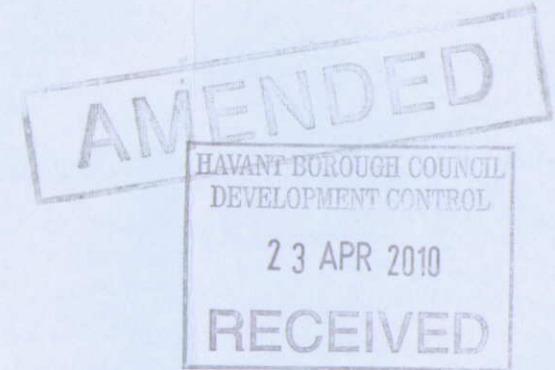


Rear Elevation

Existing Extension

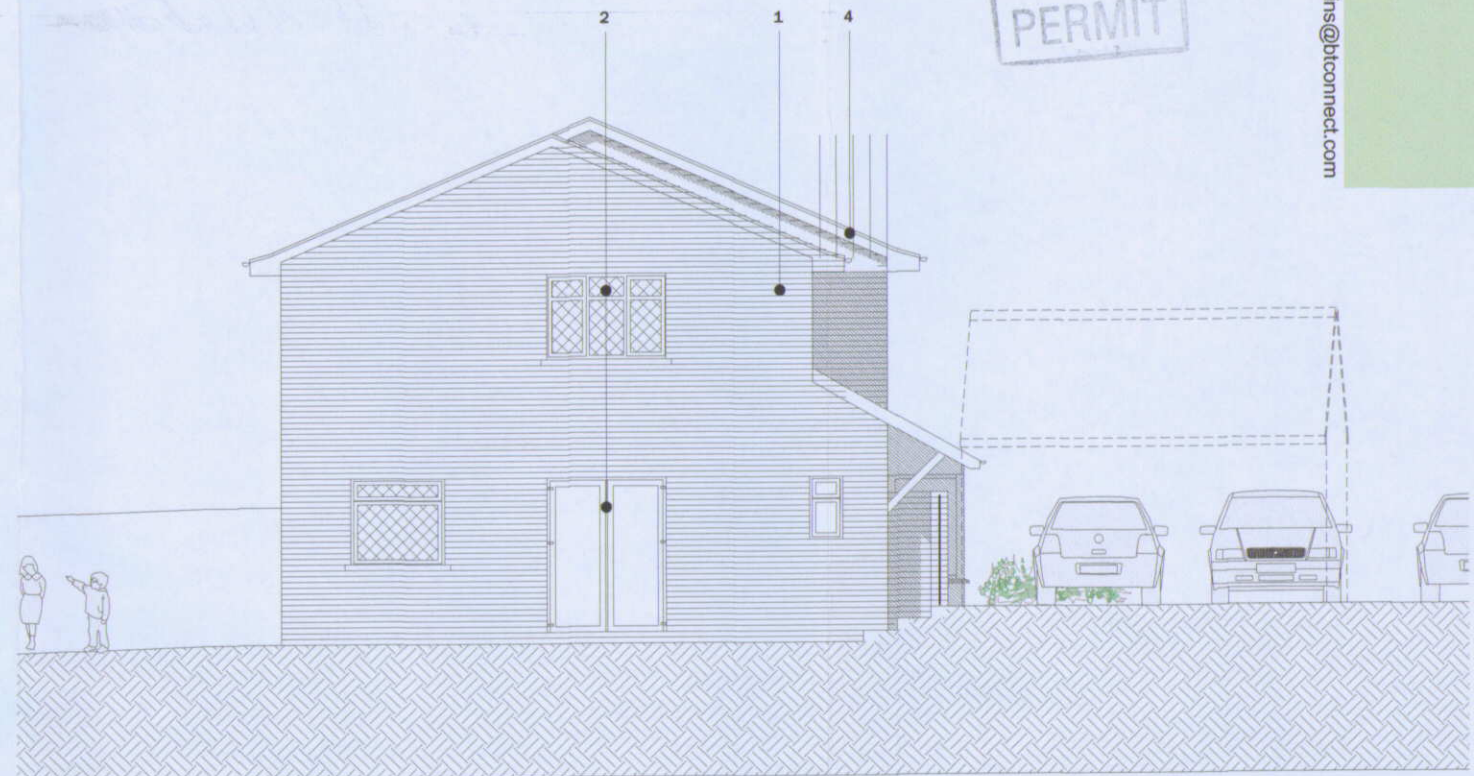

Side Elevation

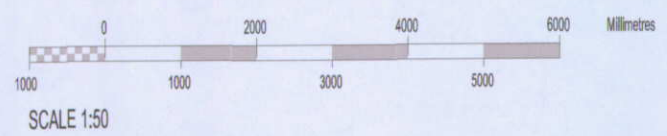

16 Cornbrook Grove, Waterlooville
 Proposed Elevations

PROJECT No: 3000 SCALE: 1:50
 DRAWING No: PA005B DATE: 05.02.2010

Rev: B. Drawing amended to take into account planners comments 23.04.10
 Rev: A. Drawing amended to take into account planners comments 14.04.10