


PERMIT

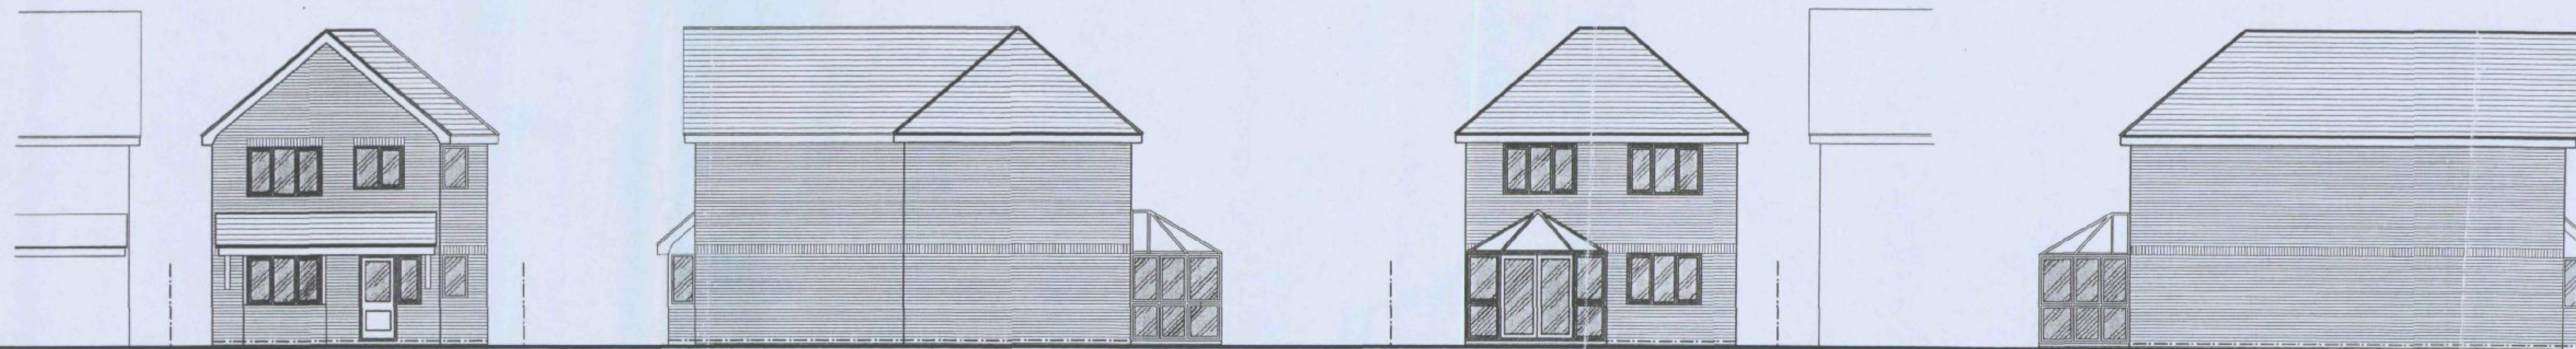

Front Elevation


Side Elevation

Rear Elevation

Side Elevation




Rear Elevation

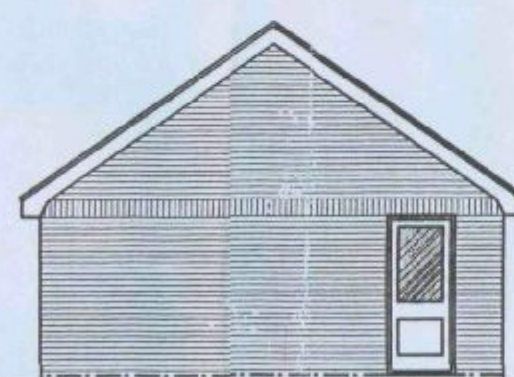


Side Elevation




Side Elevation

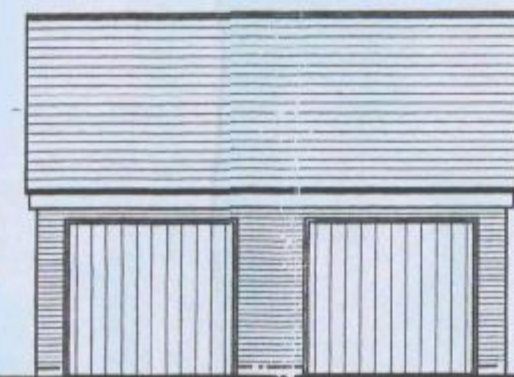

Front Elevation

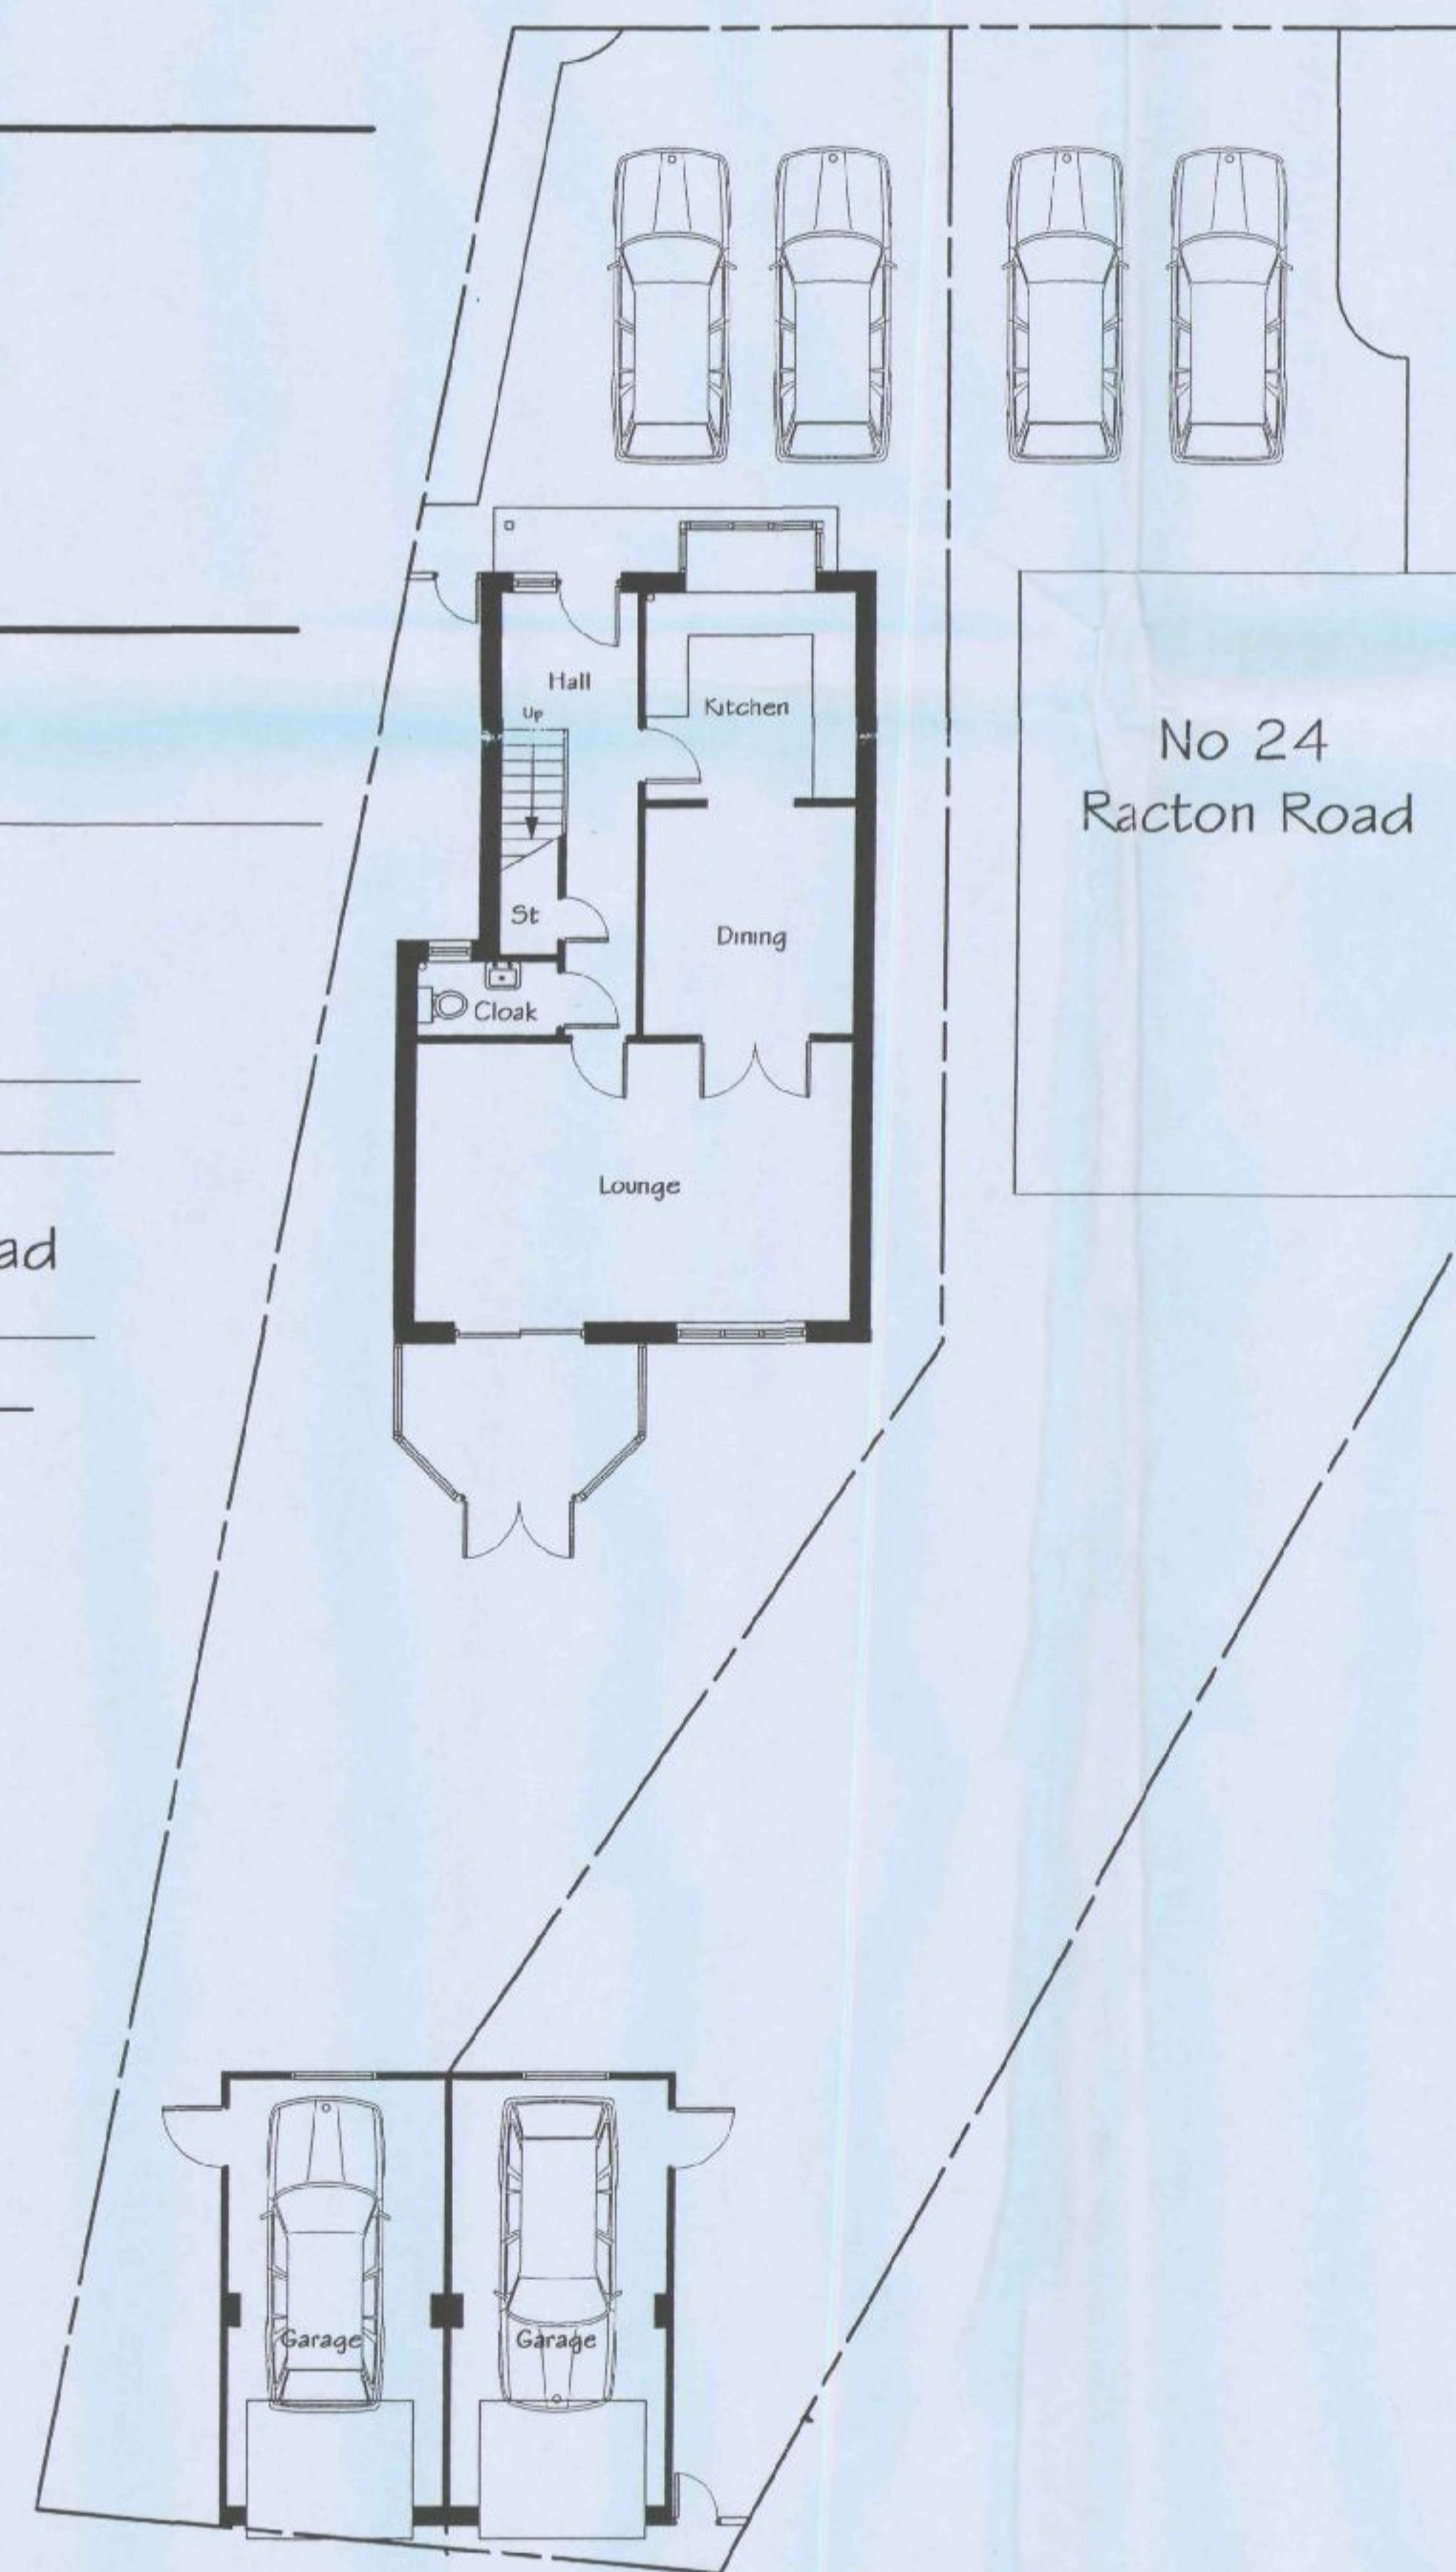

Ground Floor Plan

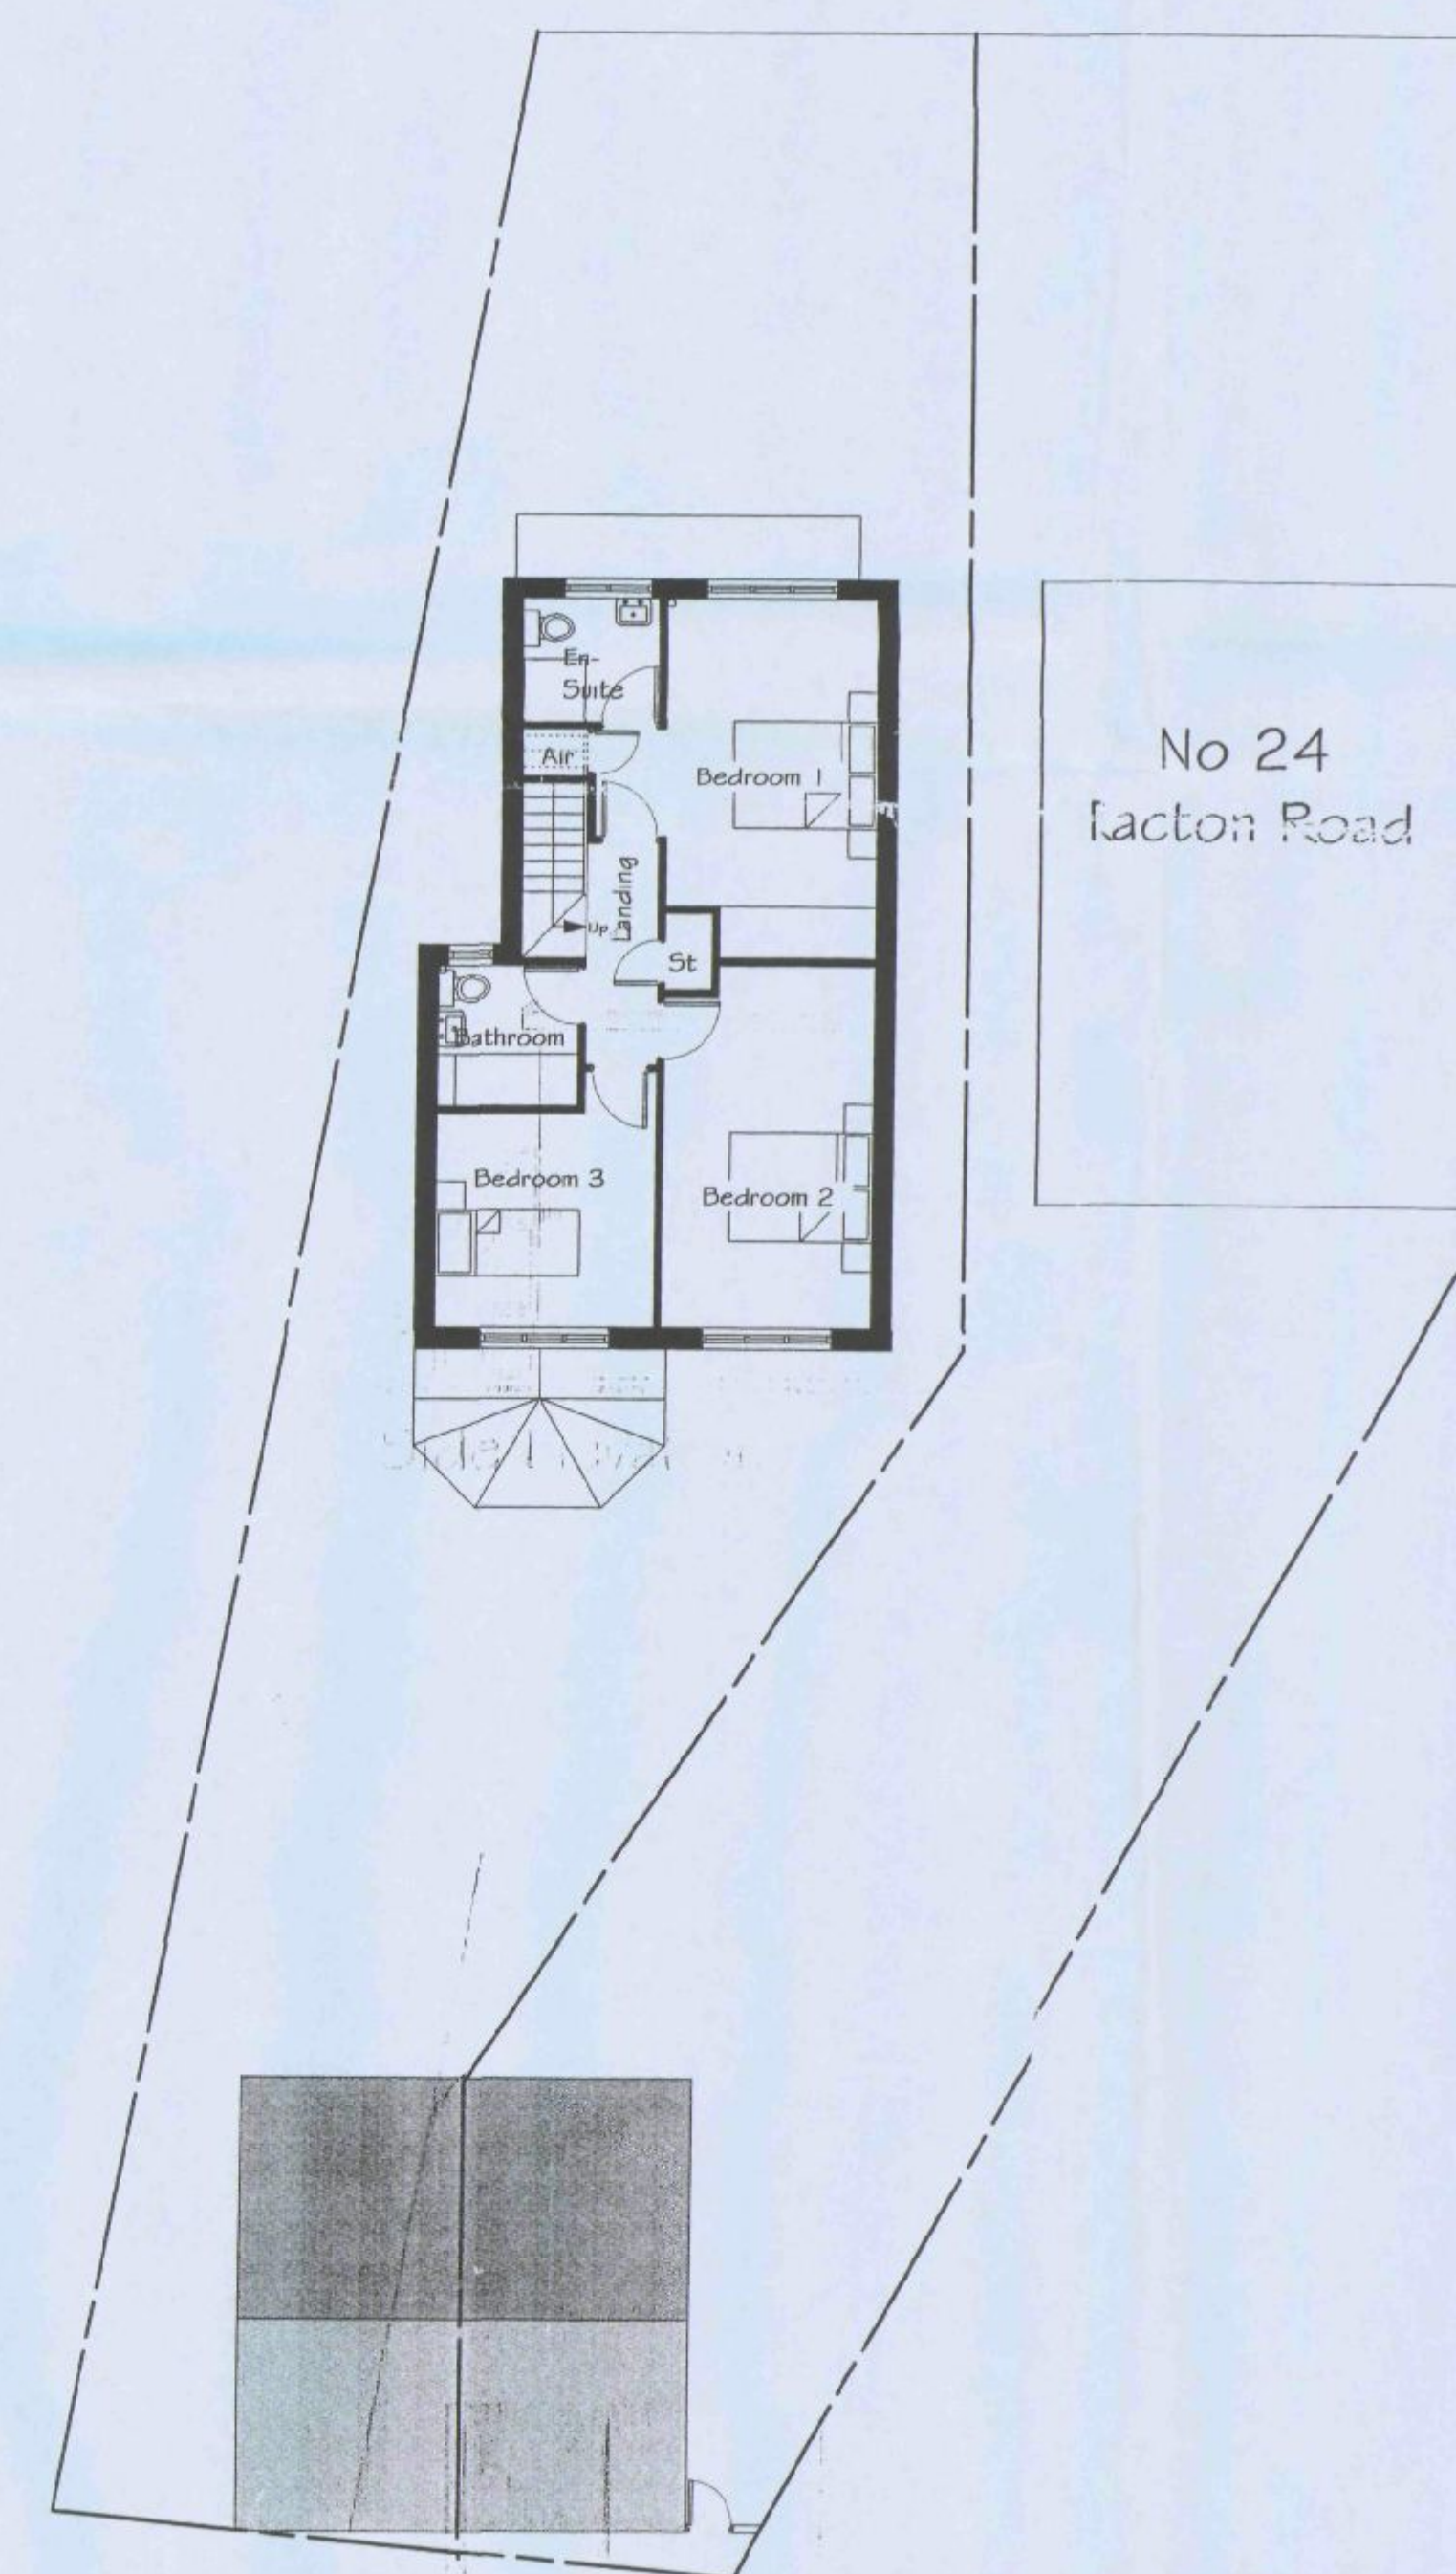

First Floor Plan

Do not scale from this drawing.
All dimensions to be checked on site.
Any discrepancies to be reported to the designer.

Notes

Rev	Date	By
A	July 2002	First Floor Plan Revised MDT
B	Feb 2003	Garage Revised MDT
C	Mar 2003	Entrance/Driveway Revised MDT

HAVANT BOROUGH
COUNCIL
- 3 AUG 2010
RECEIVED

Project
Proposed Dwelling
24 Racton Road
Emsworth
Hampshire

Client
Mr S Wicken

Drawing
Proposed 3 Bedroom House
Planning Drawing

Job Number 255/01 Rev C
Date June 2002 Scale 1:100 & 1:500 Drawn MDT
@ A1

DJE Project Services
Architectural Services • Project Management

2 Lake Drive Winchester Hants SO22 4PB
Tel 01962 860018 Fax 01962 861032 e-mail plan@djeprojects.co.uk