
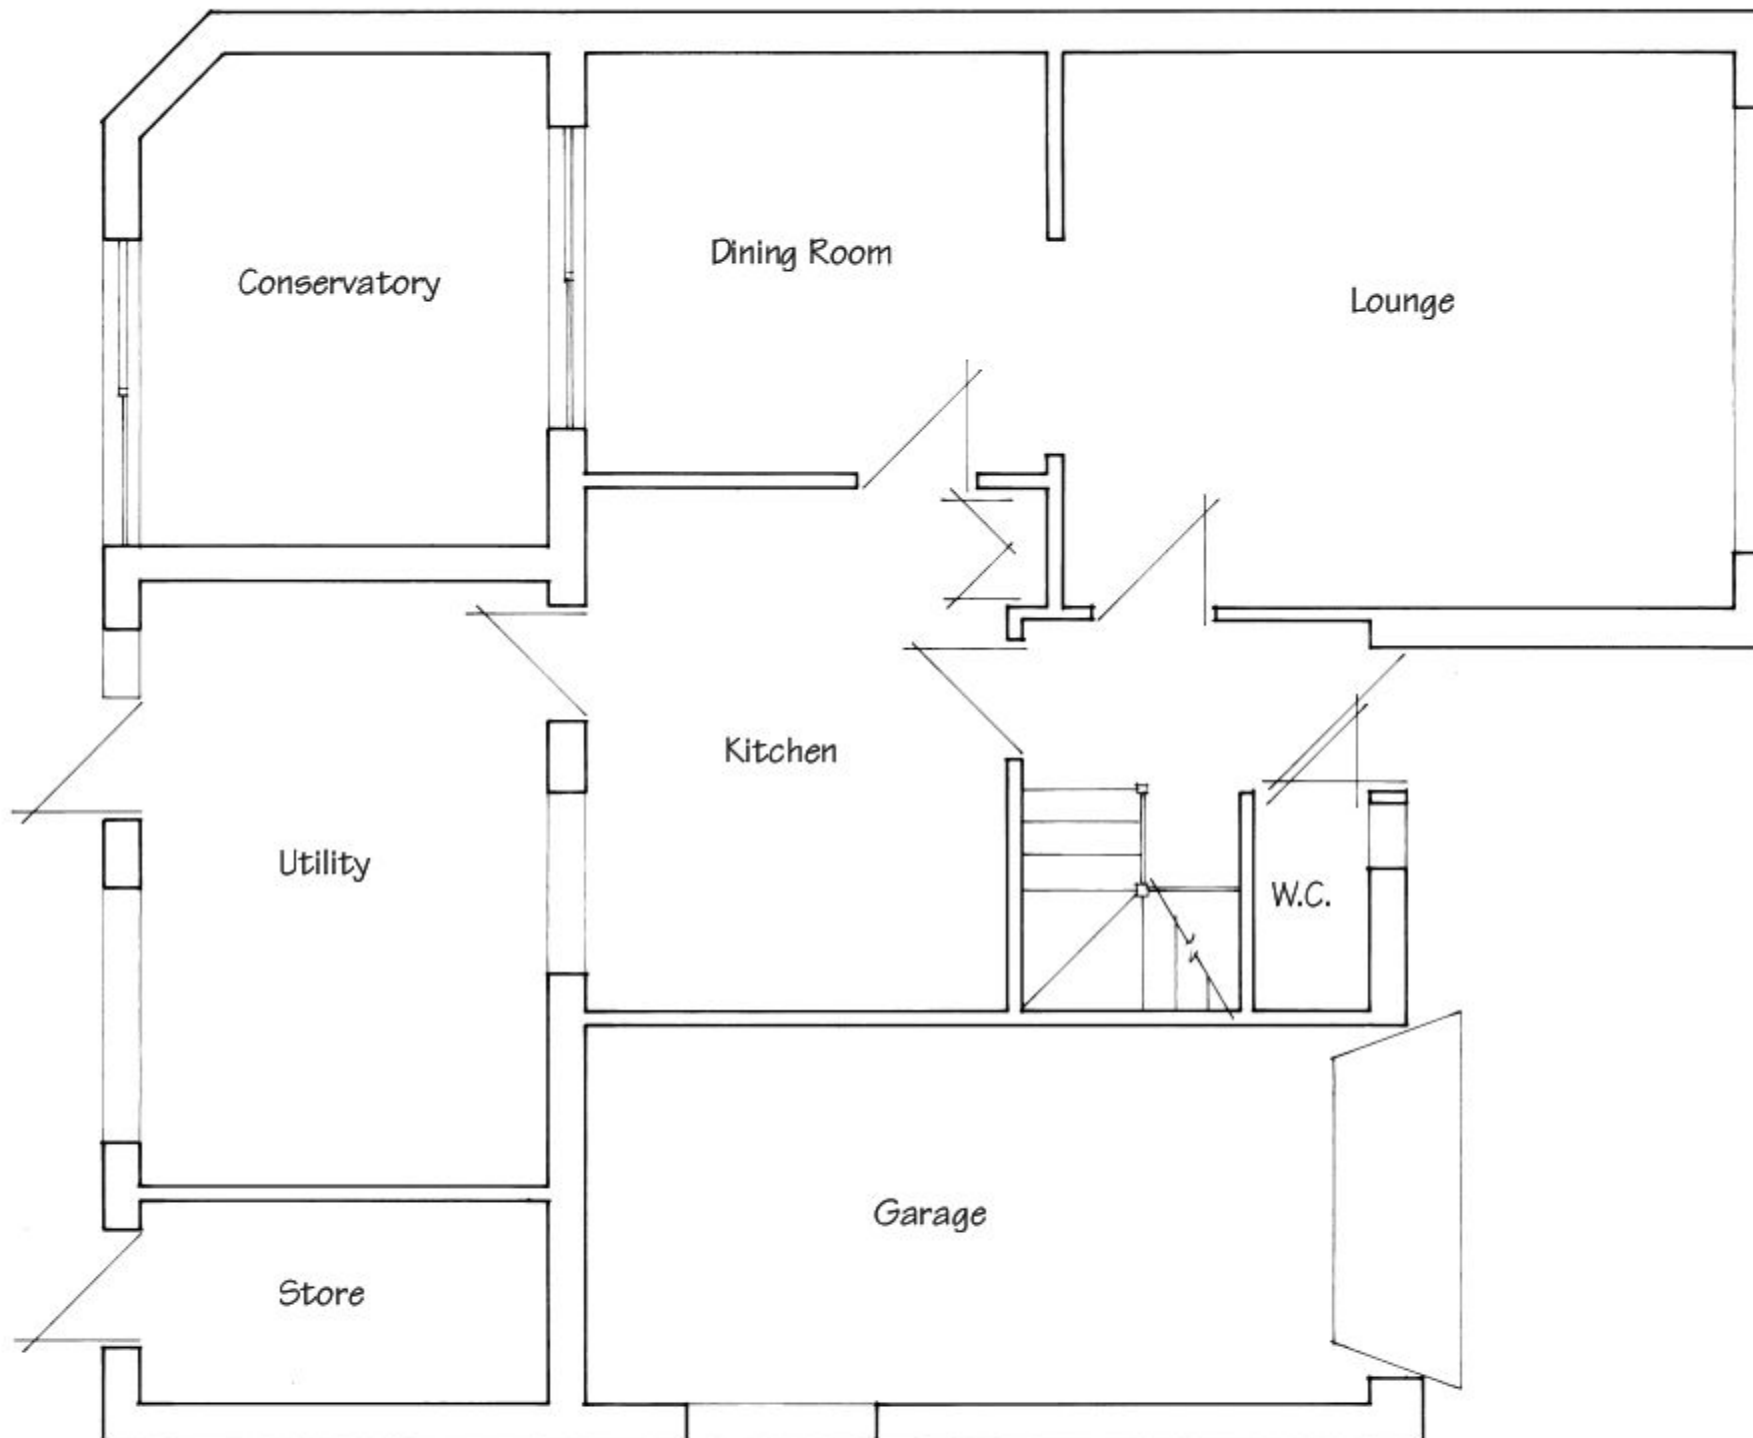


PERMIT

 

Existing Ground Floor Plan

These Plans have been prepared for the purpose of obtaining Planning Permission and/or Building Regulation Approval for the work shown thereon only and should not be used for any other purpose.

© These Plans remain the copyright of the architect and must not be copied or reproduced in any way without written permission with the exception of Local Authorities for Planning Purposes



Andrew R Dunks

BSc(Hons) MRICS MBEng

Chartered Surveyor and Building Engineer

Unit 1, Brambles Enterprise Centre



Waterlooville, Hants, PO7 7TH

Tel: (023) 9225 3034

e-mail: plans@dunks.freemove.co.uk

Proposed Front Extension
286 Sea Front
Hayling Island
For Mr & Mrs Finch
Scale - 1:50 at Page Size A3
Date - September 2010

PERMIT

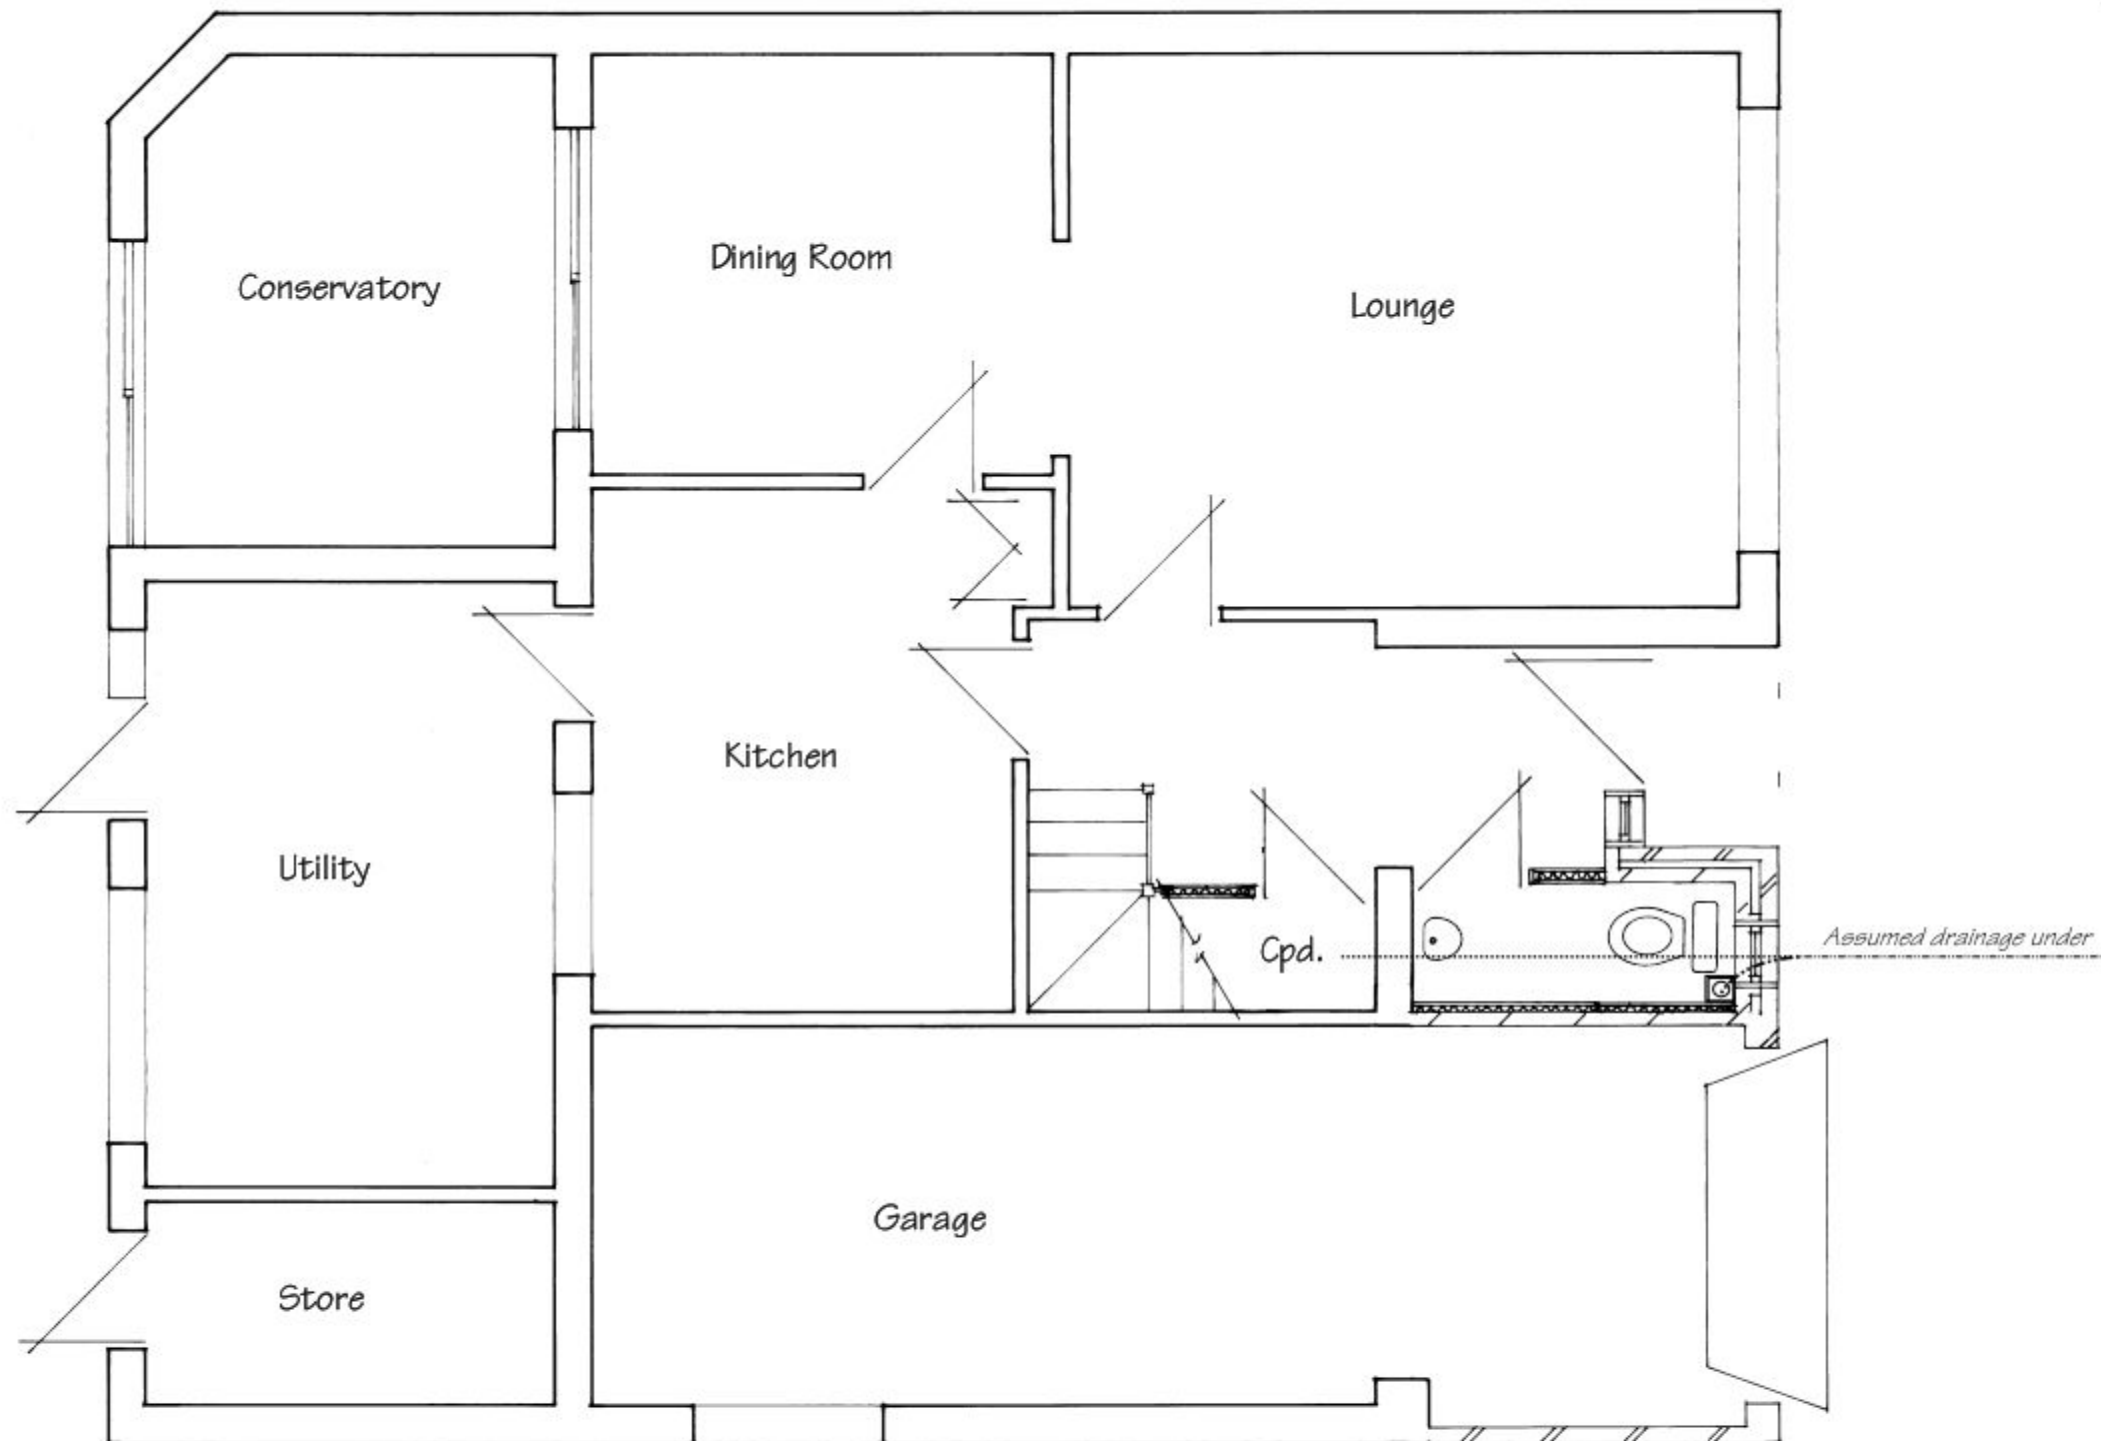 

Proposed Ground Floor Plan

These Plans have been prepared for the purpose of obtaining Planning Permission and/or Building Regulation Approval for the work shown thereon only and should not be used for any other purpose.

© These Plans remain the copyright of the architect and must not be copied or reproduced in any way without written permission with the exception of Local Authorities for Planning Purposes



Andrew R Dunks

BSc(Hons) MRICS MBEng

Chartered Surveyor and Building Engineer

Unit 1, Brambles Enterprise Centre

Waterlooville, Hants, PO7 7TH

Tel: (023) 9225 3034


e-mail: plans@dunks.freemove.co.uk

Proposed Front Extension
286 Sea Front
Hayling Island
For Mr & Mrs Finch
Scale - 1:50 at Page Size A3
Date - September 2010

These Plans have been prepared for the purpose of obtaining Planning Permission and/or Building Regulation Approval for the work shown thereon only and should not be used for any other purpose.

© These Plans remain the copyright of the architect and must not be copied or reproduced in any way without written permission with the exception of Local Authorities for Planning Purposes

PERMIT

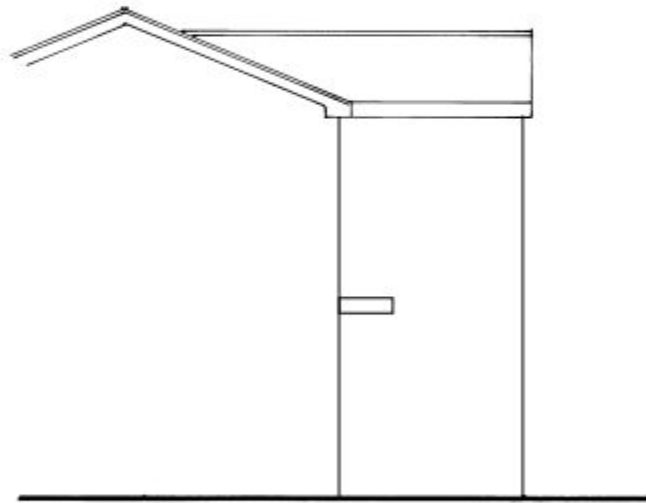


Existing Side Elevation



Existing Front Elevation

1 0 1 2 3 4
Metres @ 1:100 Scale

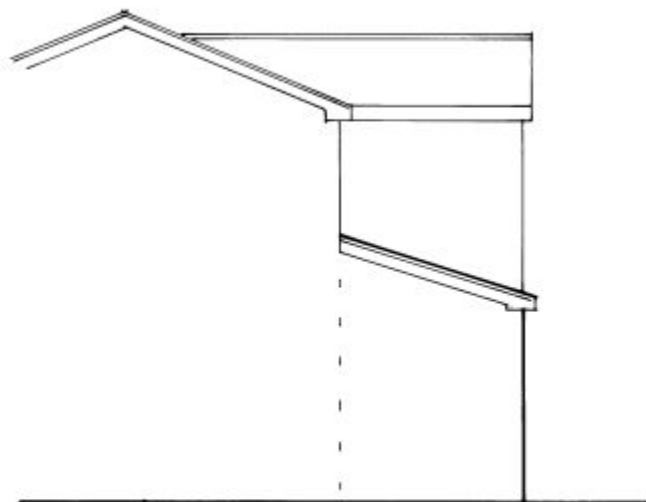


Proposed Side Elevation



Proposed Front Elevation

1 0 1 2 3 4
Metres @ 1:50 Scale

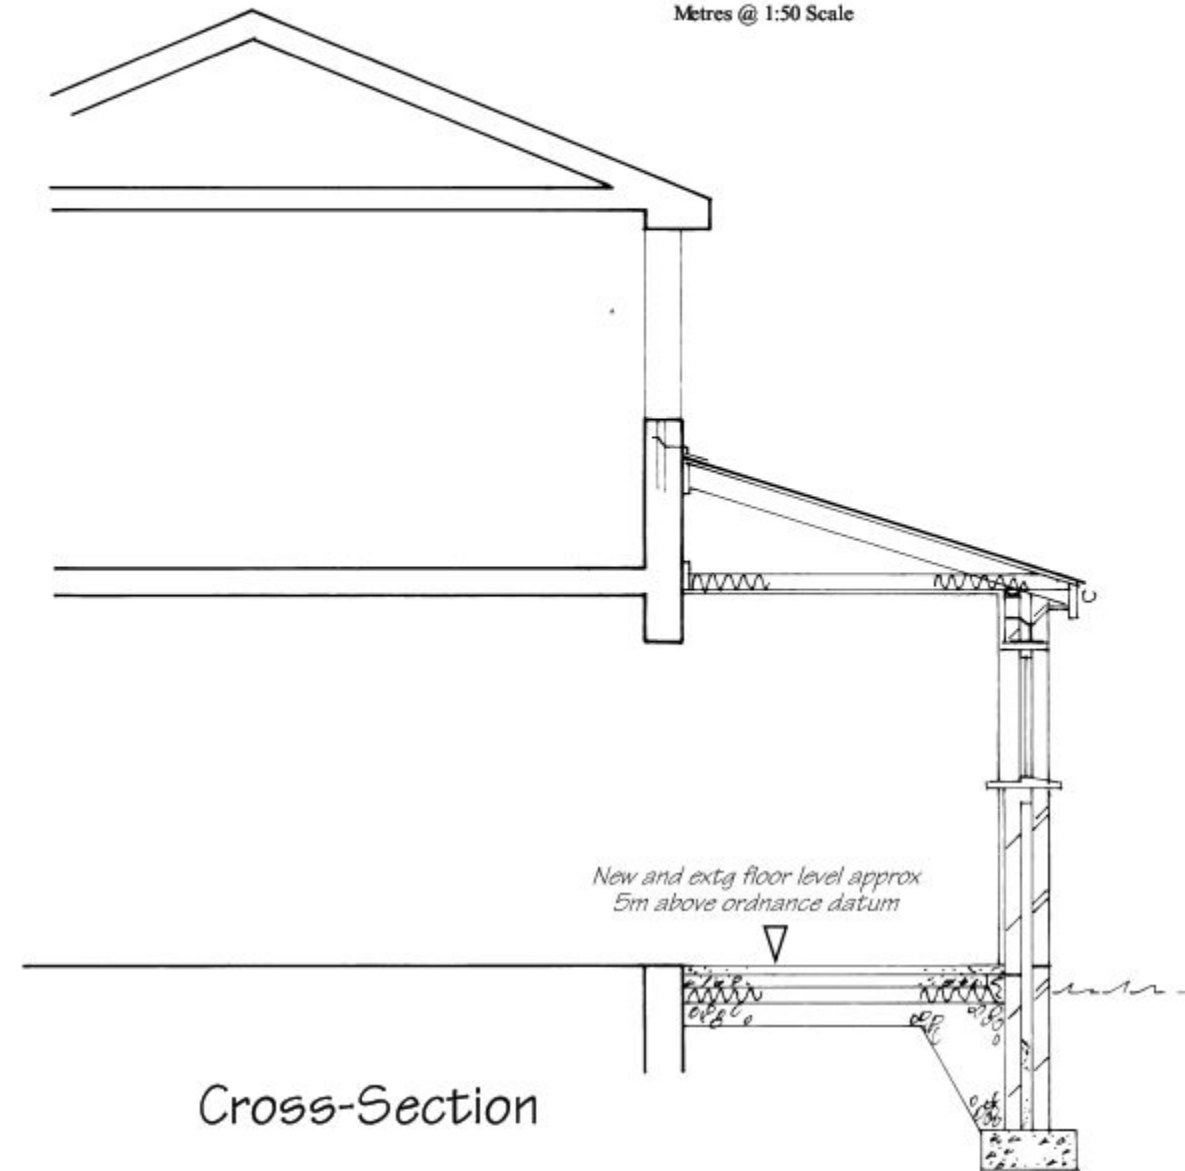

Cross-Section



Andrew R Dunks

BSQ(Hons) MRICS MBEng

Chartered Surveyor and Building Engineer

Unit 1, Brambles Enterprise Centre

Waterlooville, Hants, PO7 7TH

Tel: (023) 9225 3034

e-mail: plans@dunks.freemove.co.uk

Proposed Front Extension

286 Sea Front

Hayling Island

For Mr & Mrs Finch

Scale - 1:50, 1:100 at Page Size A3

Date - September 2010

Drawing No. 3371/3 - Rev A