




# PERMIT

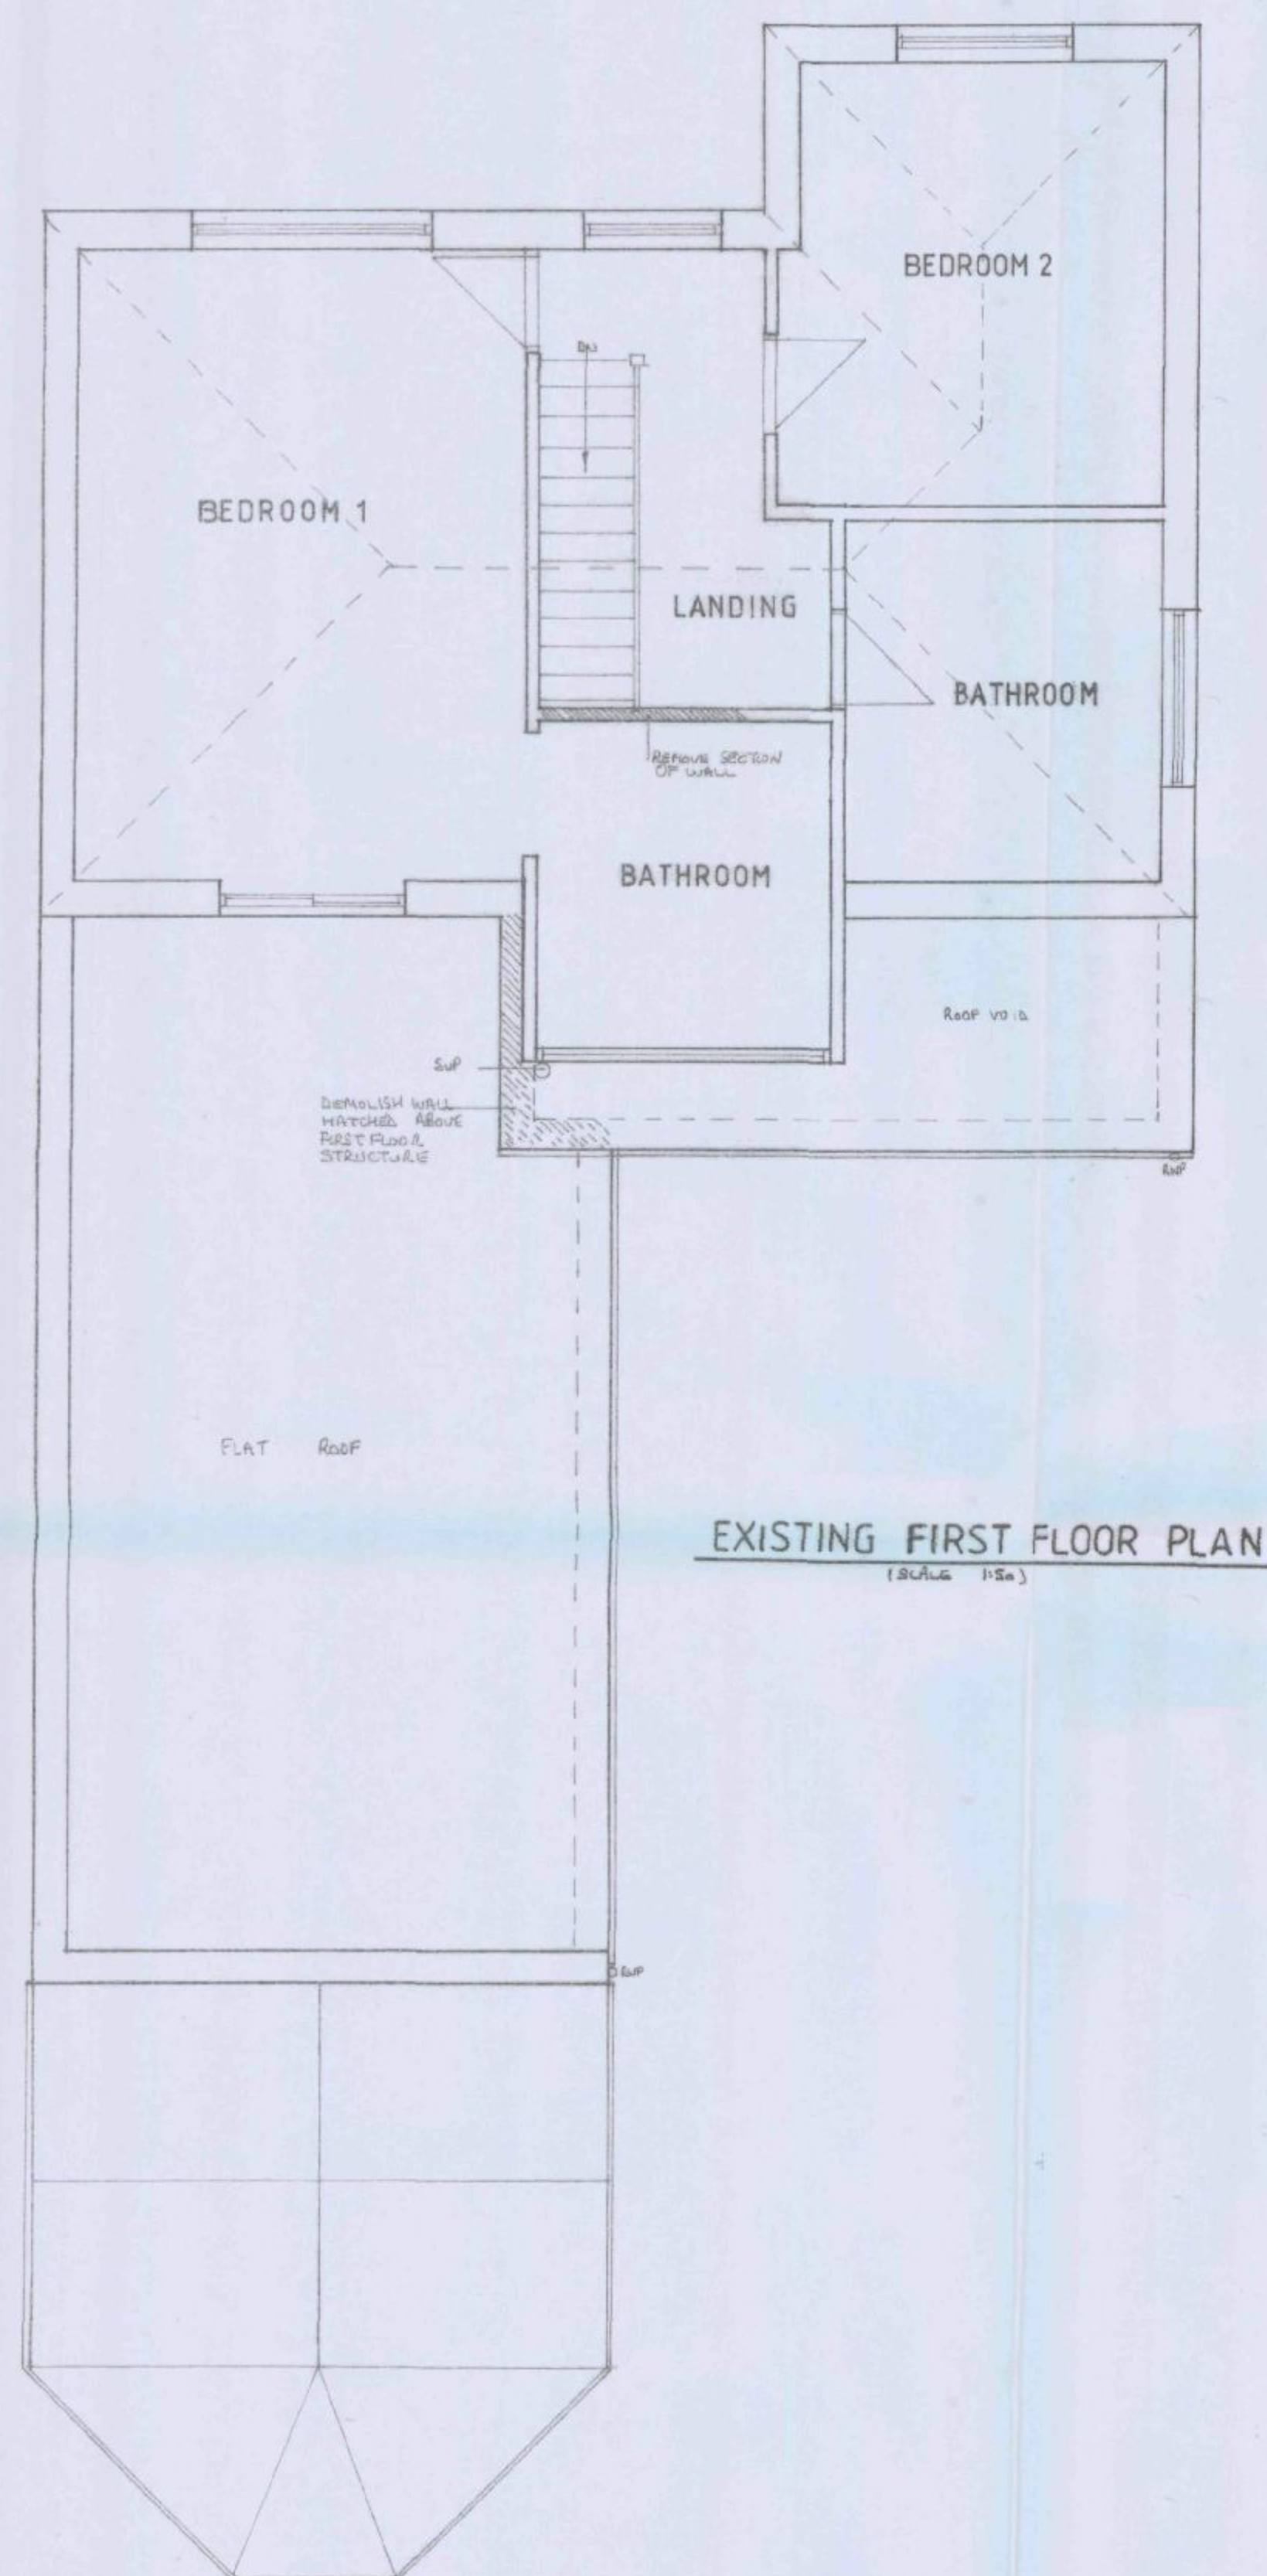

EXISTING FIRST FLOOR PLAN  
(SCALE 1:50)

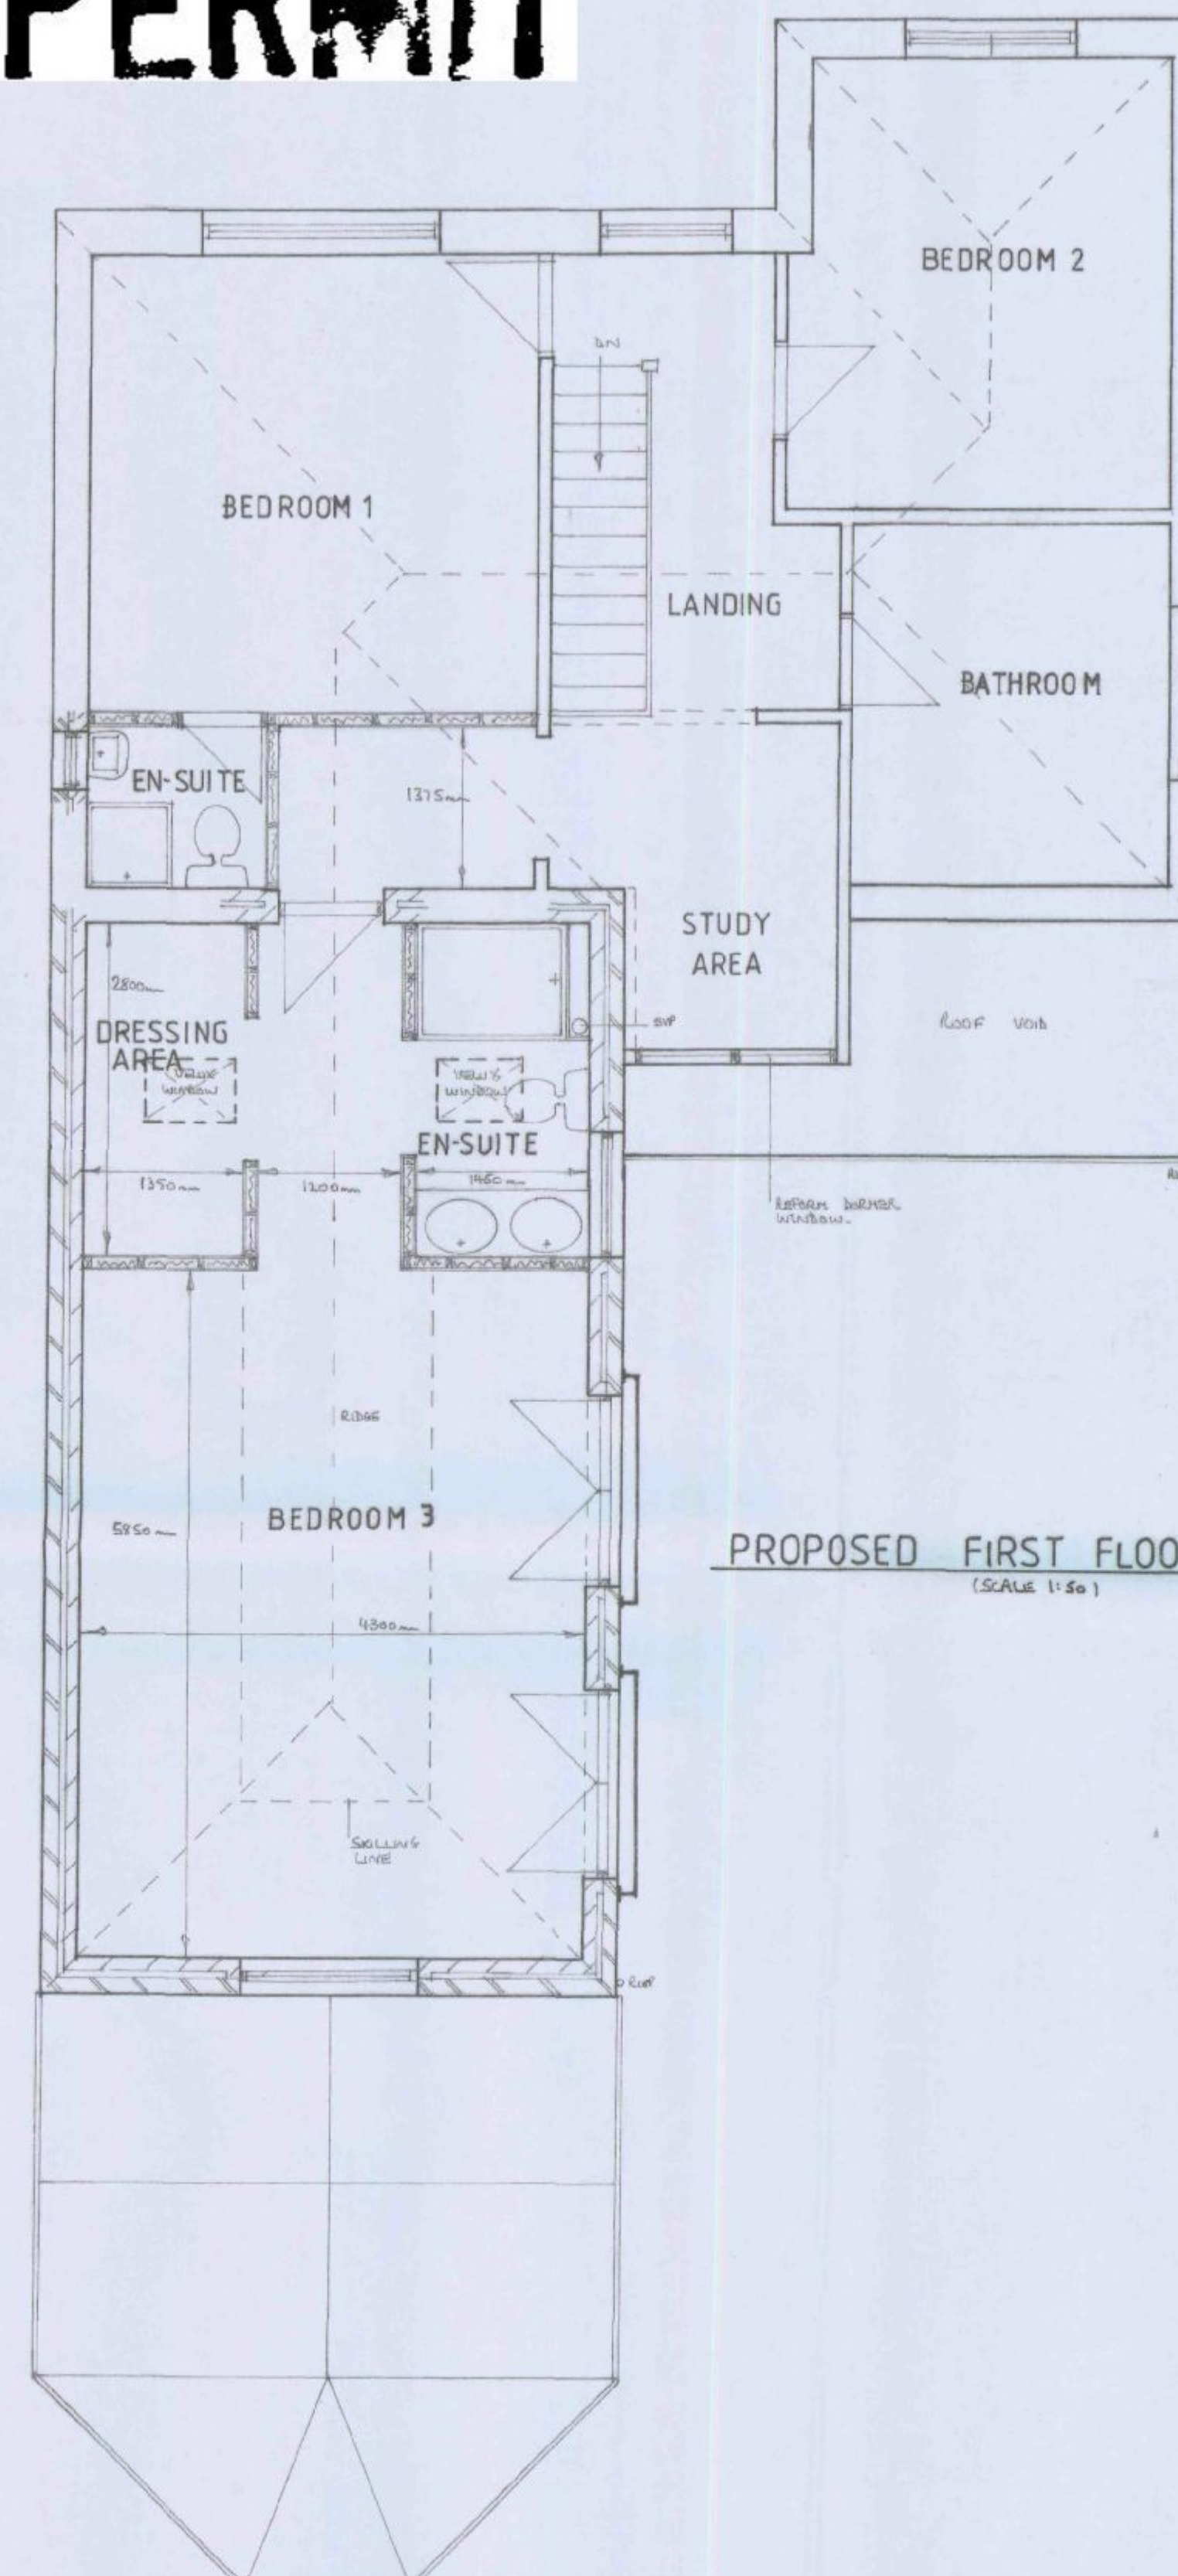


PROPOSED FIRST FLOOR PLAN  
(SCALE 1:50)

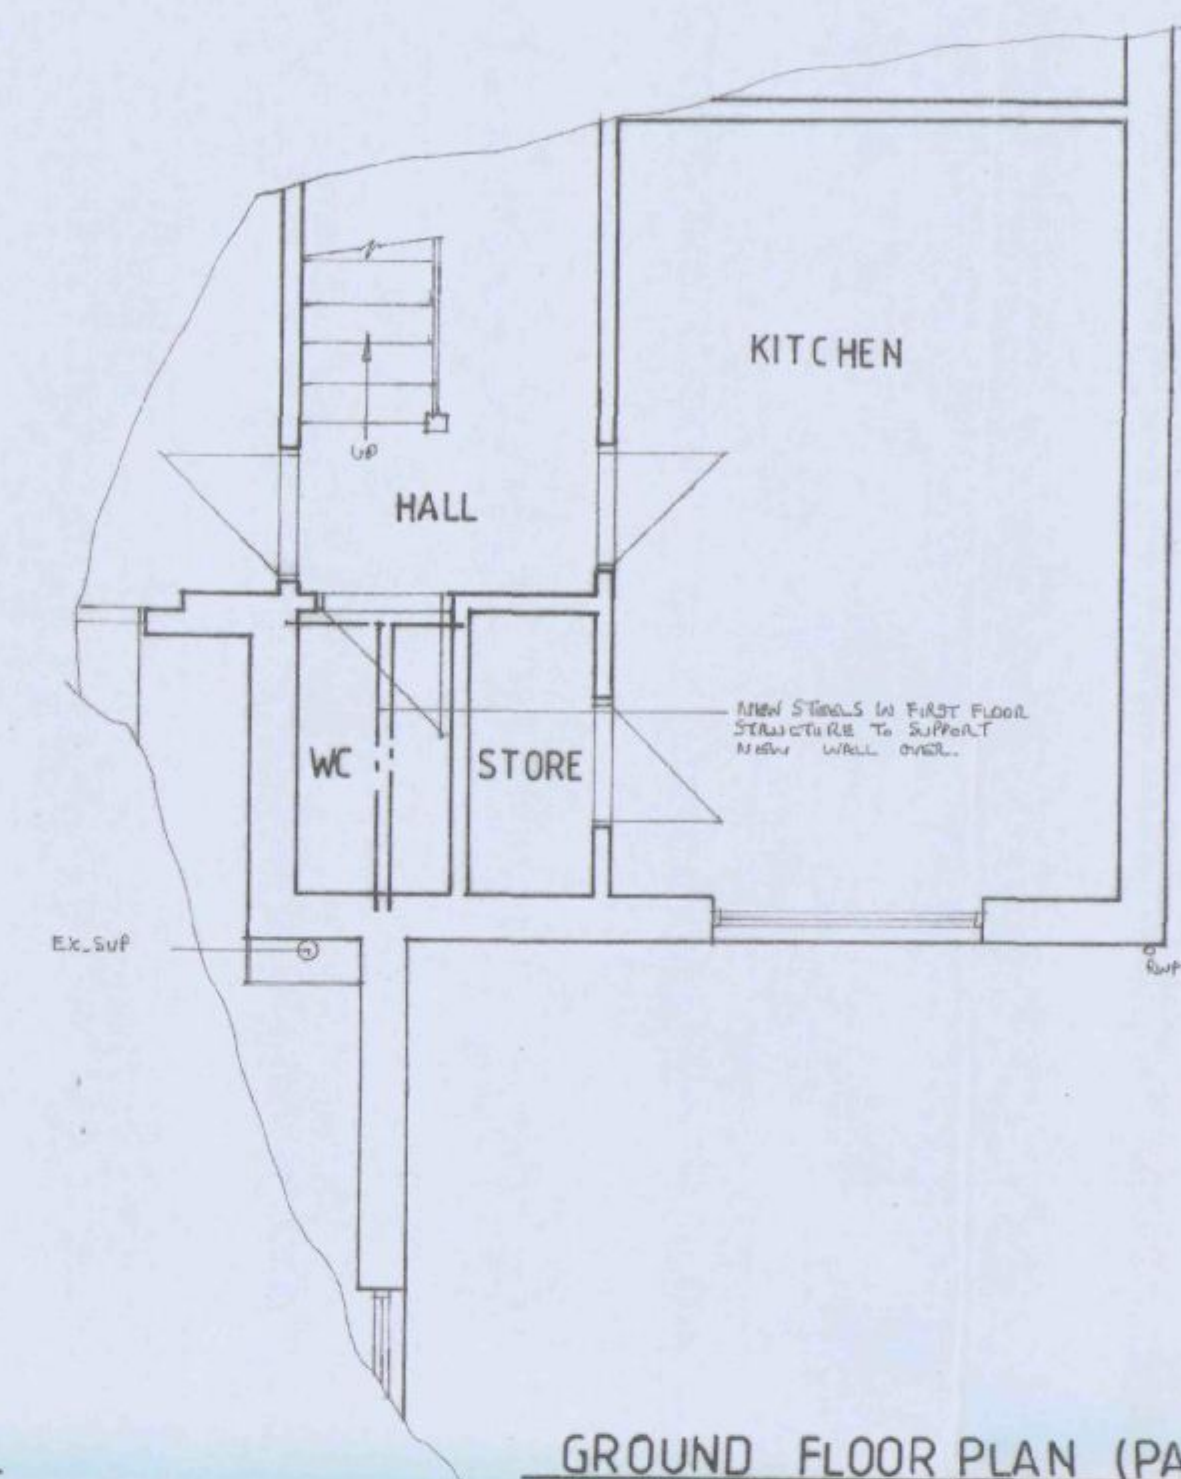

GROUND FLOOR PLAN (PART)  
(SCALE 1:50)

HAVANT BOROUGH  
COUNCIL  
23 AUG 2010  
**RECEIVED**

SCALE 1:50 at A1

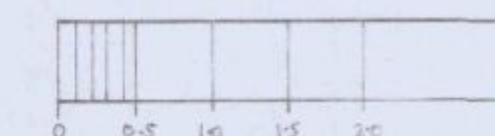

PROPOSED REAR FIRST FLOOR EXTENSION  
CLIENT MR MRS & BRYDEN.

197 A LONDON ROAD,  
WATERLOOVILLE.

SCALE 1:50 DATE 14-08-10

JOB No 07/10 DWN BY: MS

REVISIONS: