


PERMIT

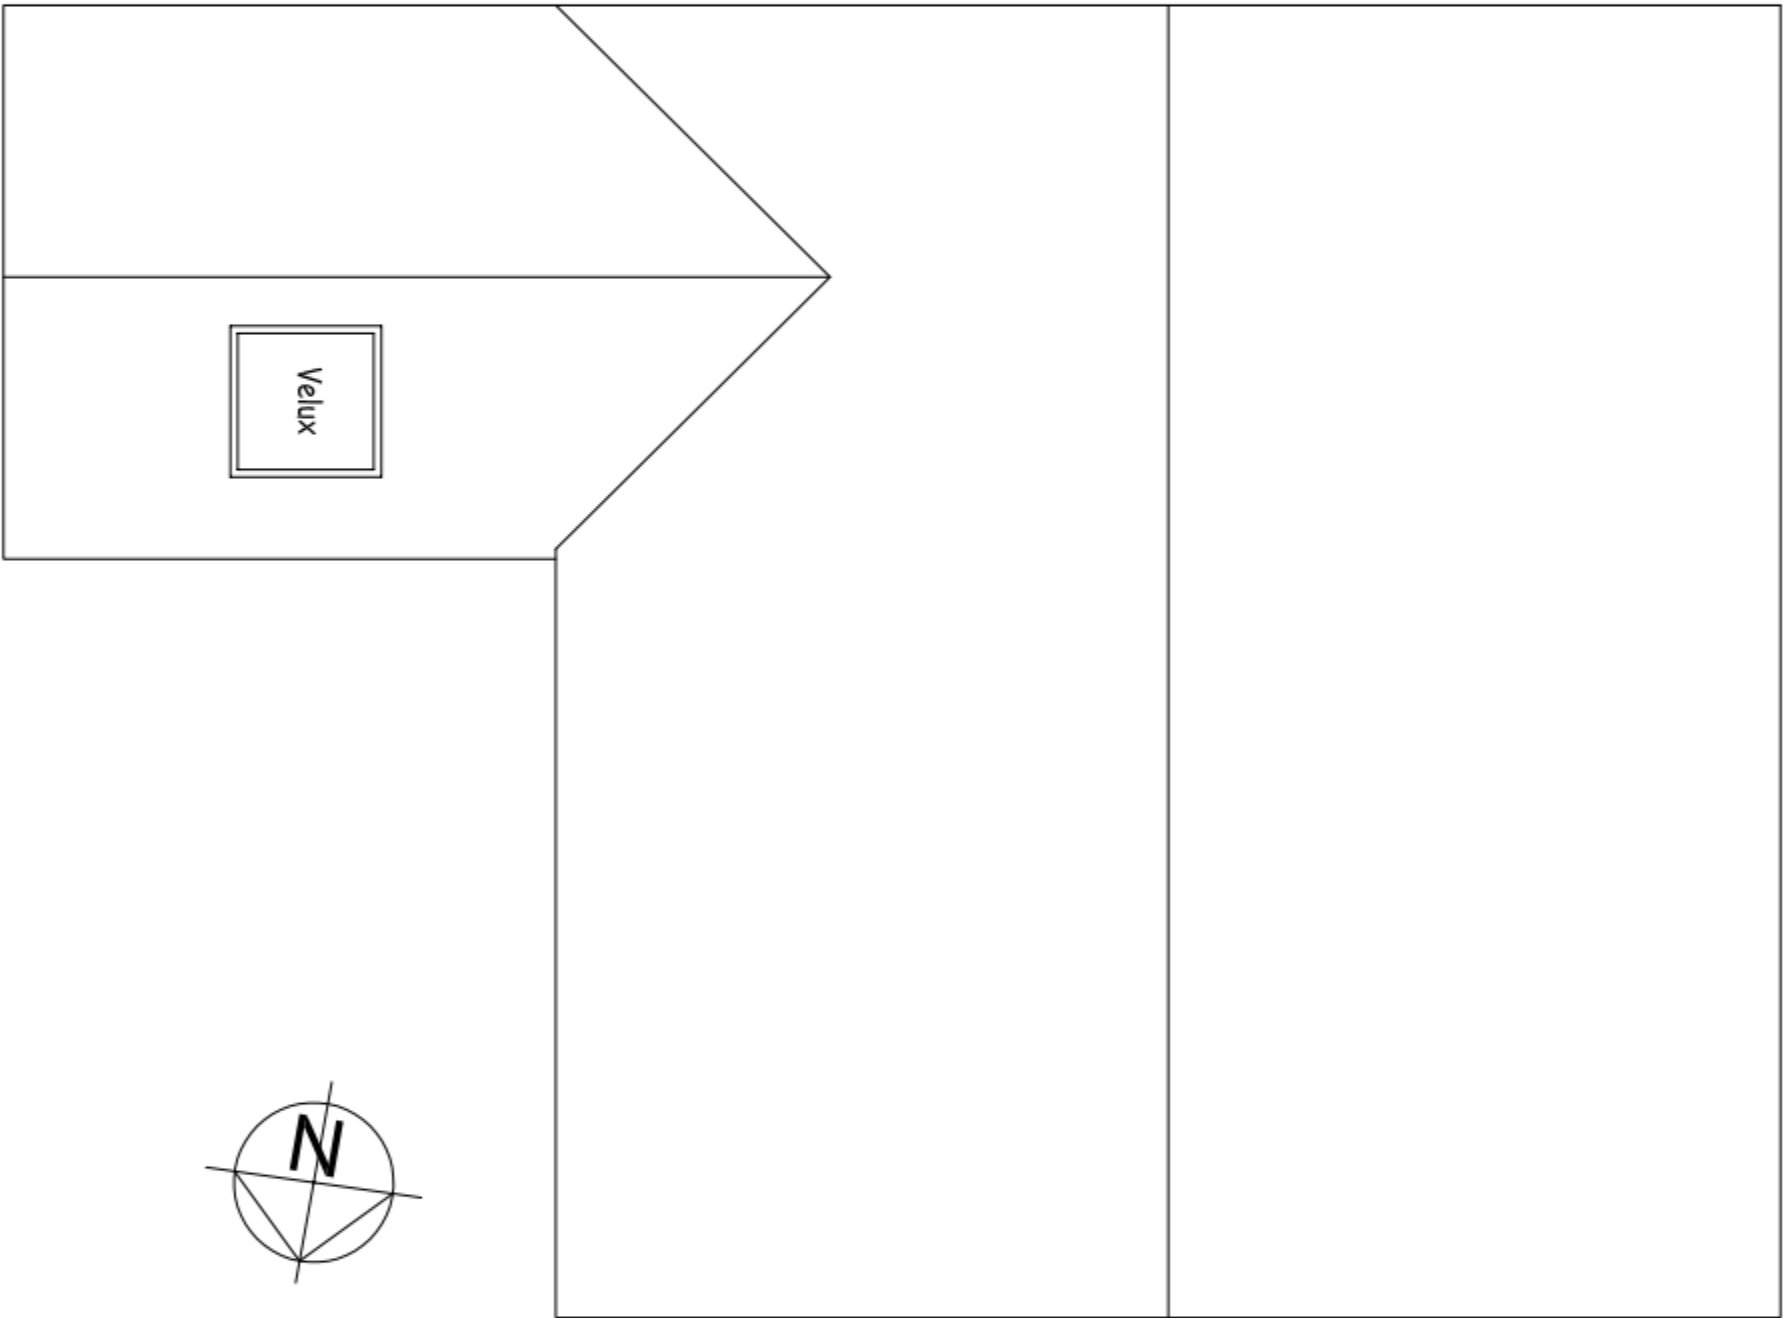

Scale

This drawing may be scaled for planning purposes only.
For all other purposes dimensions must be checked on
site and not scaled from the drawing.

Client:	Mr & Mrs Potter
Project:	16 Cotwell Avenue Cowplain, PO8 9AN
Drawing Title:	Roof Plan
Drawn By :	SF
Date:	Sept 10
Drawing No:	CA/05
Scale :	1:50@A2
Issue:	A