




PERMIT

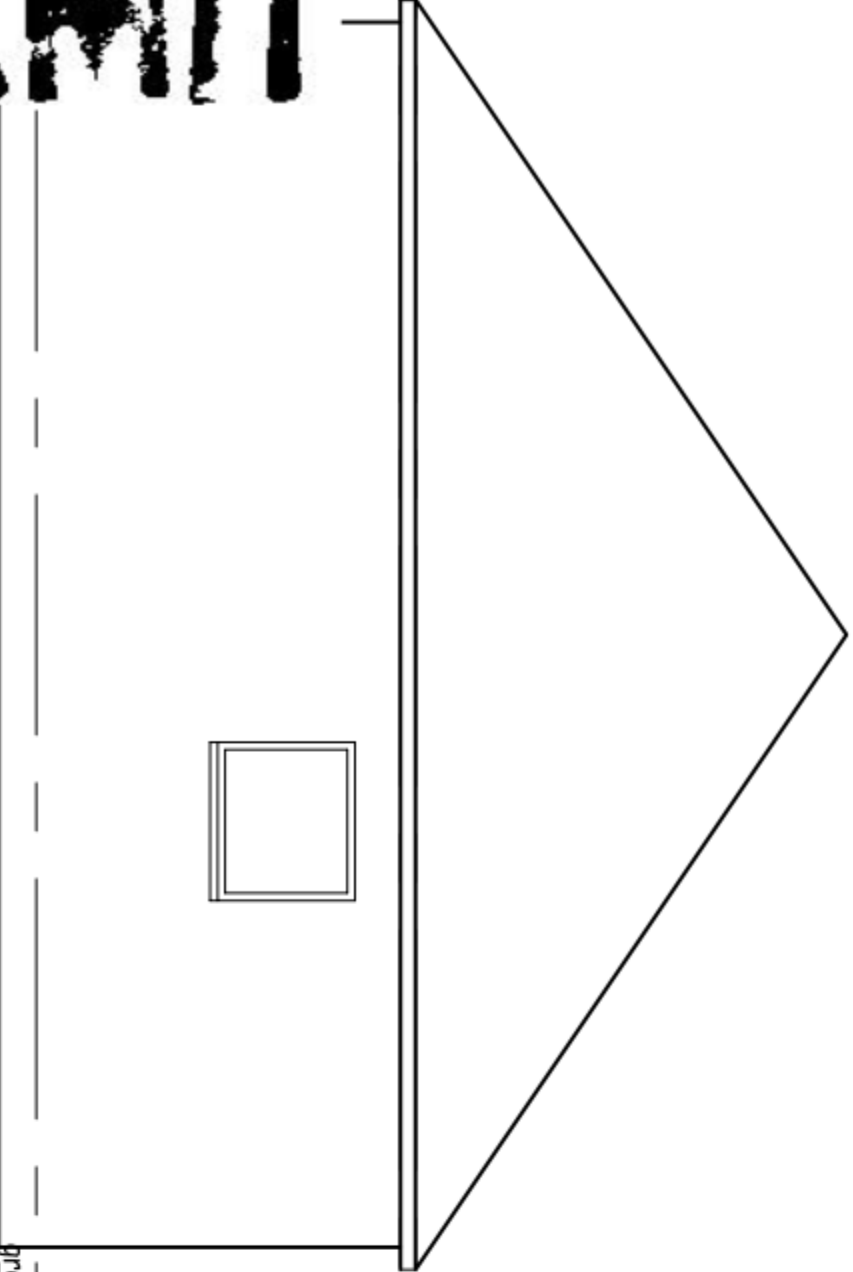


EXISTING SOUTH ELEVATION

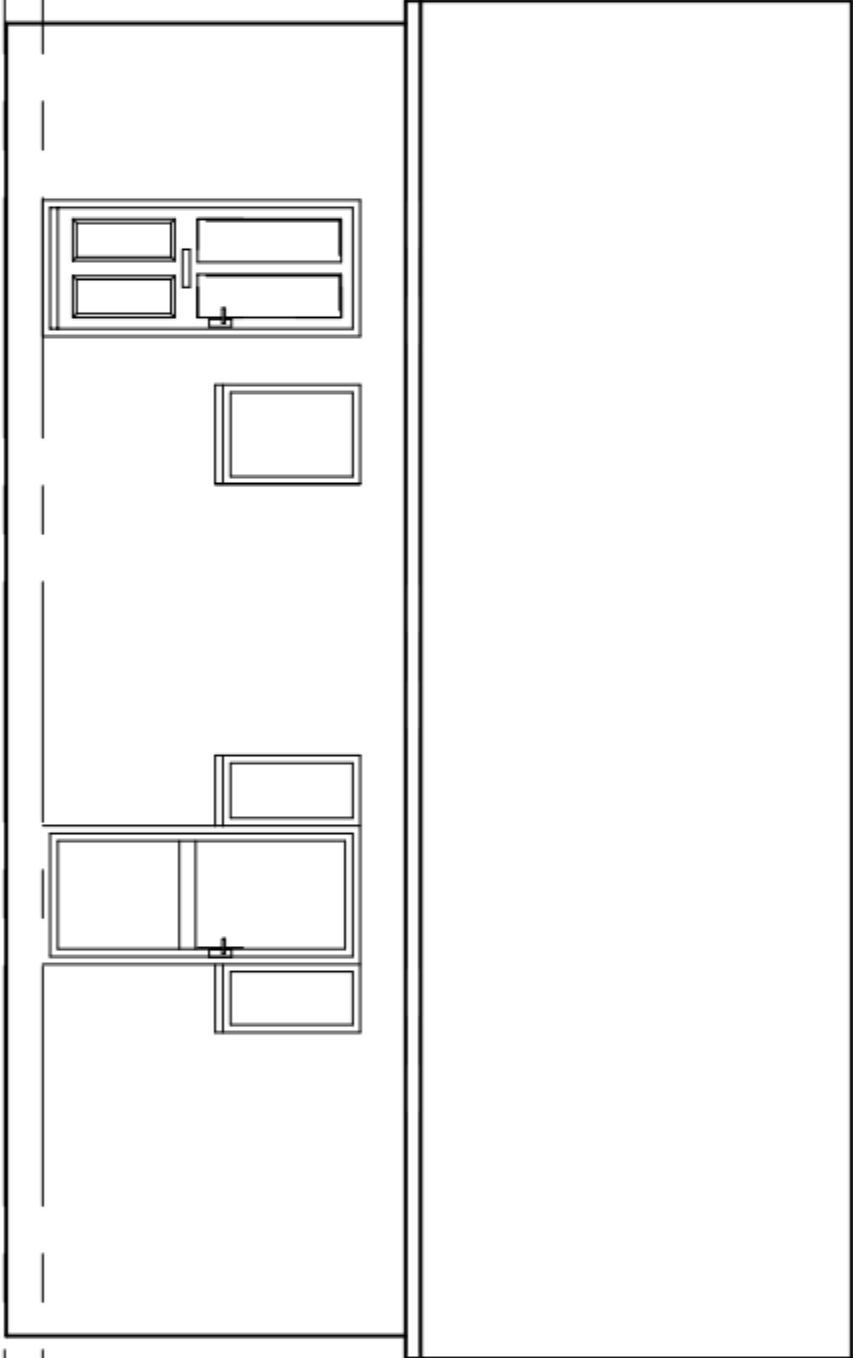


EXISTING EAST ELEVATION

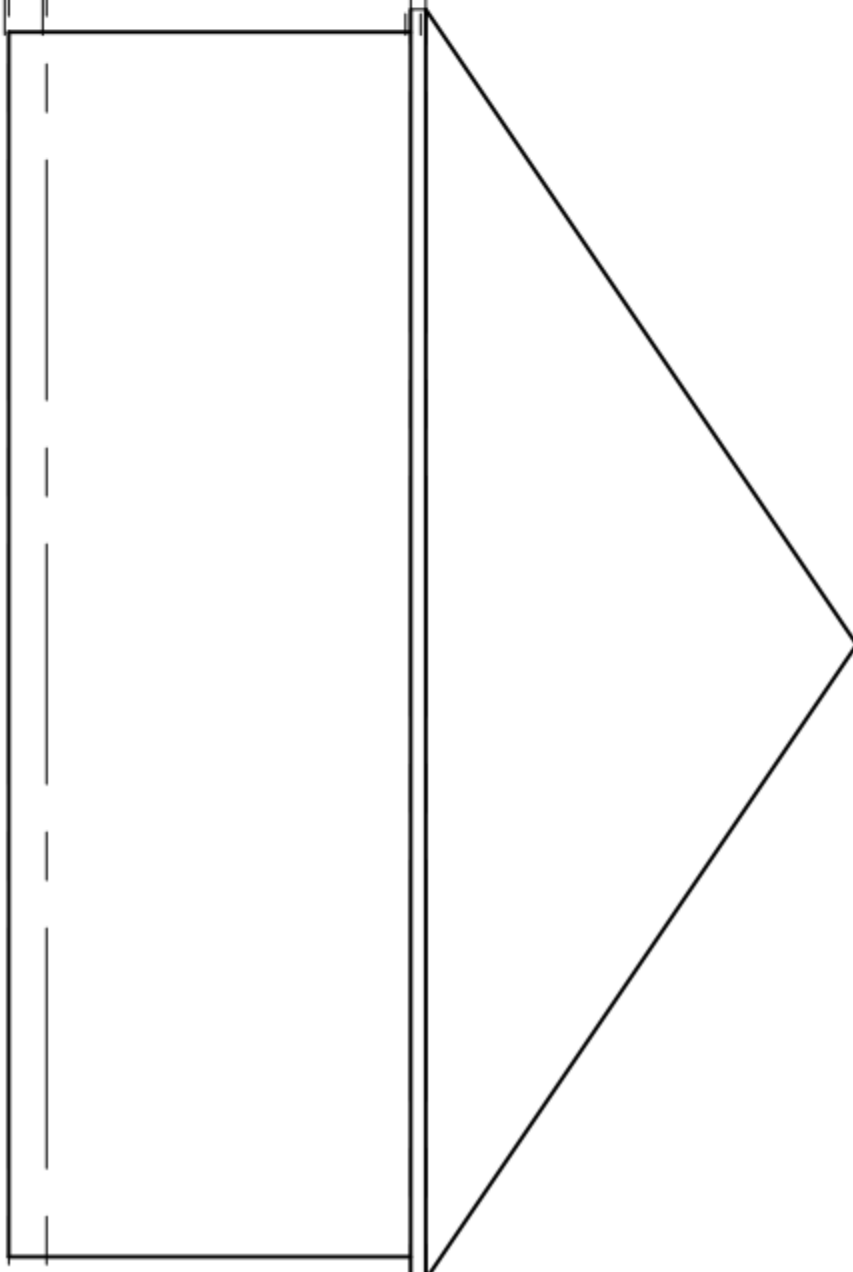


EXISTING NORTH ELEVATION

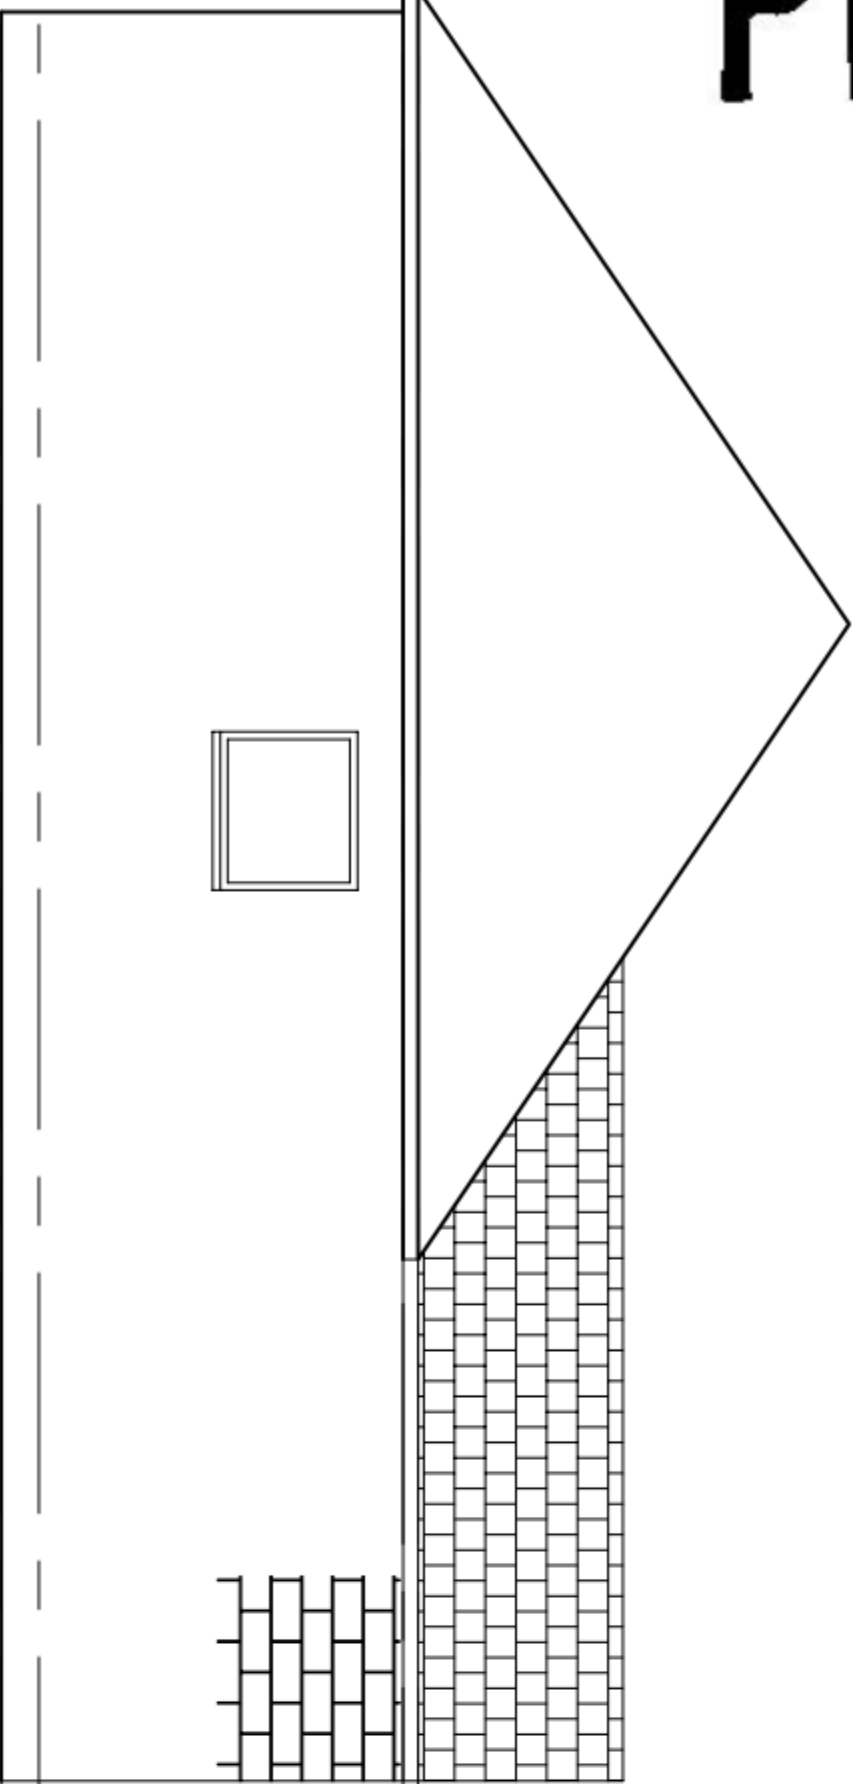


PROPOSED SOUTH ELEVATION

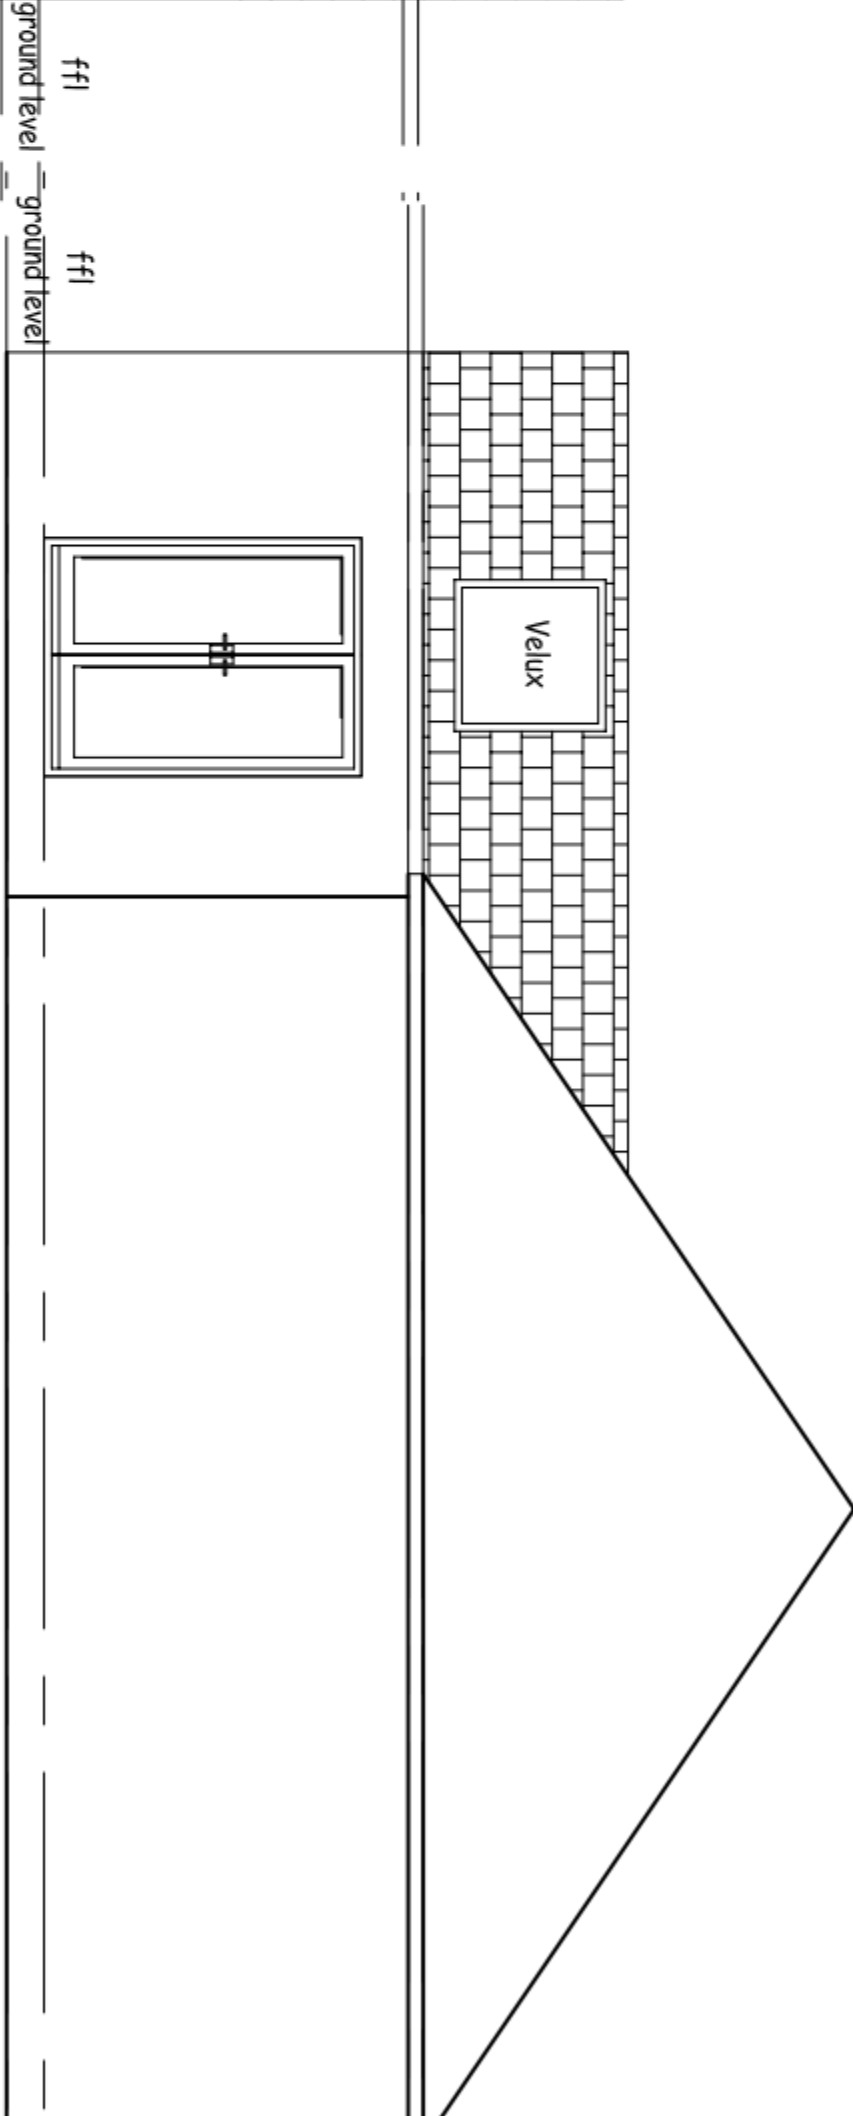

PROPOSED NORTH ELEVATION

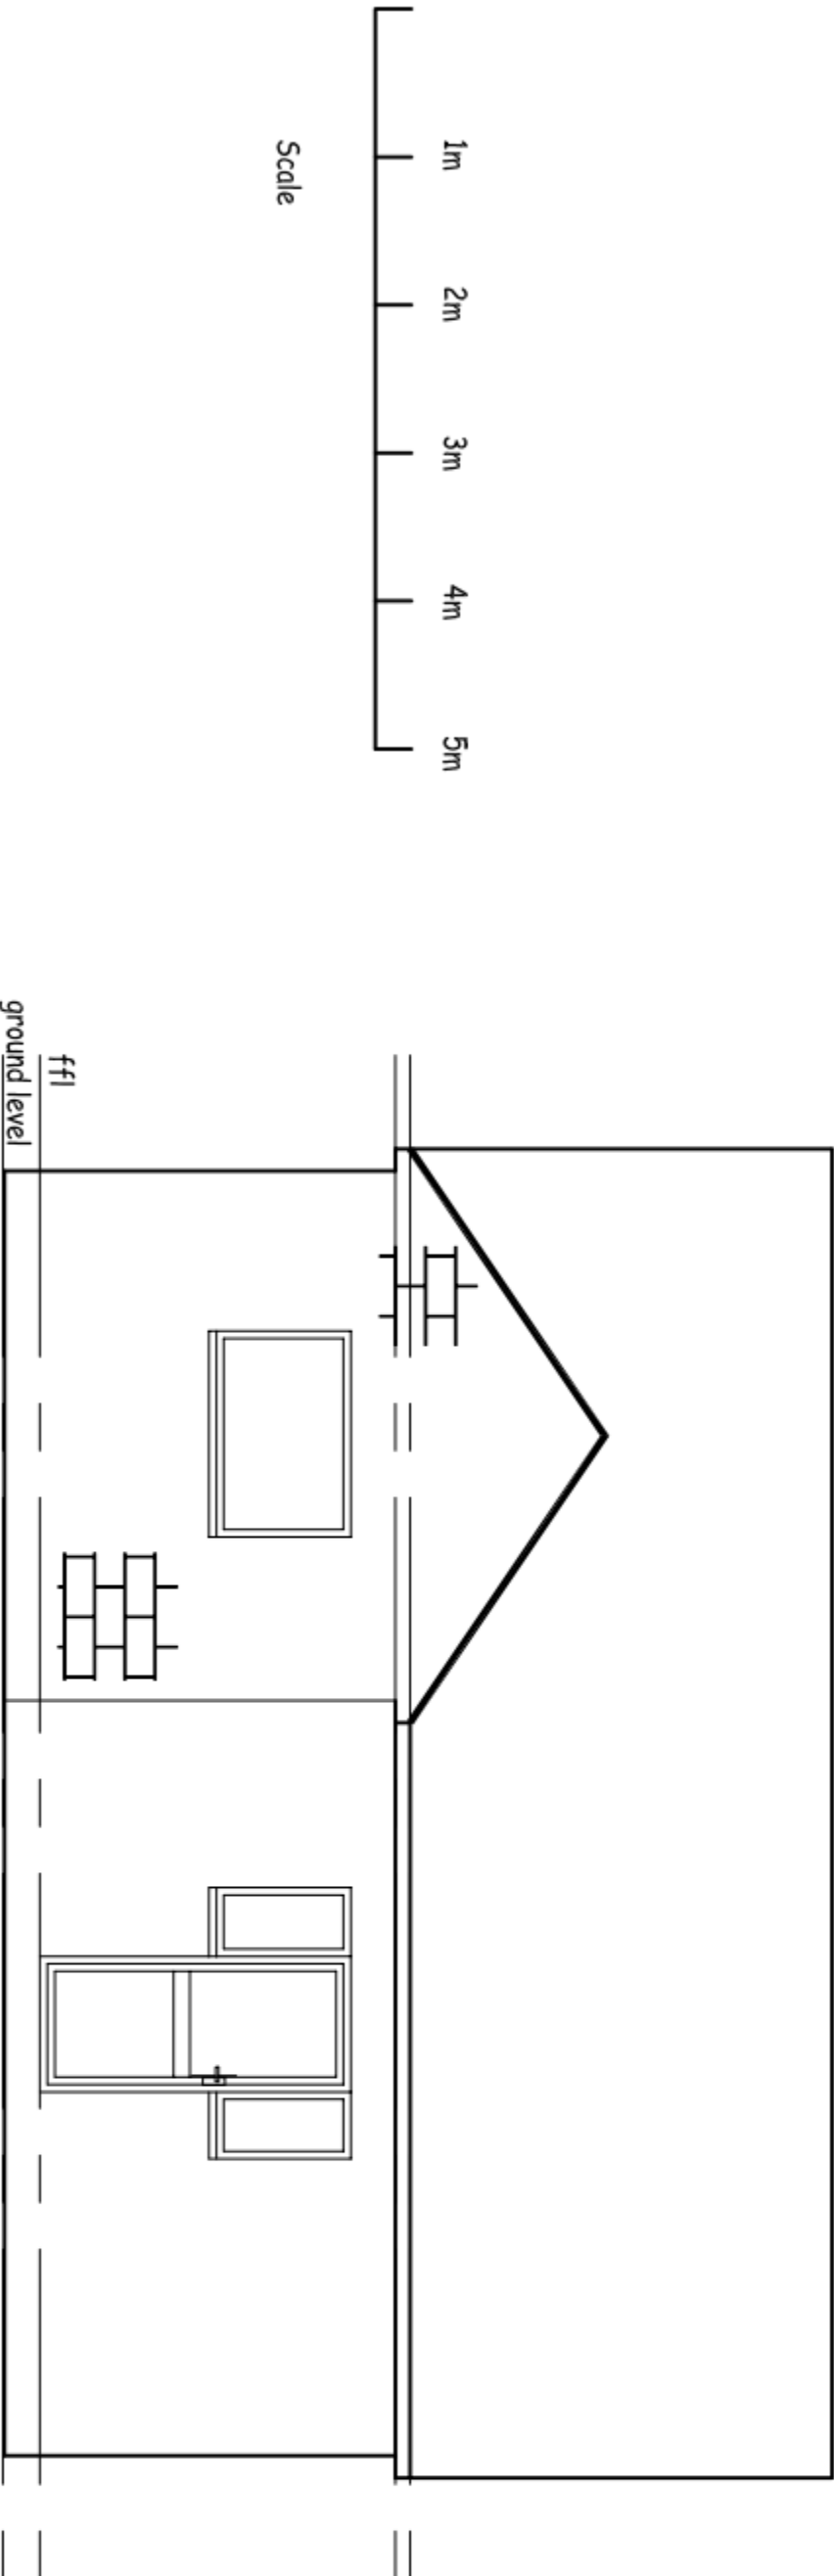

PROPOSED EAST ELEVATION

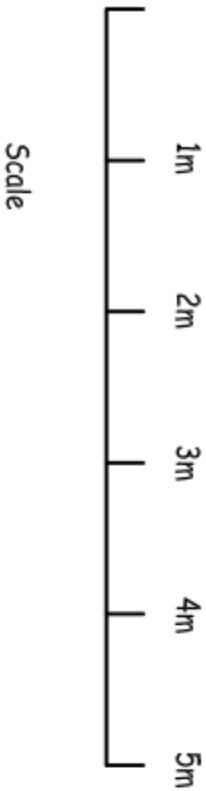

This drawing may be scaled for planning purposes only.
For all other purposes dimensions must be checked on
site and not scaled from the drawing.

Client: Mr & Mrs Potter
Project: 16 Cotwell Avenue
..... Cowplain, PO8 9AN
Drawing Title: Existing & Proposed Elevations
SF
Drawn By :
Date: Sept 10 Scale : 1:50@A2
Drawing No: CA/02 Issue: B