




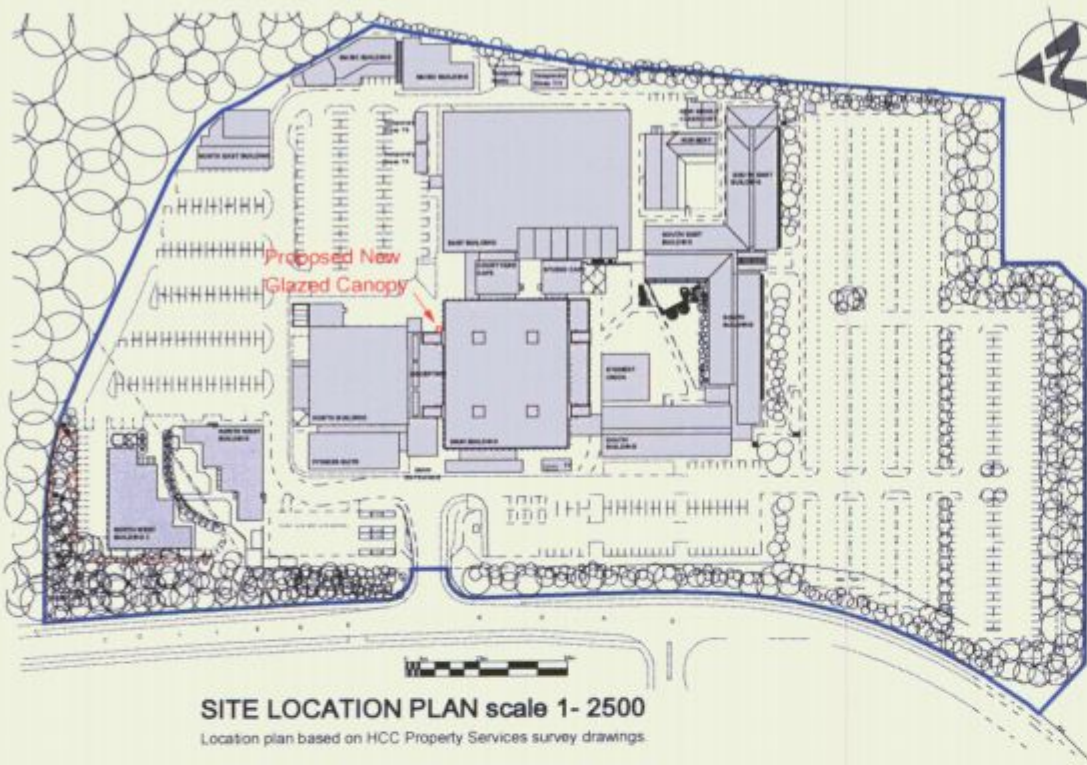



APP/10/0178

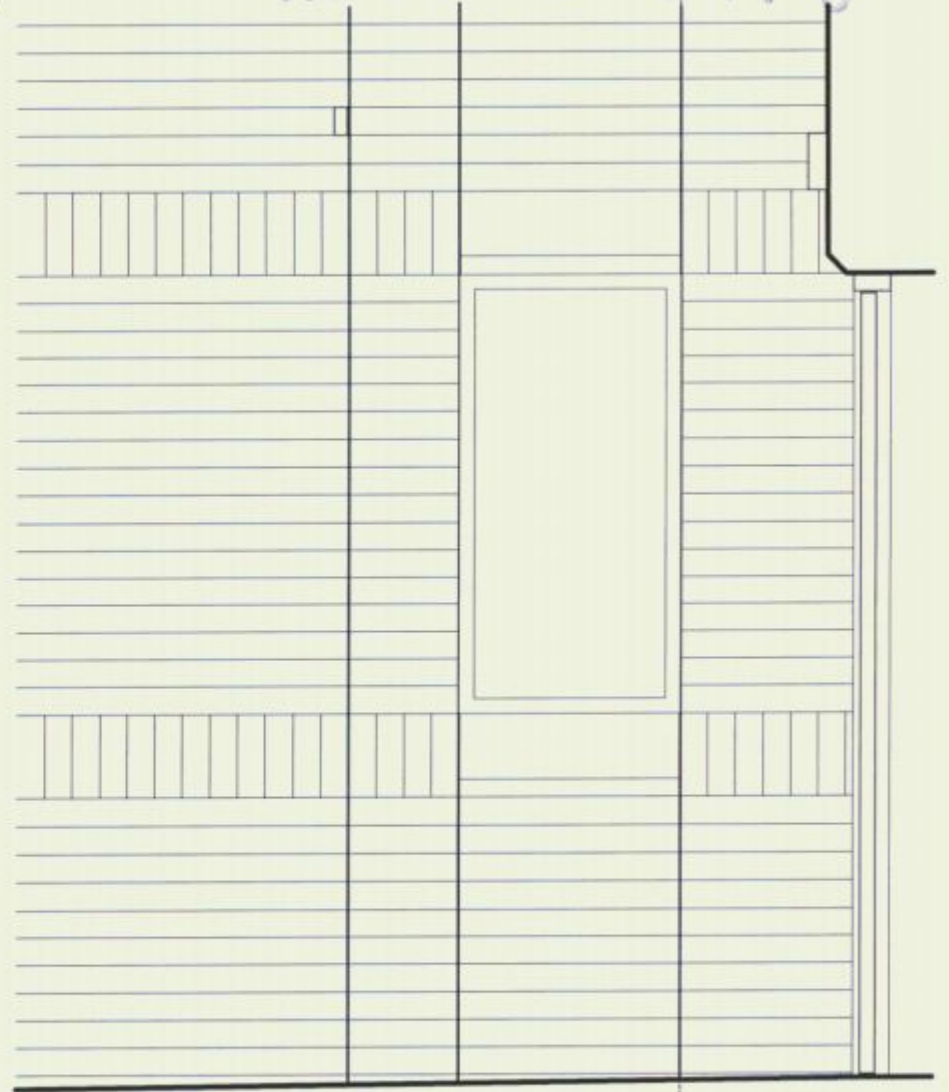

NORTH ELEVATION OF ENTRANCE DOORS - MAIN BUILDING
scale 1-20

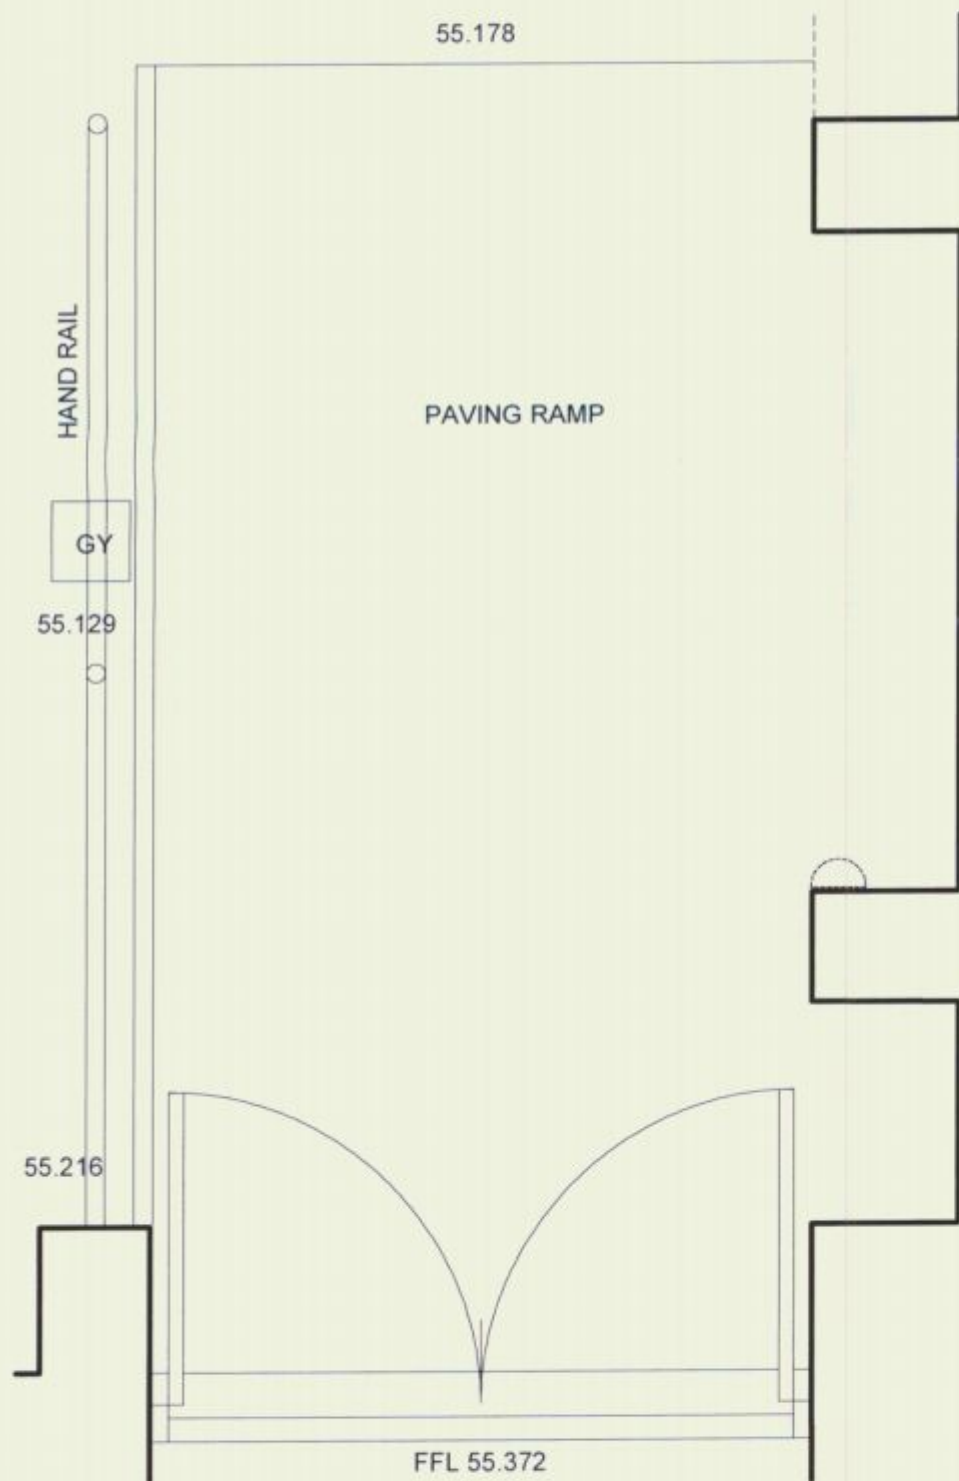

PLAN OF ENTRANCE DOORS - MAIN BUILDING
scale 1-20

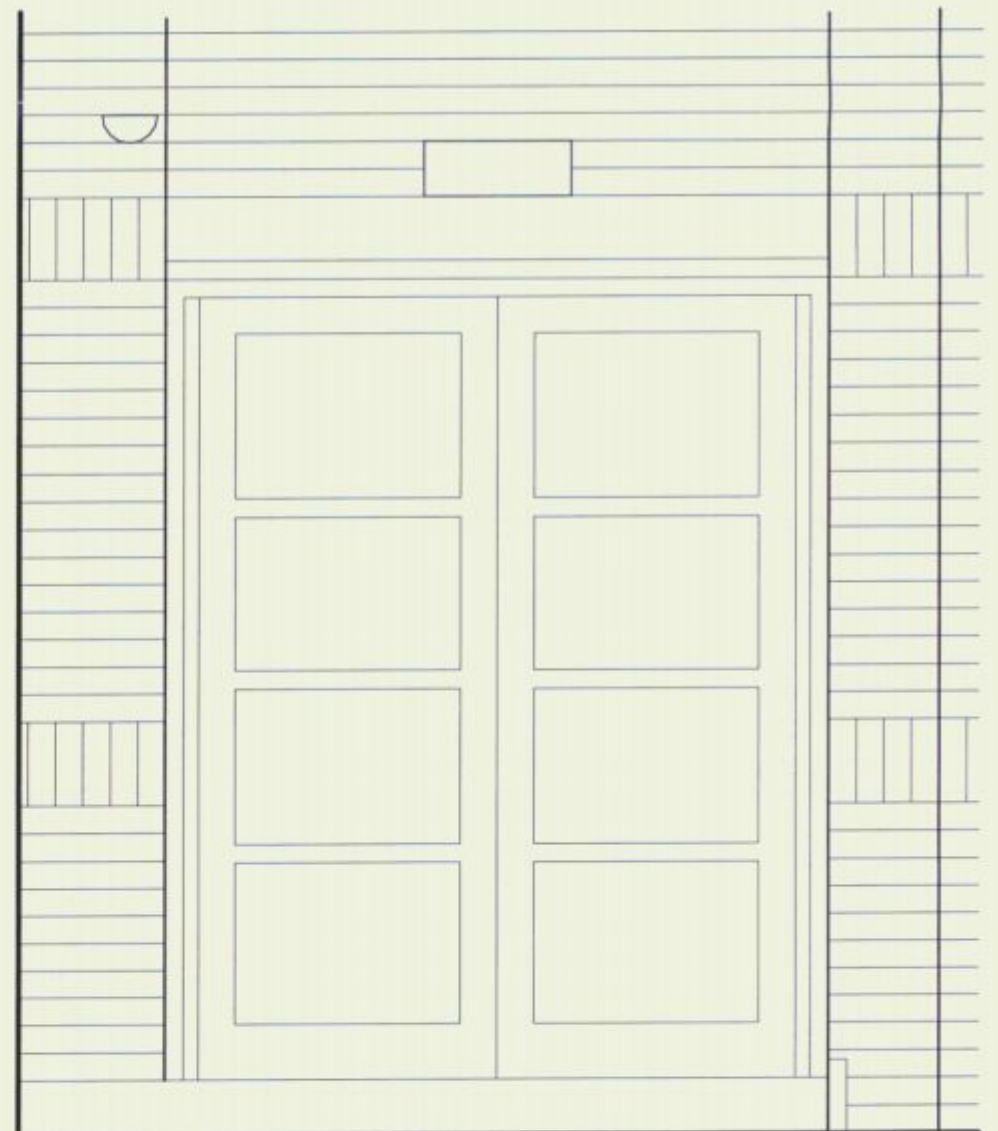 

EAST ELEVATION OF ENTRANCE DOORS - MAIN BUILDING
scale 1-20

rev	description	date	by
A	Notes added	May 10	gd

South Downs College,
College Road,
Havant PO7 8AA.
tel: (02392) 841841

SCALE 1:20 @ A3
DATE April 10
DRAWN gd
FILE REF SDC-MainBldg-Glazed Canopy-E260410

ORIGINAL DRAWING A3

PROJECT South Downs College, College Road, Havant Proposed New Glazed Canopy		
SHEET CONTENTS Existing Layout Main Building B tower Entrance	DRAWING NO. E260410/01	REV A