




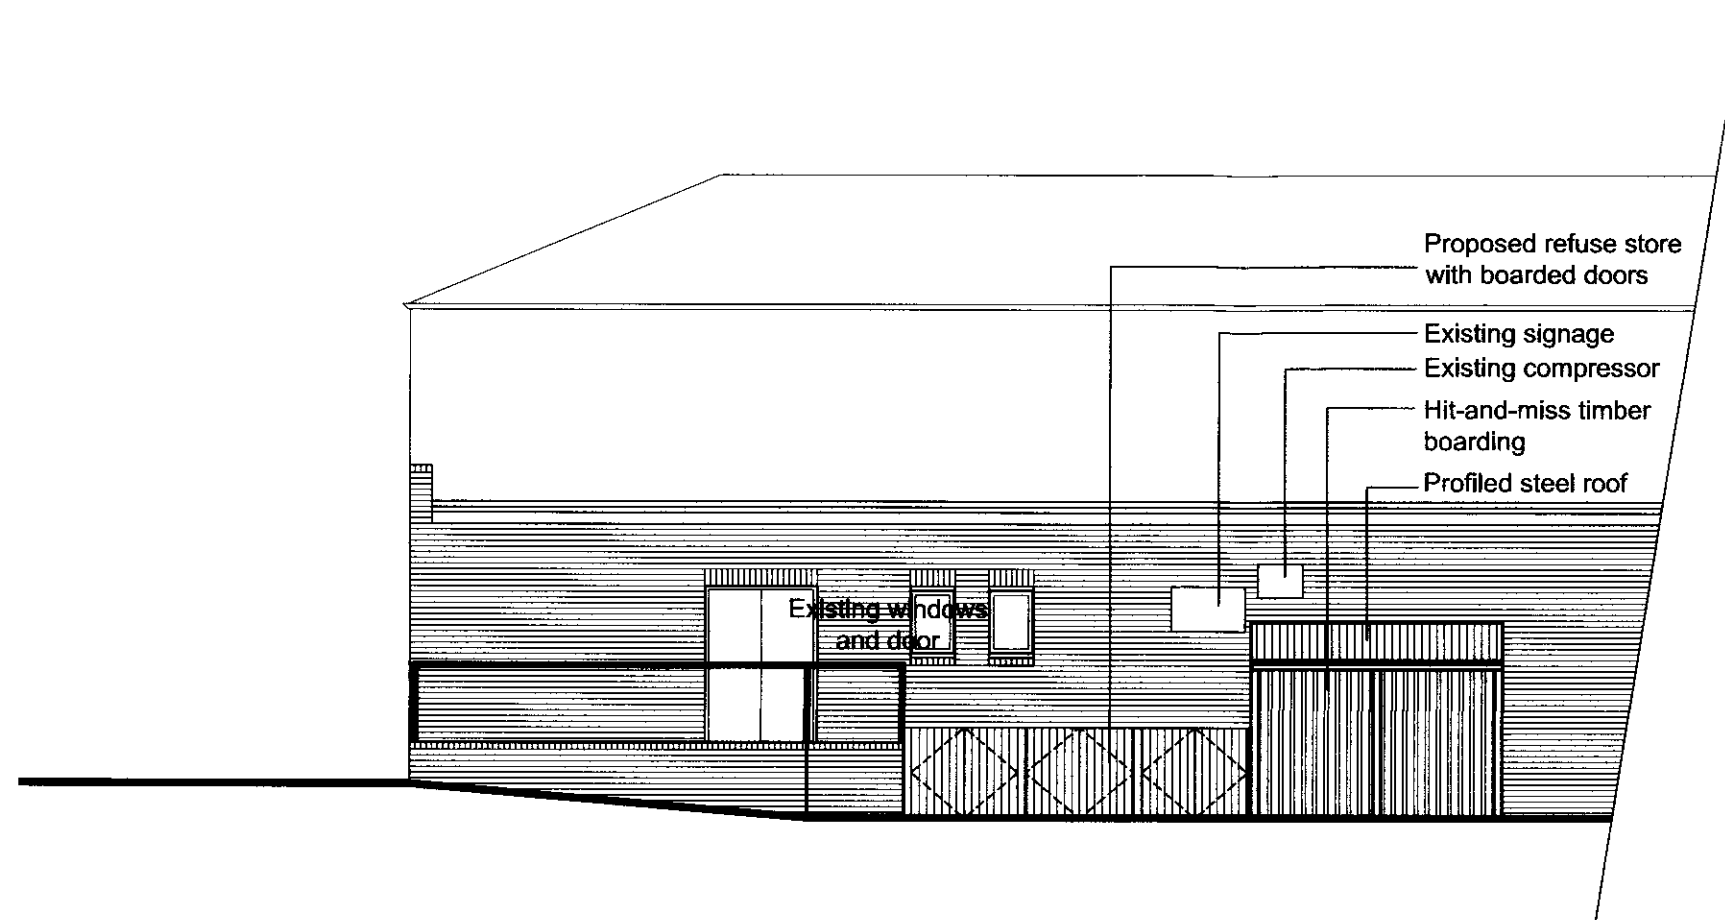

1. Proposed Part Rear Elevation

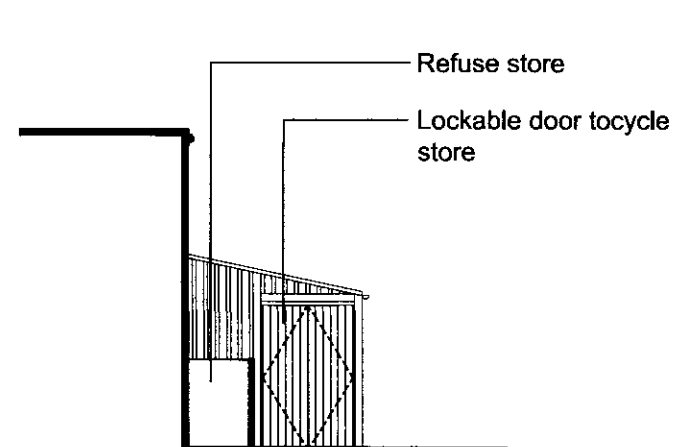

2. Proposed Part South Elevation
(Thru Refuse Store)

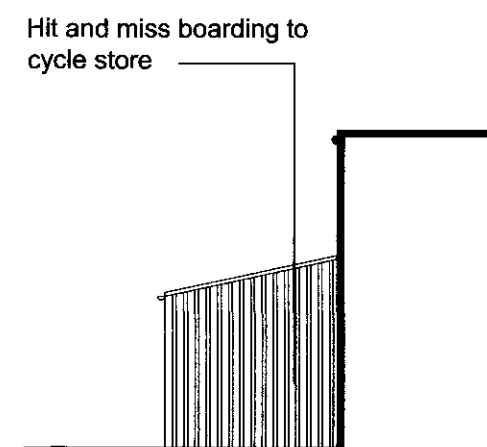

3. Proposed Part North Elevation

LANE 1345

APP / 10 / 30092

Rev	Note	By	Date
Scale:	1:100	Size:	@A3
Date:	11.06.10	Status:	PLANNING
Drawn:	IMA	Checked:	/
Job No:	522	Dwg/Rev:	07
Title:	Proposed Refuse Store and Cycle Store Elevations		
Project:	15 to 17 North Street Emsworth Portsmouth		
Client:	The Ancient Order of Foresters		



danielhurdassociates
chartered architects

