


North Facing Elevation @ 1:100 (A3)

existing roof sheet corrugated metal
poor condition

existing face brickwork walls


South Facing Elevation at stockroom wall

existing face brickwork walls

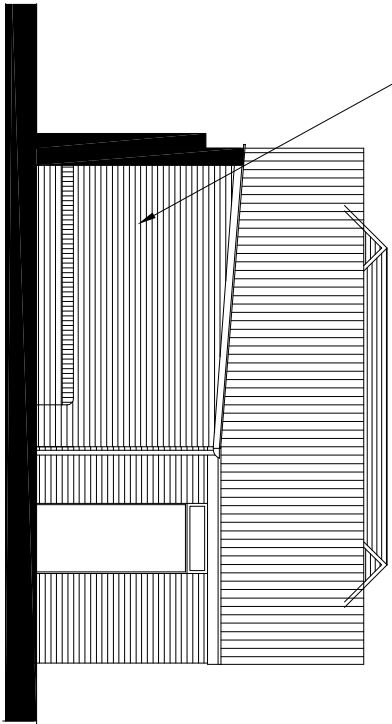


South Facing Elevation

NORTH

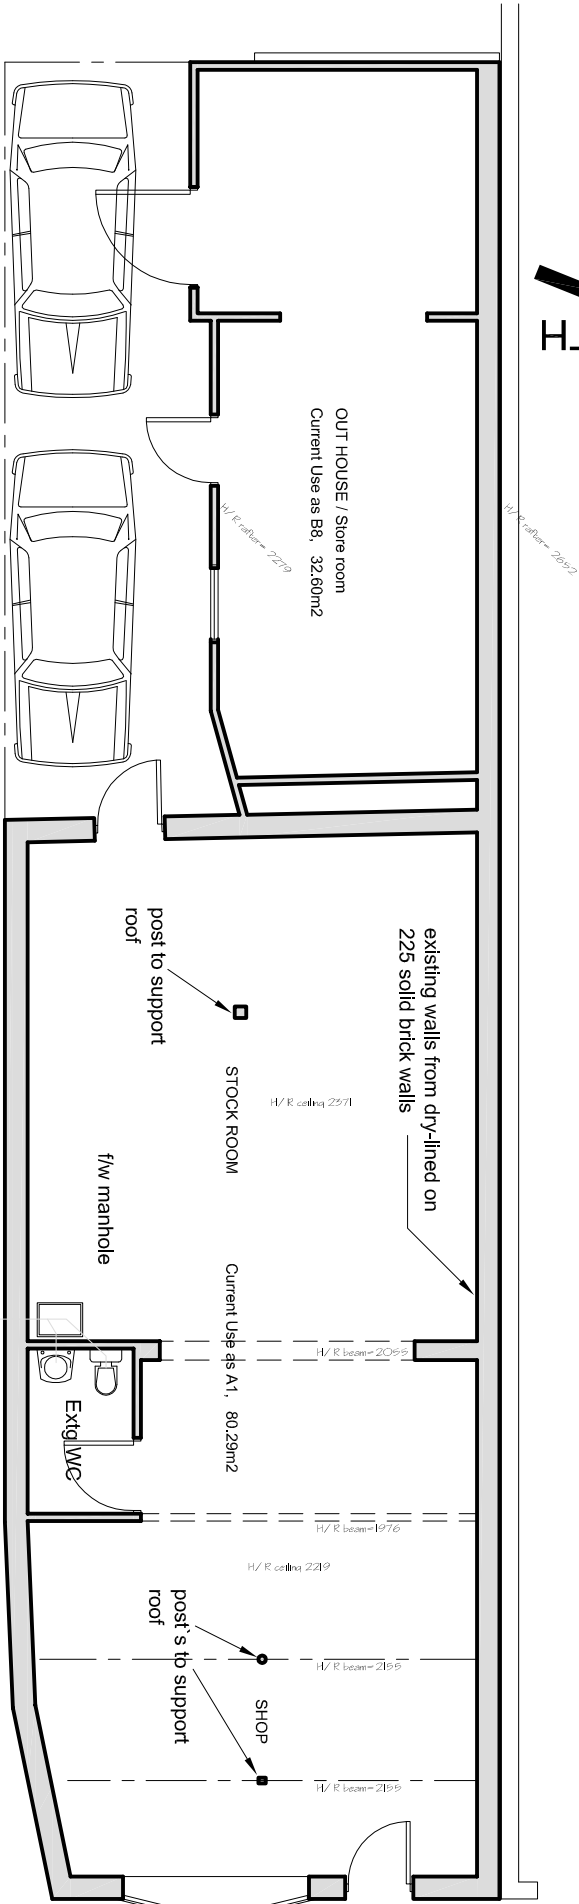

Floor Plan @ 1:100 (A3)

 project Proposed change of use & refurbishment to No 12 The Pallant, Havant, Hampshire		drawn by bf:sales		date July 2010		Drg Number 1021-01		 Architectural , Civil Structural & Mechanical Draughting Services 6 Tukes Avenue Bridgemay, Gosport Hampshire, PO13 0SE	
checked by		date							
scale 1:100		rev							
drawing title Existing Plans and Elevations									