


APP/10/0010

PERMIT


HAVANT BOROUGH
COUNCIL
0.7 APR 2010
RECEIVED

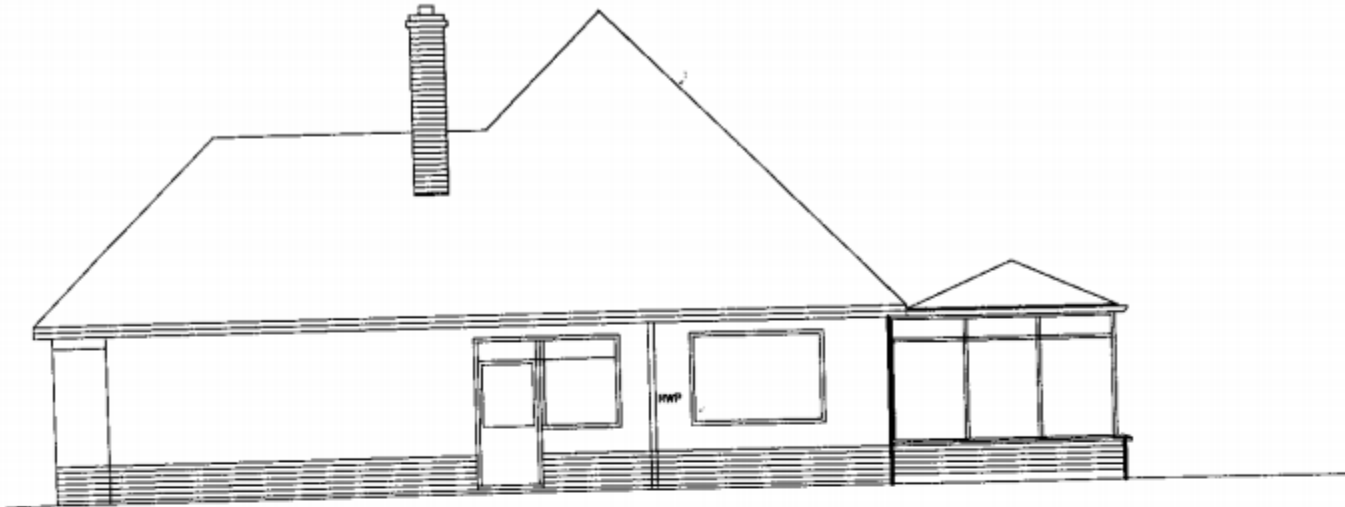


SIDE ELEVATION (NORTH)




FRONT ELEVATION (EAST)

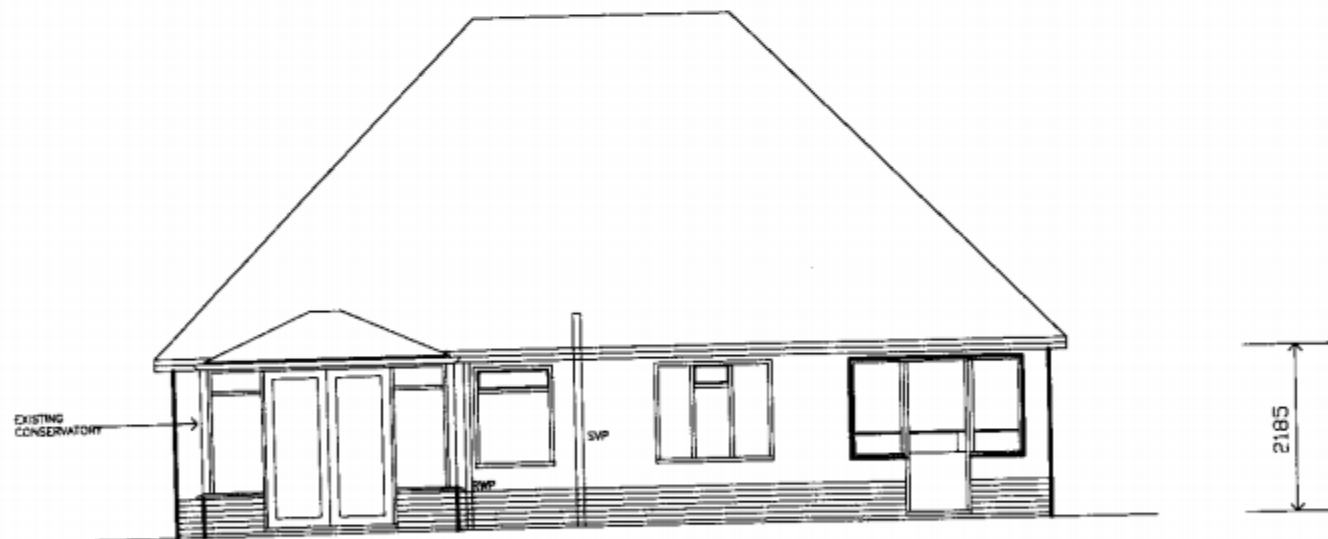

REAR ELEVATION (WEST)

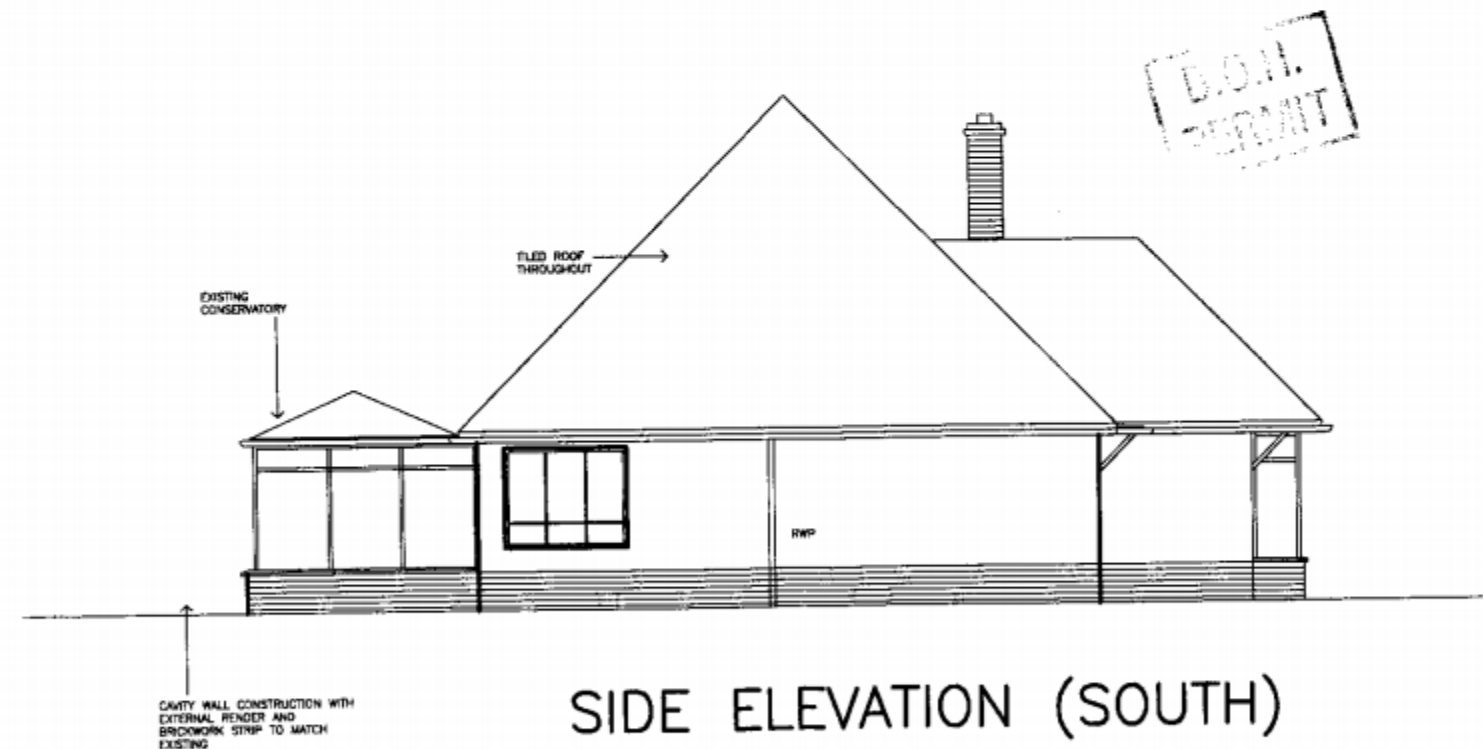

SIDE ELEVATION (SOUTH)

 

NOTE:
ELEVATIONS SHOW
PROPERTY BEFORE
PROPOSED CONVERSIONS
AND EXTENSIONS

Drawing Title	Scale
42 STAUNTON AVENUE ELEVATIONS INDICATING EXISTING PROPERTY	1:100
(Planning Ref PP-01030137)	Drawing Size
Drawing No. SAX-ST-AVE-0203	A3
	Revision A1