



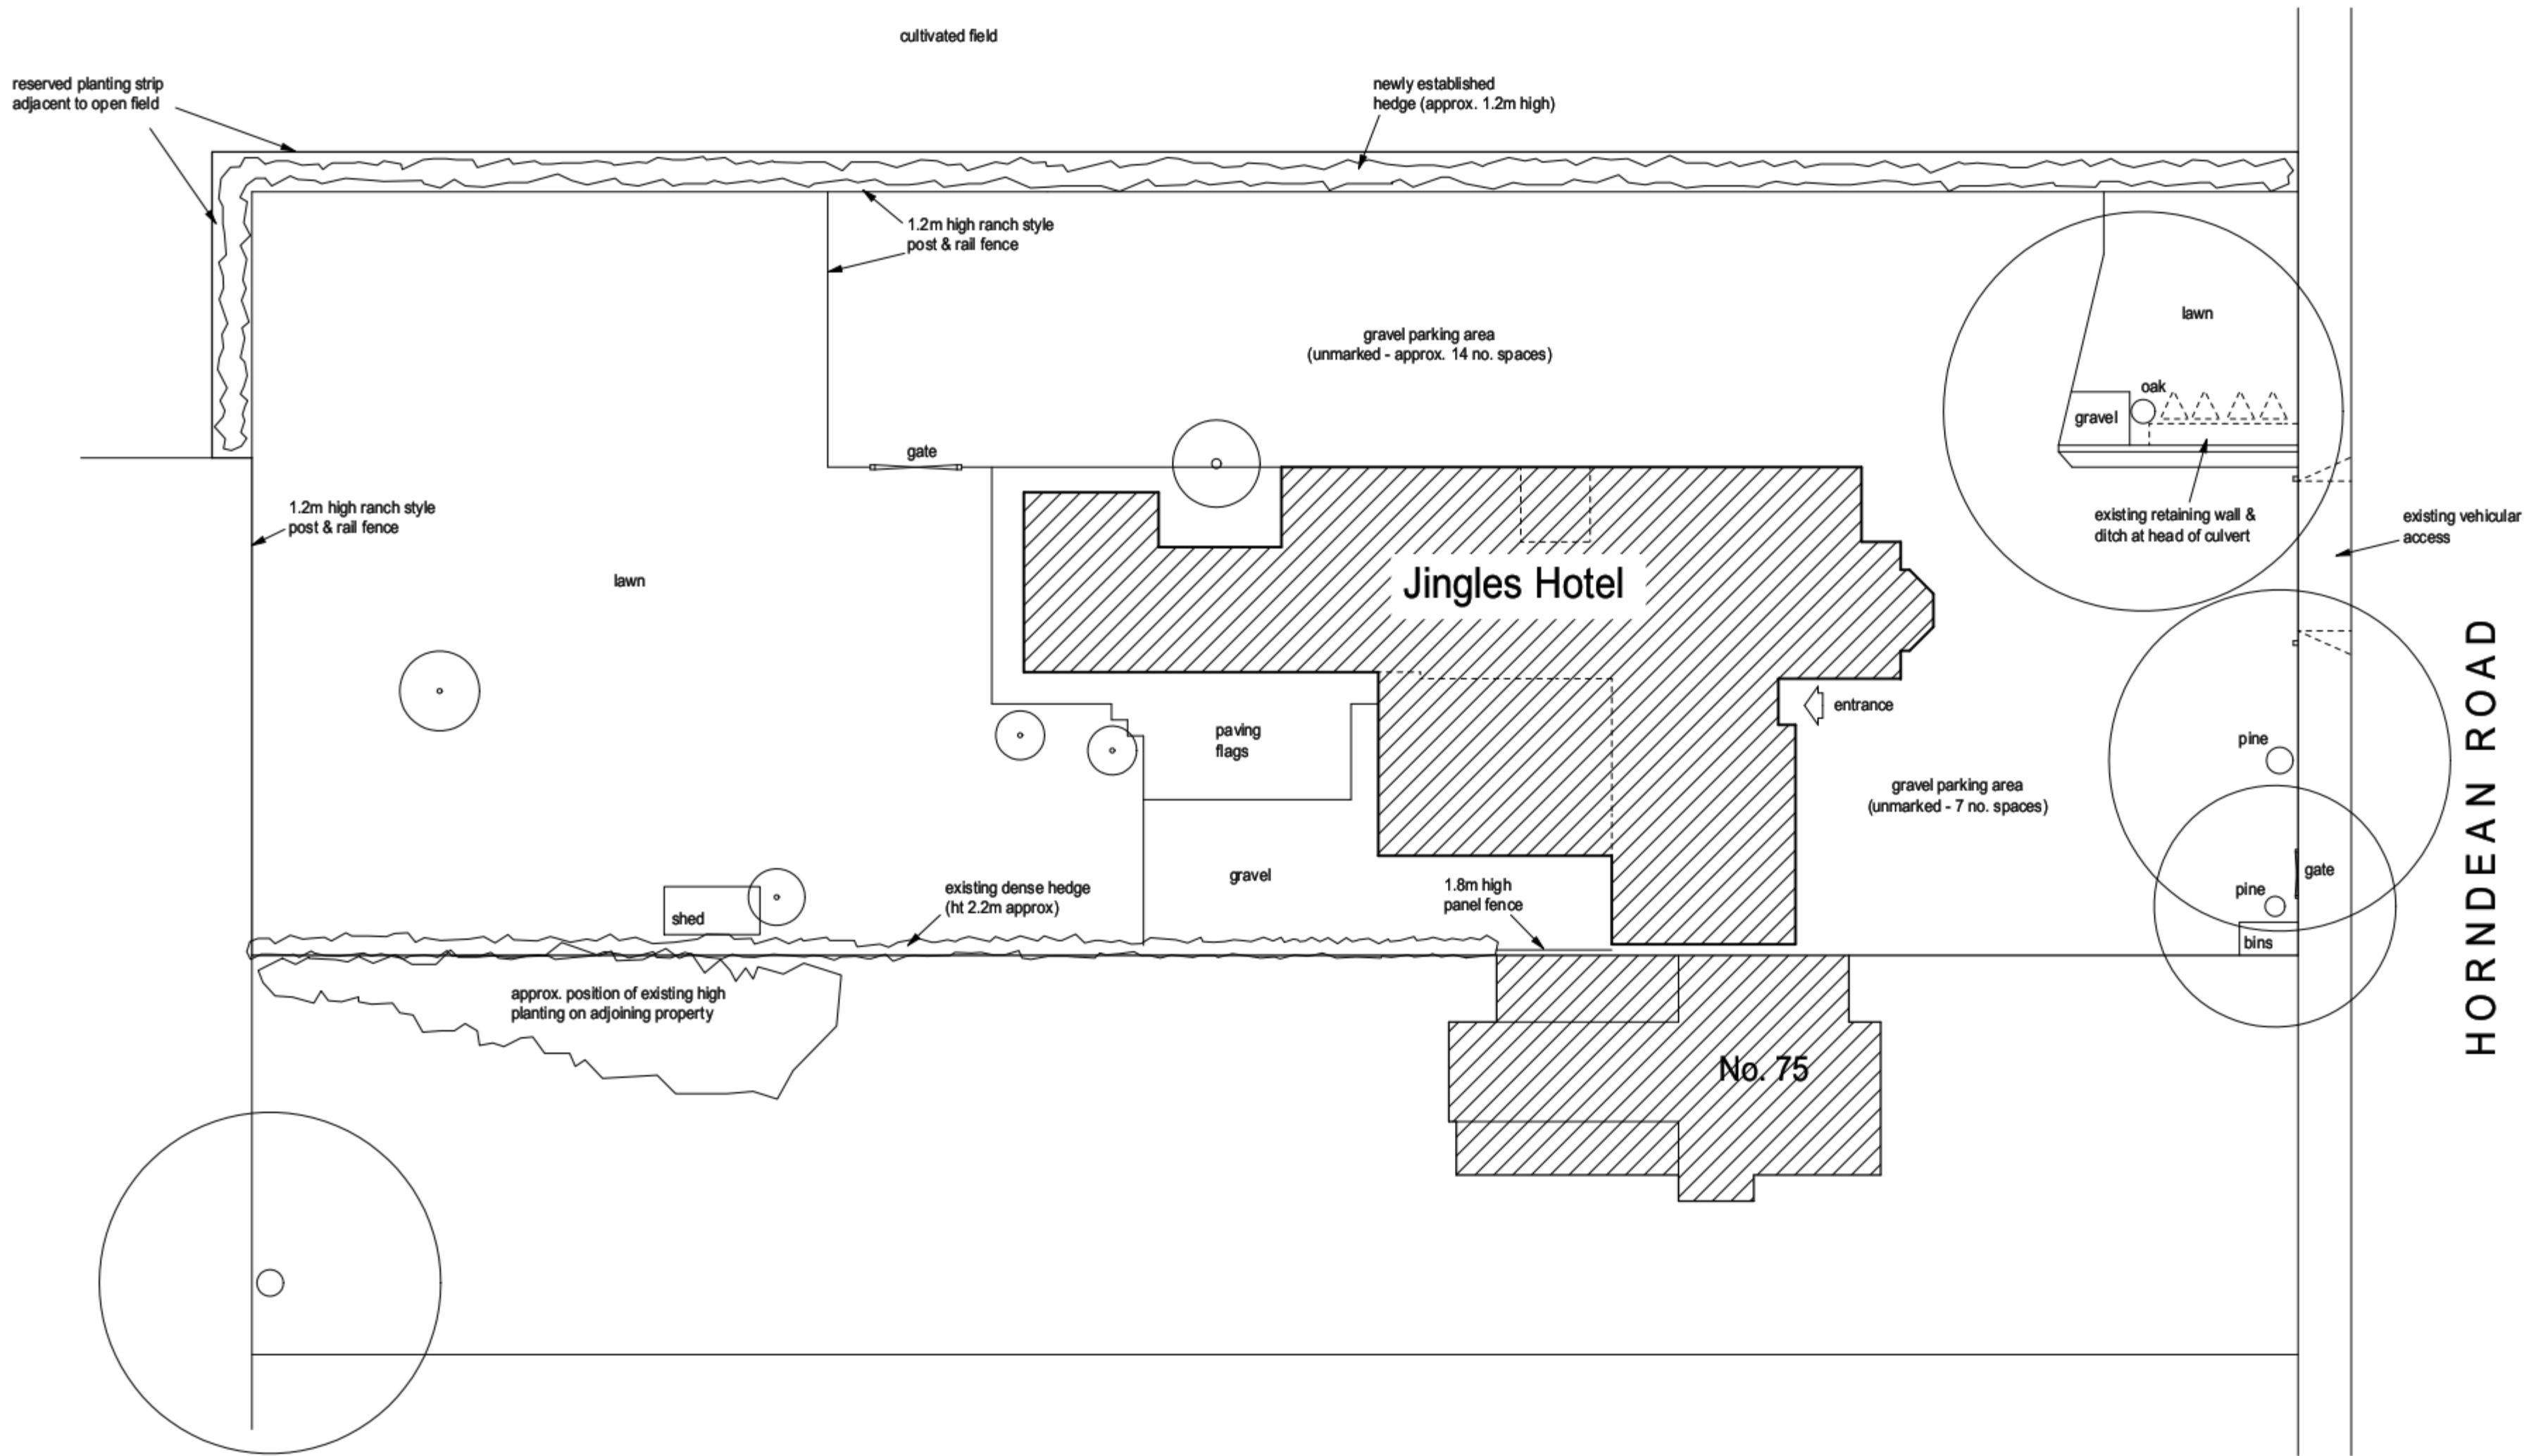

Existing Site Plan 1:200

 

		revisions		date	
drawing	drawing no.	rev.	date	scale(s)	sheet size
EXISTING SITE PLAN	2908/104		AUG 2010	1:200	A2
	client				
	MR. P. SAHOTA				
project					
PROPOSED EXTENSION TO JINGLES HOTEL 77 HORNDEAN ROAD, EMSWORTH HAMPSHIRE PO10 7PU		 ■ Jeffrey Douglas Chartered Architect ■ 114 Havant Road ■ Hayling Island ■ Hampshire ■ PO11 0LJ ■ Tel: (023) 9246 8889 ■ E-mail: jdo@jeffreydouglas.co.uk			