


10/59890/002

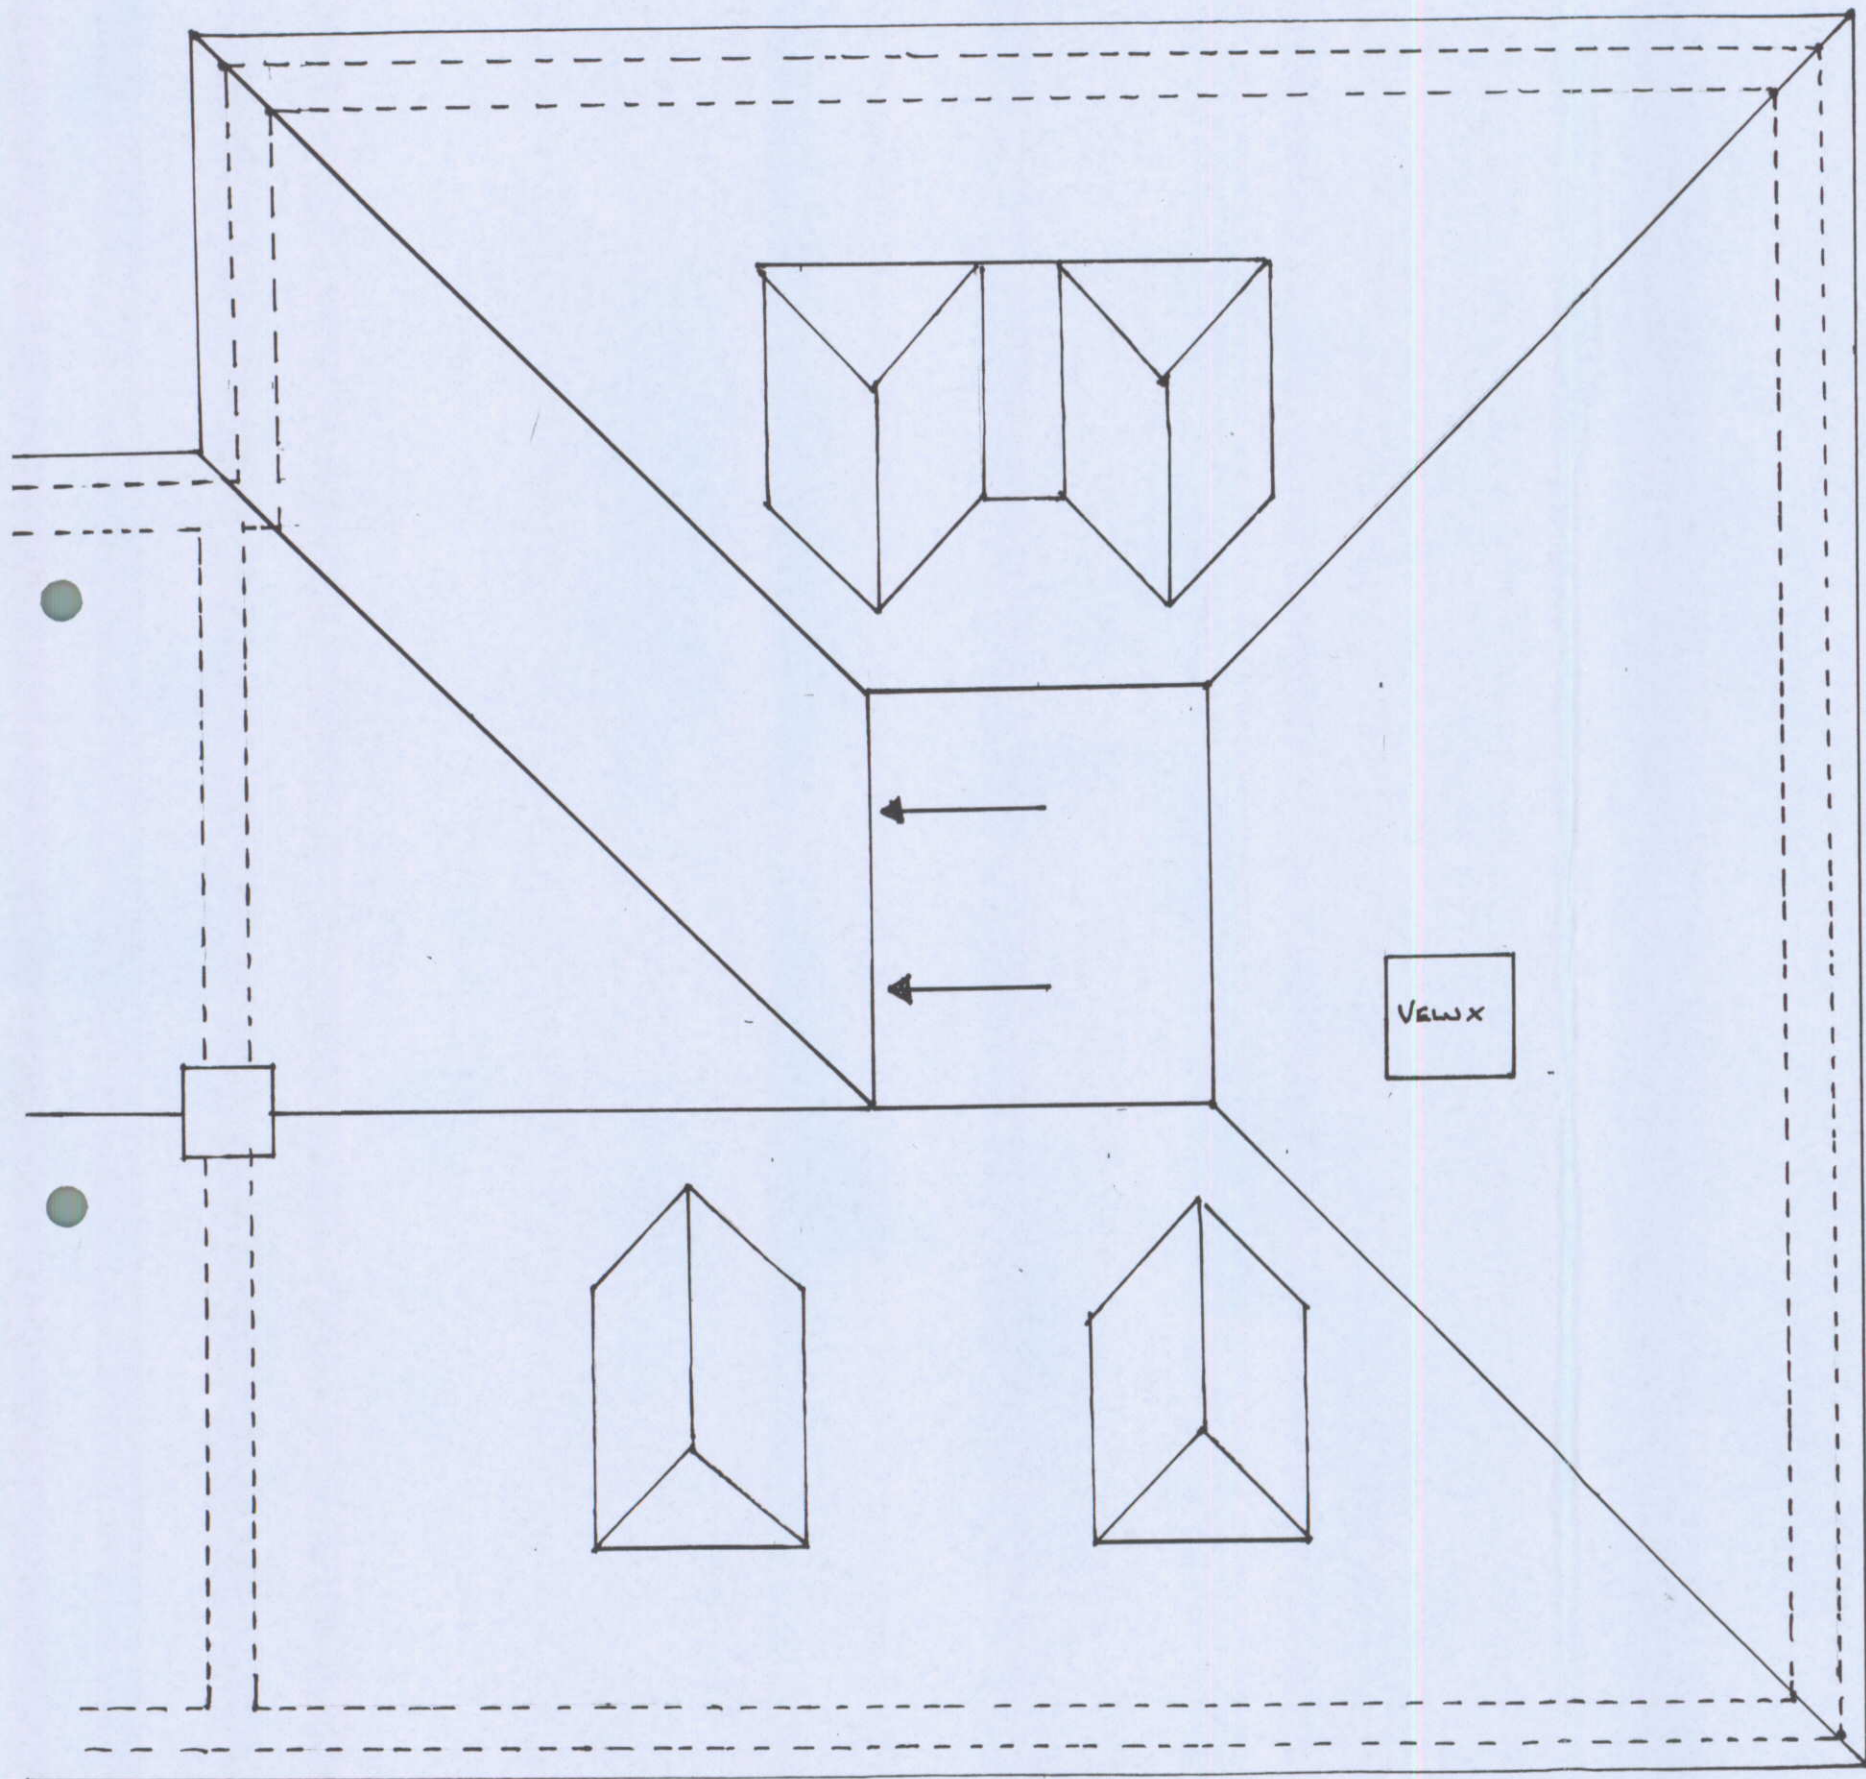

B.O.H.
REFUSE

HAVANT BOROUGH COUNCIL
DEVELOPMENT CONTROL
21 MAY 2010
RECEIVED

AMENDED

REVISIONS: A: DORMER POSITION ALTERED.
B: SIDE DORMER REMOVED + VIEW X ADDED.

195 SILVERDALE DRIVE. POT BOX	
Roof Plan	DECEMBER 2009
DWG 195/05/8	Drawn BY CM
Scale: 1:50	