


AMENDMENT 1:
EYEBROW DORMER CHANGED TO
SLOPING ROOF LIGHT
TO NEW UPPER LEVEL
BEDROOM

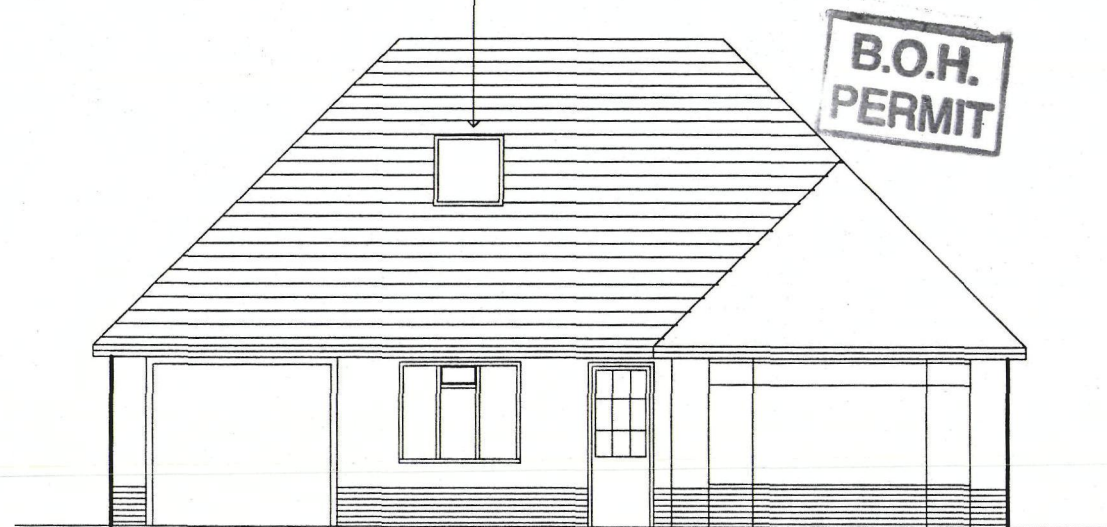


FRONT ELEVATION (EAST)

AMENDMENT TO PLANNING
APPLICATION



FRONT ELEVATION (EAST)
PLANNING APPLICATION
PP-01030137

FLAT ROOF DORMER
TILING TO SIDES TO MATCH
EXISTING

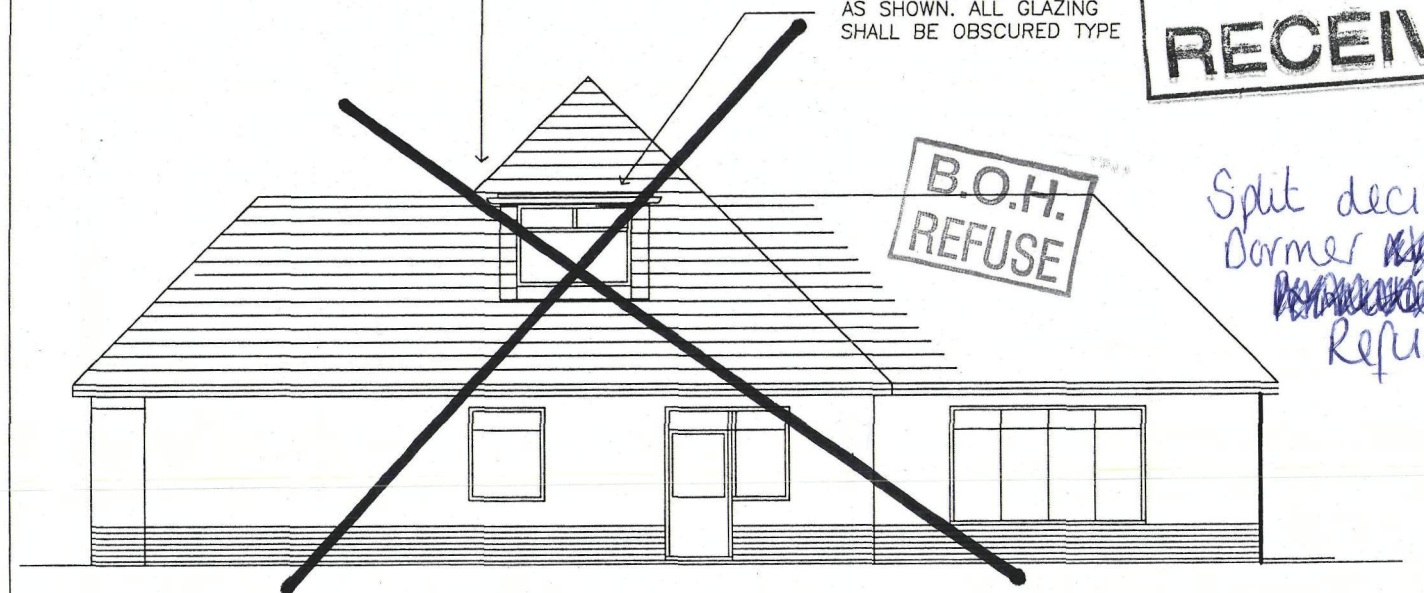


SIDE ELEVATION (NORTH)

AMENDMENT TO PLANNING
APPLICATION


AMENDMENT 2:
SLOPING ROOF LIGHT
CHANGED TO DORMER WINDOW
AS SHOWN. ALL GLAZING
SHALL BE OBSCURED TYPE



*Split decision
Dormer not
Refused*

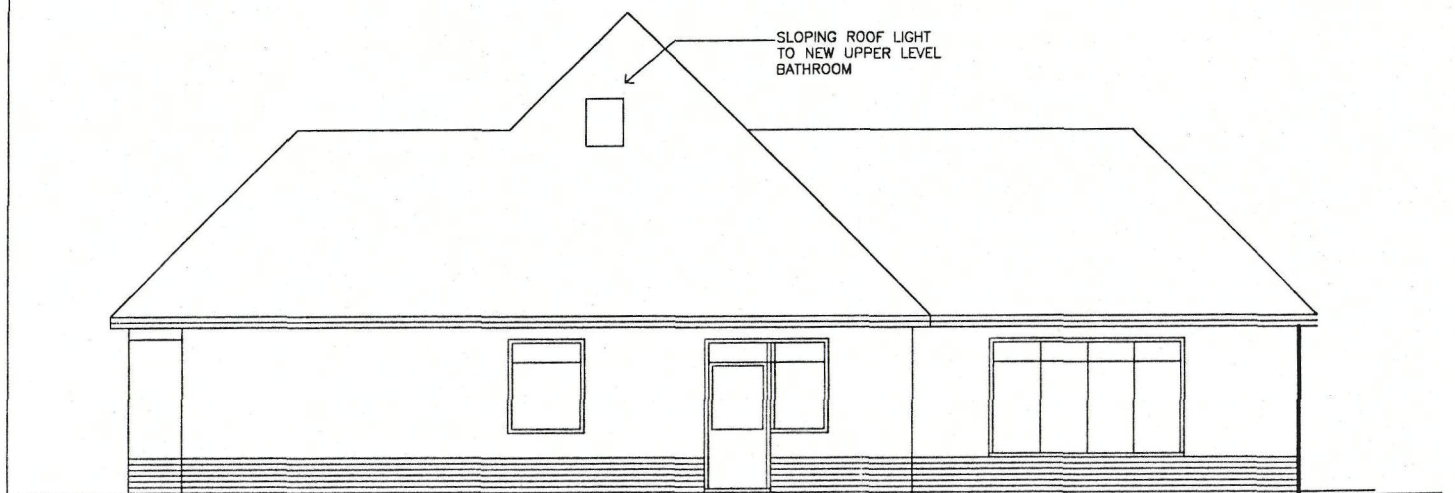

SIDE ELEVATION (NORTH)
PLANNING APPLICATION
PP-01030137

 

Drawing Title	Scale
42 STAUNTON AVENUE	1:100
ELEVATIONS INDICATING	
AMMENDMENTS TO PLANNING	
APPLICATION	
(Planning Ref: PP-01030137)	
Drawing No.	Drawing Size
SAX-ST-AVE-0307	A3
	Revision
	A1