


10/59890/002

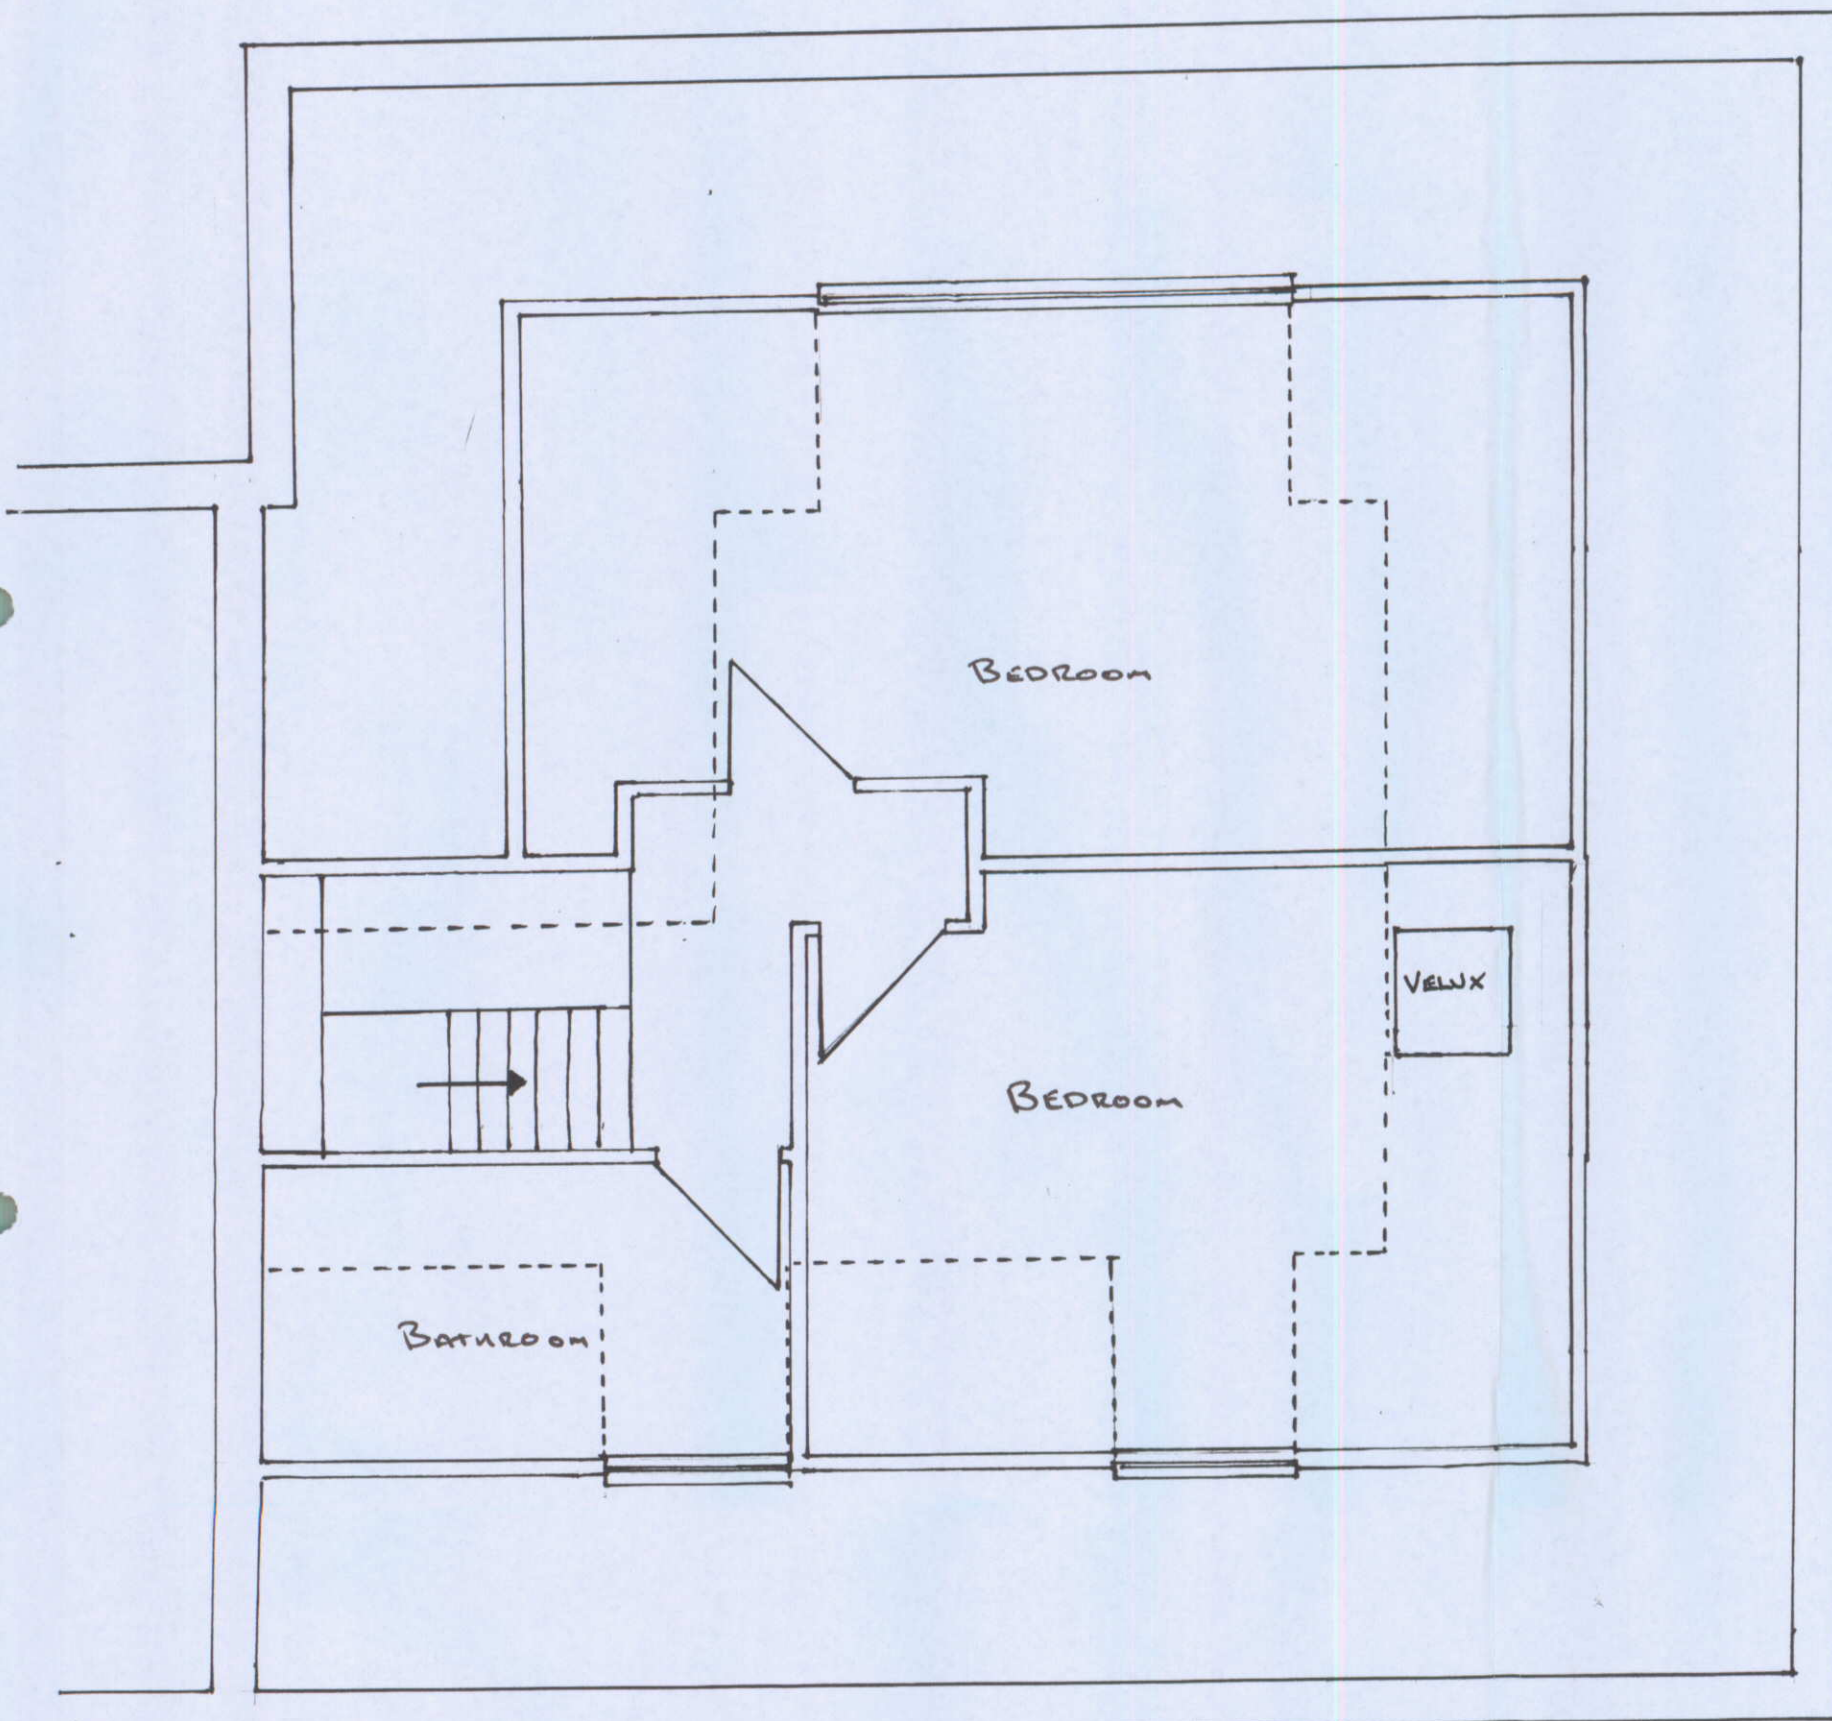

B.O.H.
REFUSE

HAVANT BOROUGH COUNCIL
DEVELOPMENT CONTROL
21 MAY 2010
RECEIVED

AMENDED

REVISIONS: A DORMER POSITION ALTERED

195 SILVERDALE DRIVE - POT BOX

1st FLOOR PLAN DECEMBER 2009

DWG 195/014/A DRAWN BY: CM

Scale 1:50