


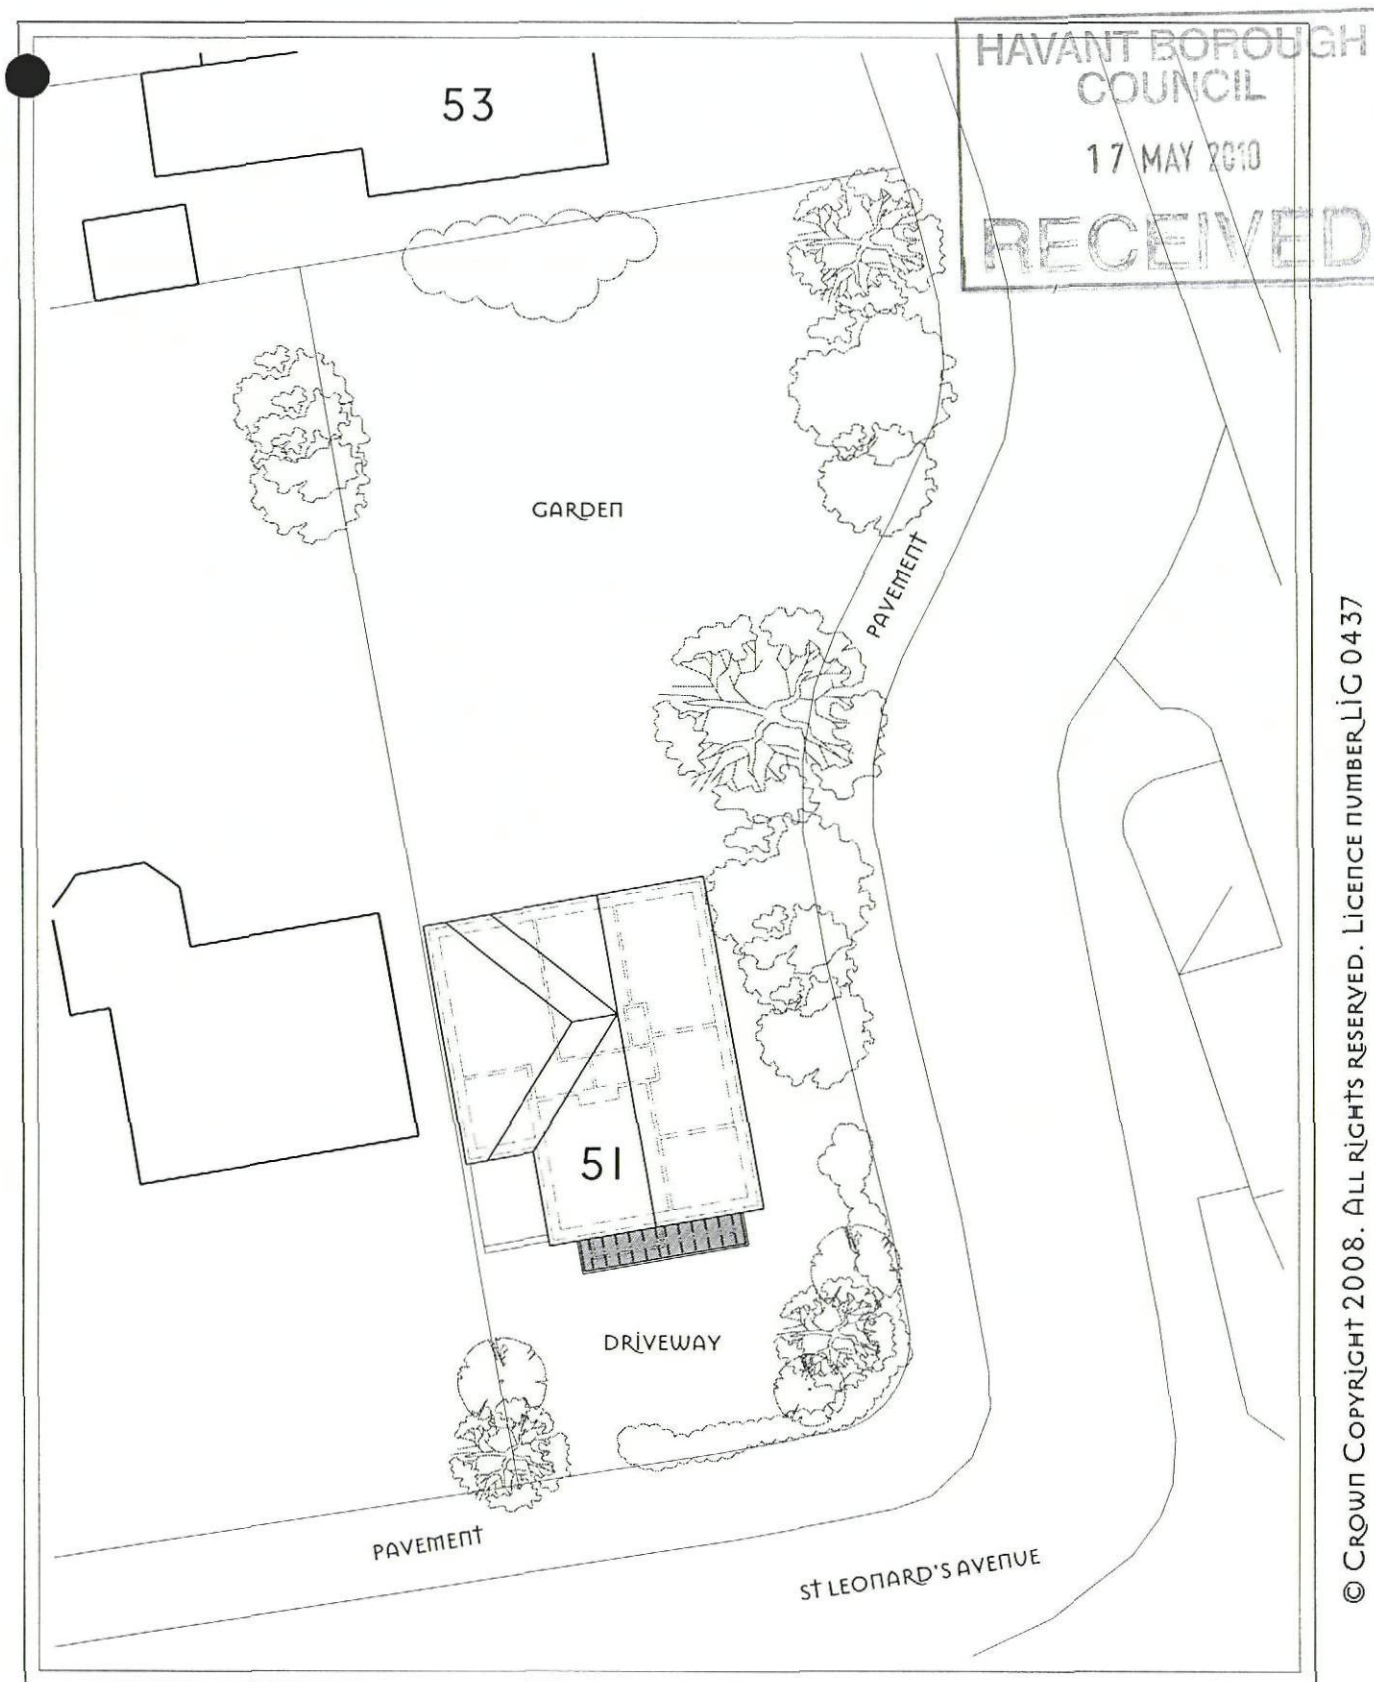


0m 10m
SCALE 1:250

SITE PLAN
SCALE 1:250



LOCATION PLAN
SCALE 1:1250

0m 100m
SCALE 1:1250

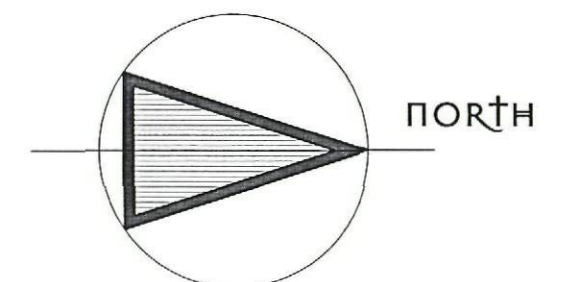

Revision A: GENERAL REVISIONS 11.05.10

PROPOSED BAY WINDOW & ALTERATIONS TO 51 ST LEONARDS AVENUE, HAYLING ISLAND

DRAWING NO. 01A
SCALE 1:250 / 1:1250

© CROWN COPYRIGHT 2008. ALL RIGHTS RESERVED. LICENCE NUMBER LIG 0437