


Location site boundary


	
project	7 First Avenue Denvilles Havant
client	Mr N Weaver
title	Tree Constraints Plan
dwg	BJH 01/02
scale	1:200 @ A3
date	July 2025
job	1423
drawn by	bjh
10 Southleigh Grove, Hayling Island, Hampshire PO11 0SH 07875 520881 berniesharverson@gmail.com	

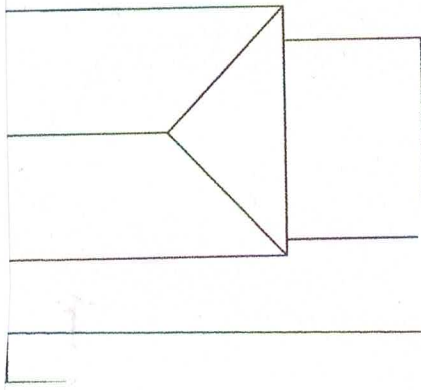

Key:

-  = Trees of A (high) grading
-  = Trees of B (moderate) grading
-  = Trees of C (low) grading
-  = Trees of U (fell) grading
-  = Radial Root Protection Zone in accordance with Section 6.2 of BS5837:2012.

Section 6.2 of BS5837:2012.

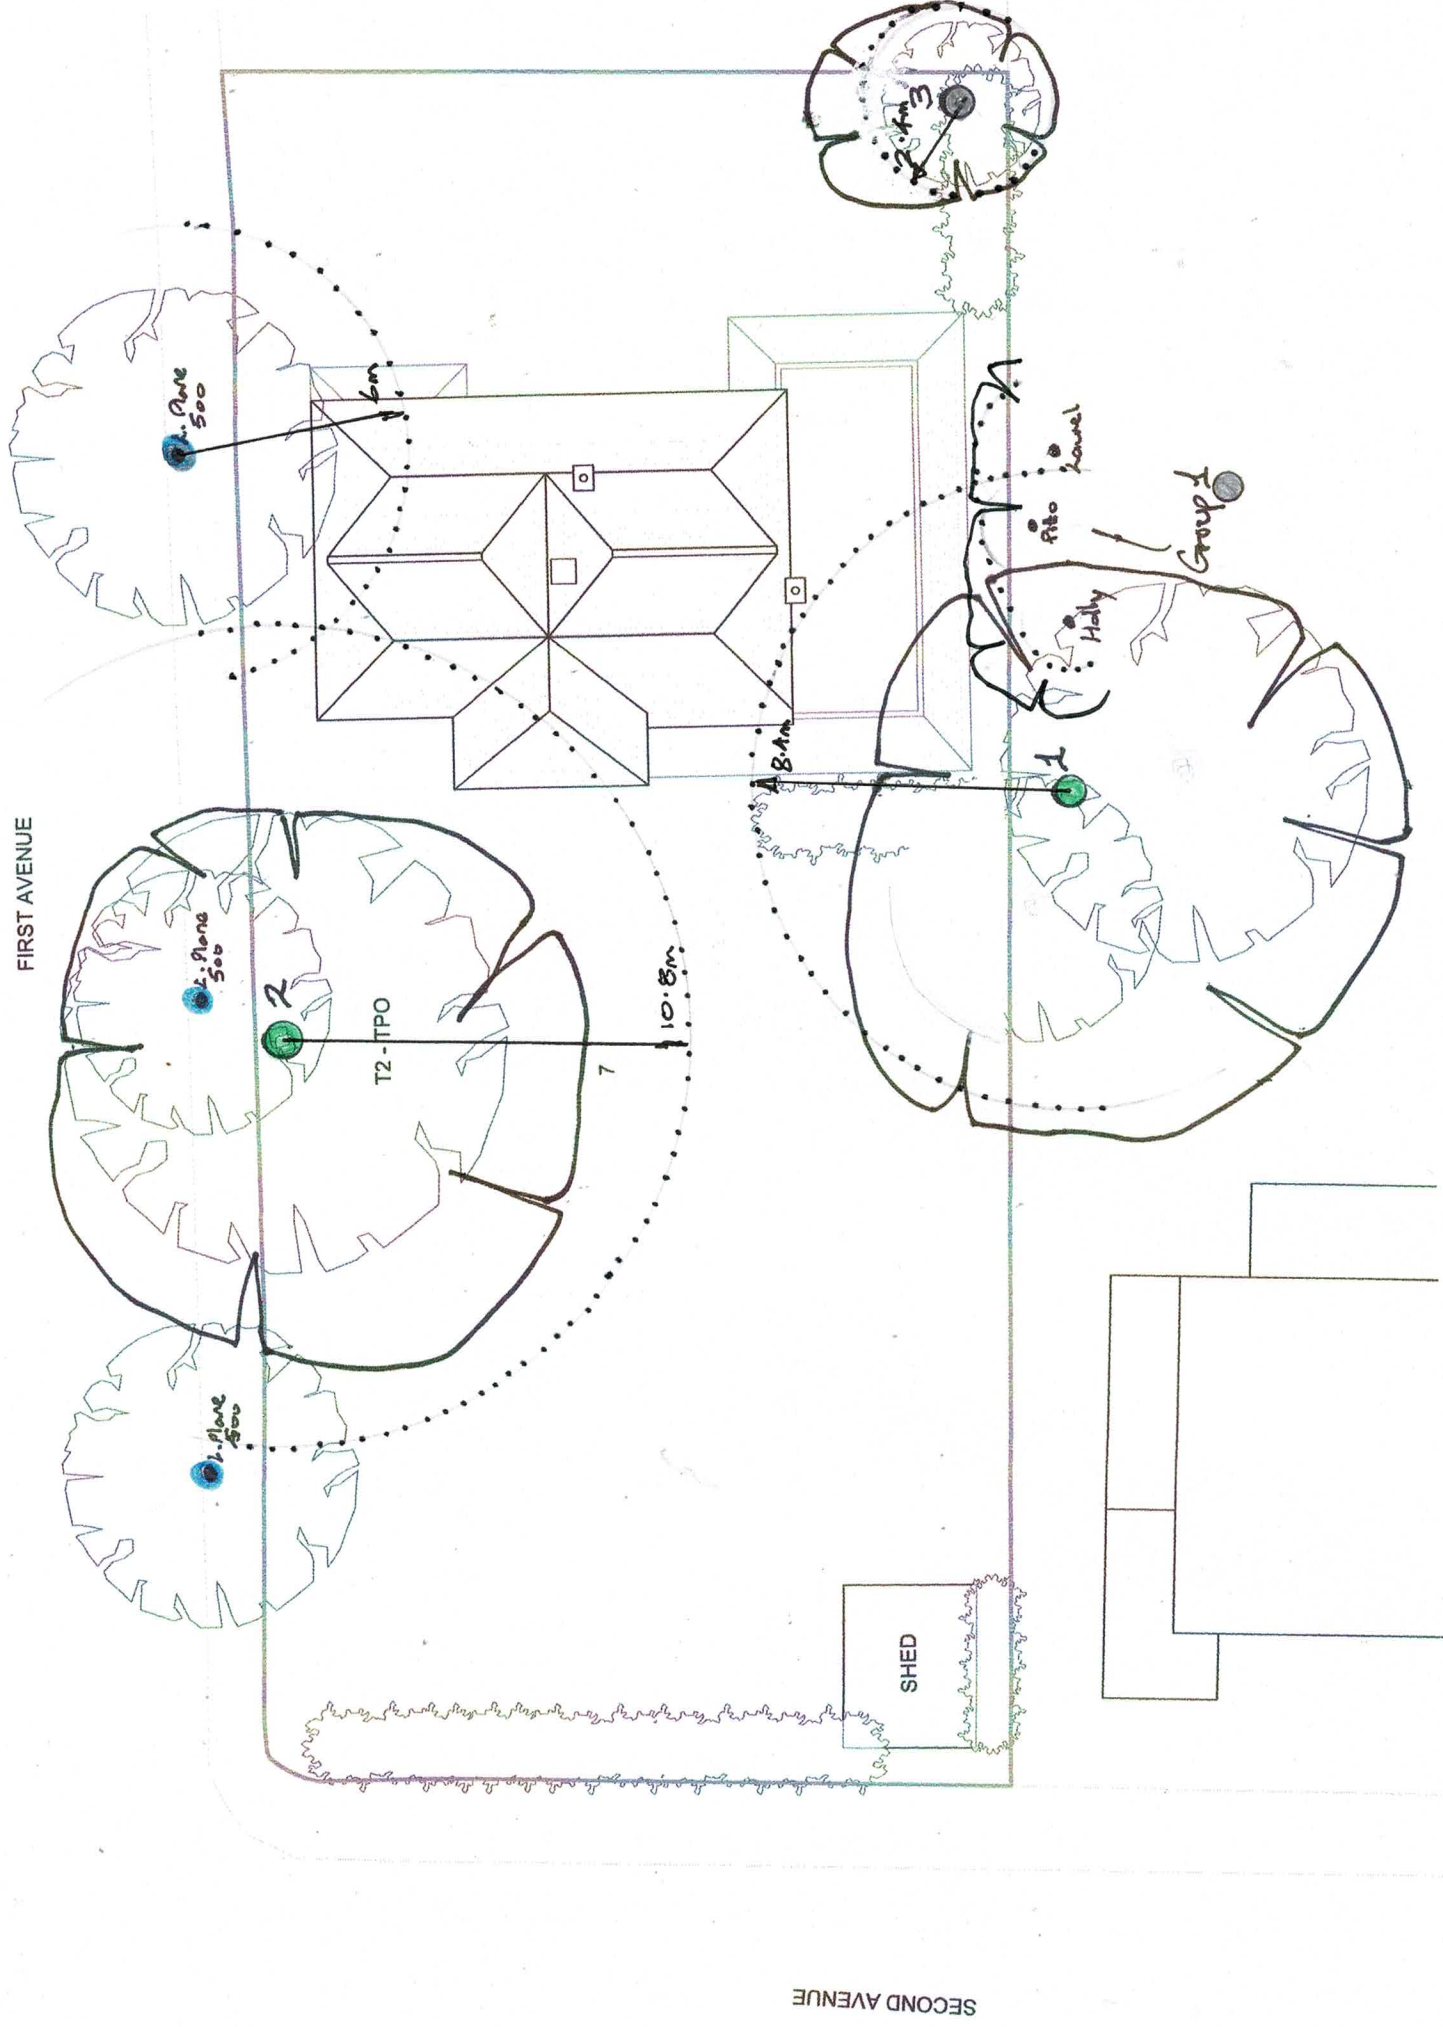

Revisions: P1 Issued to Client for Comment
A Issued to Local Planning Authority

11/02/2025
24/03/2025

PROJECT: 7 First Avenue, Havant
SHEET: Site Plan as Existing

DRAWING NO: A1021 101

REV: A

DATE: Jan 2025

SCALE: 1:200

0 1 2 3 4 5 M

PLANNING



STYLES
ARCHITECTURE

virki@styles-architecture.co.uk