

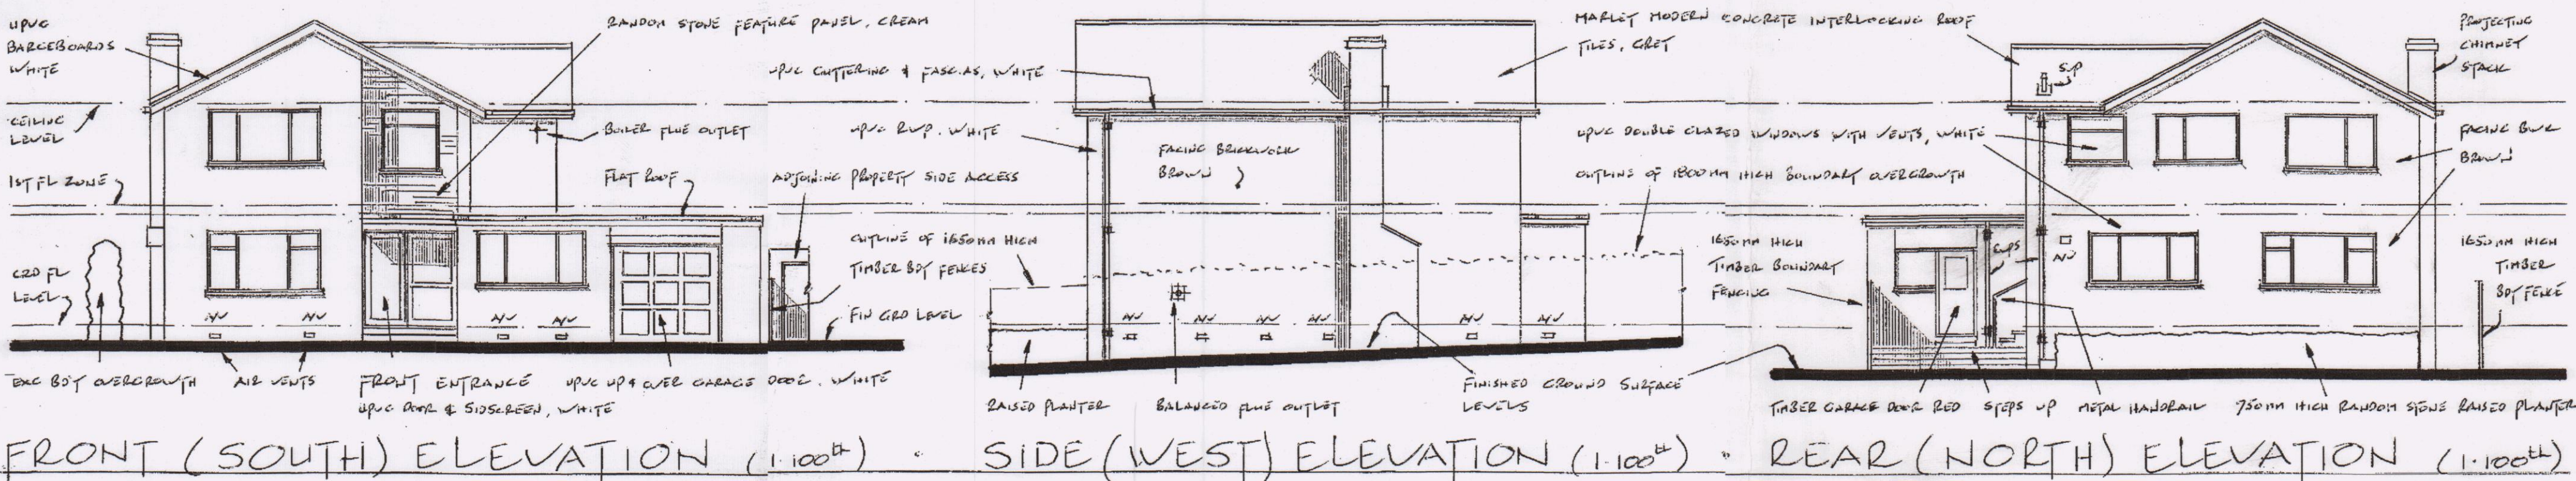
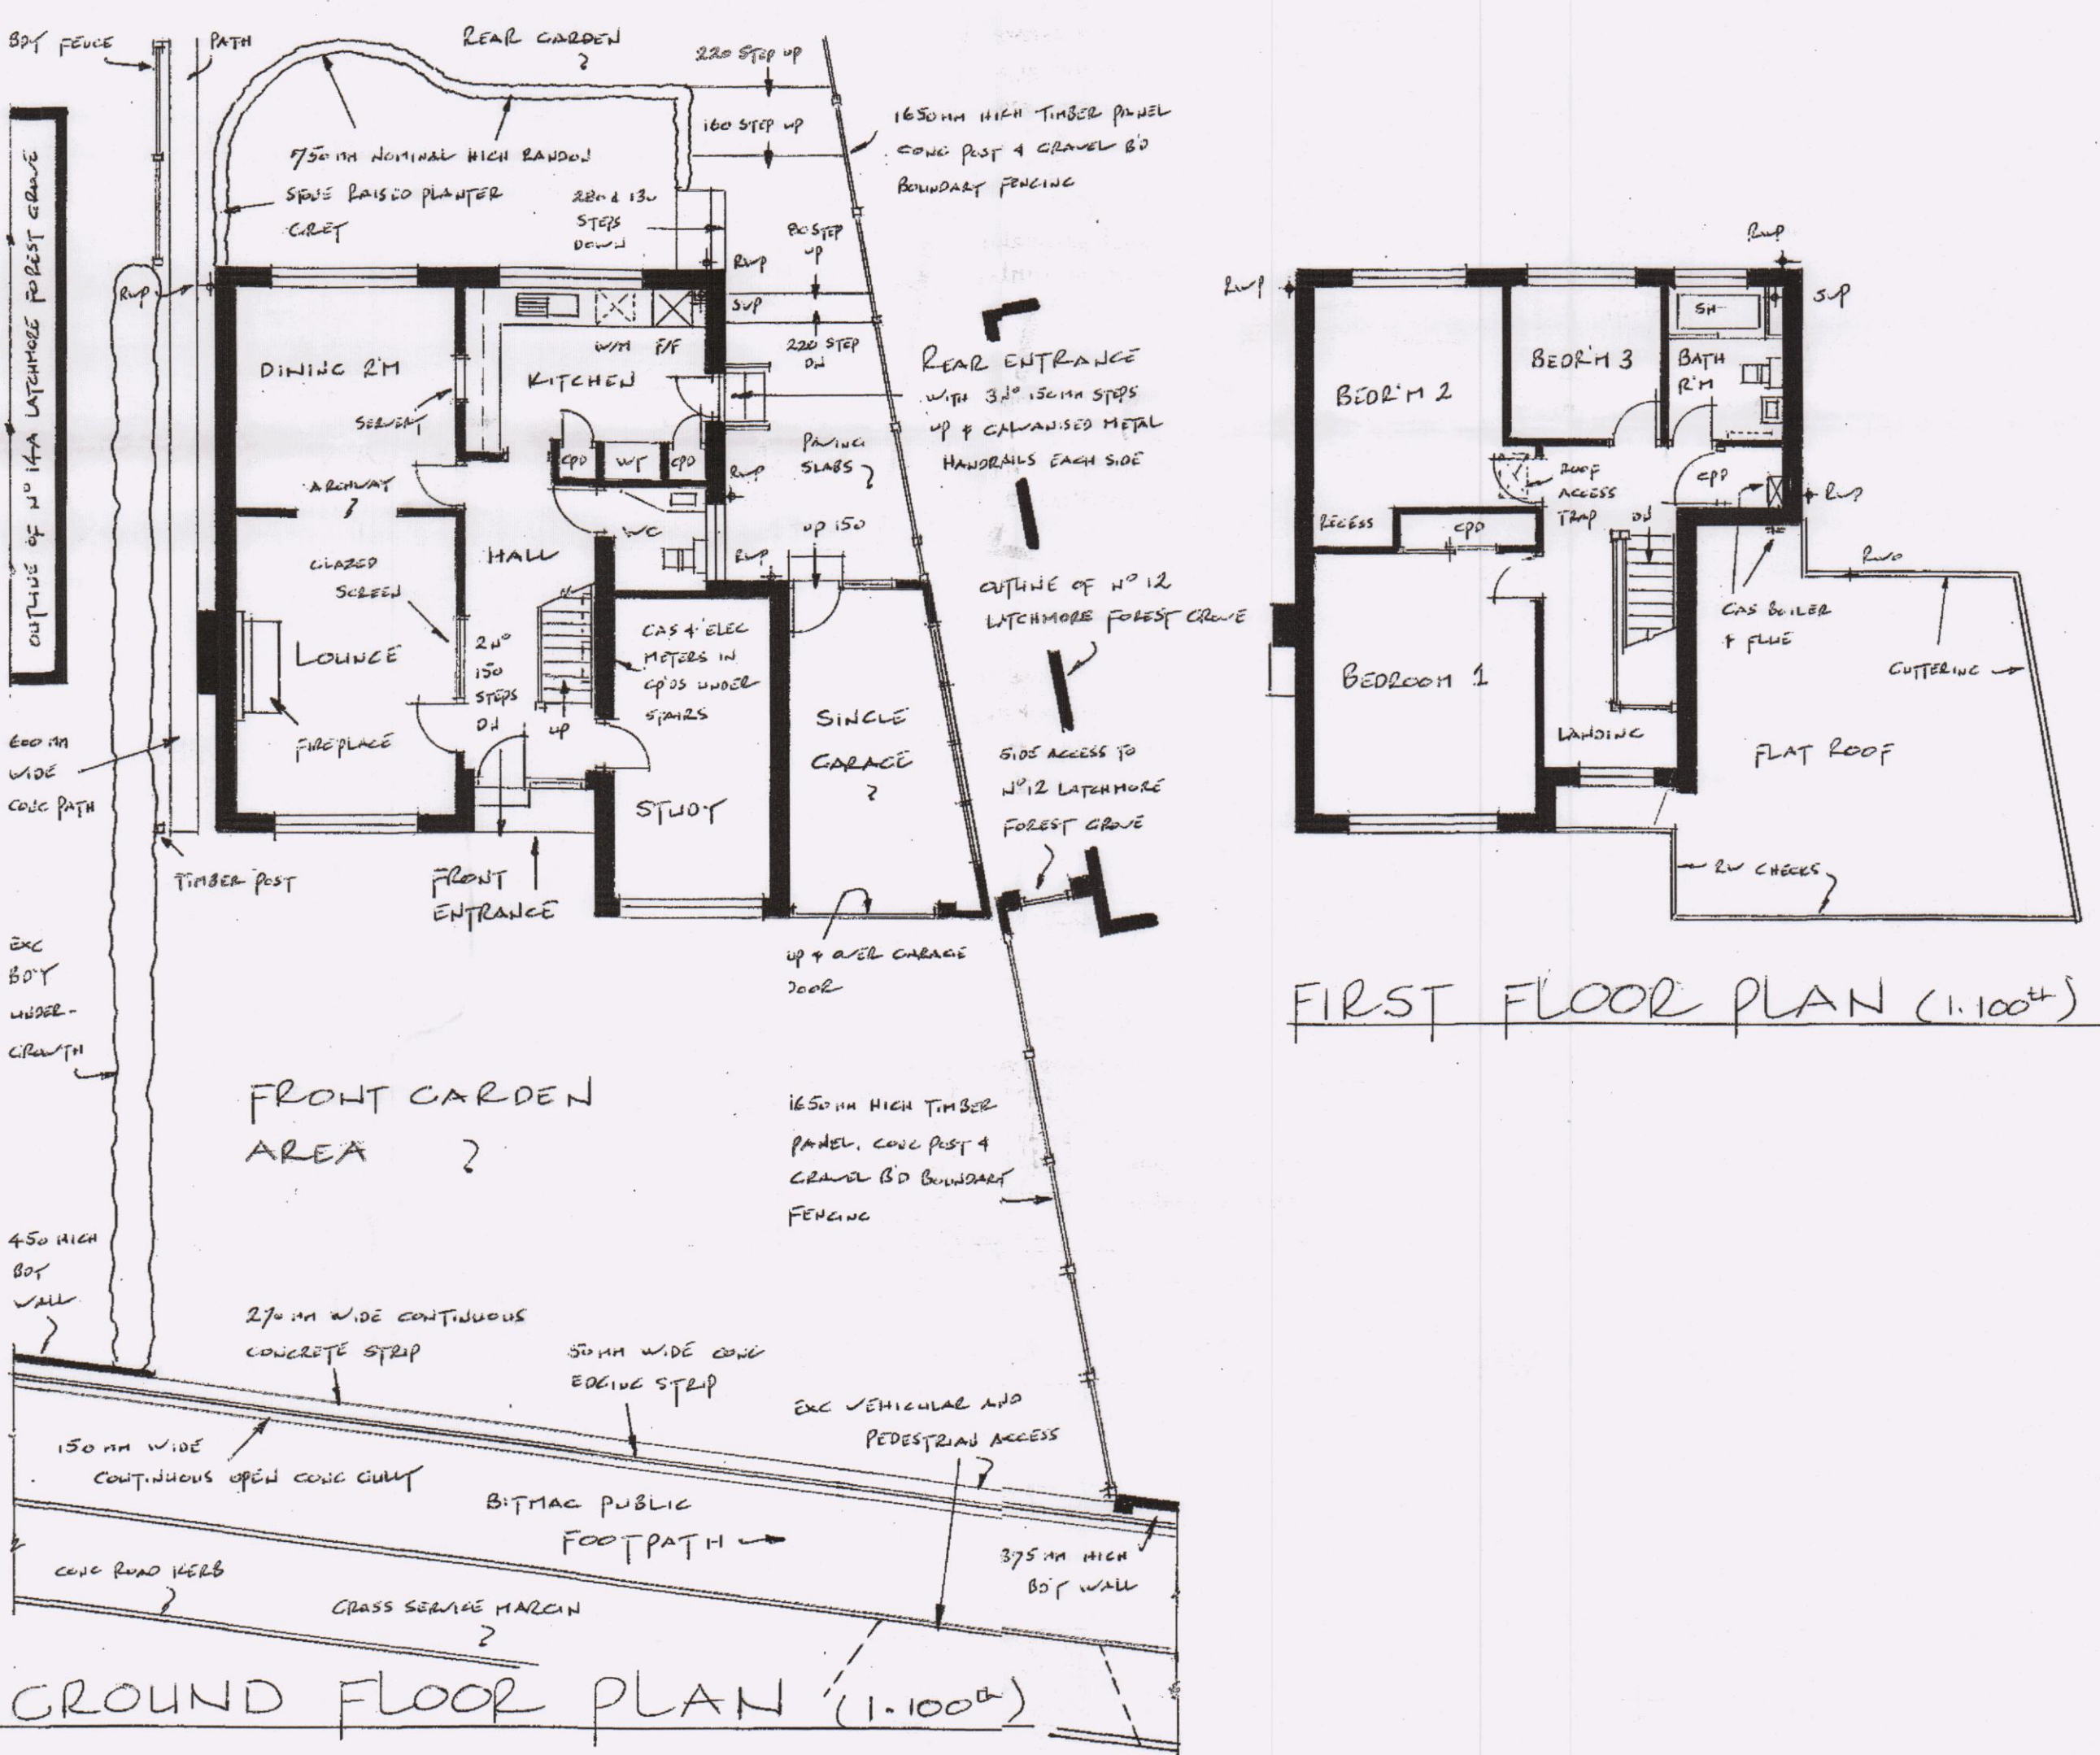


EXISTING FLOOR PLANS & ELEVATIONS TOGETHER WITH SITE LOCATION PLAN AT N° 14 LATCHMORE FOREST GROVE • WATERLOOVILLE • HAMPSHIRE • PO8 8XC • FOR MR J READ • SCALES : 1:100 & 1:1250<sup>th</sup>

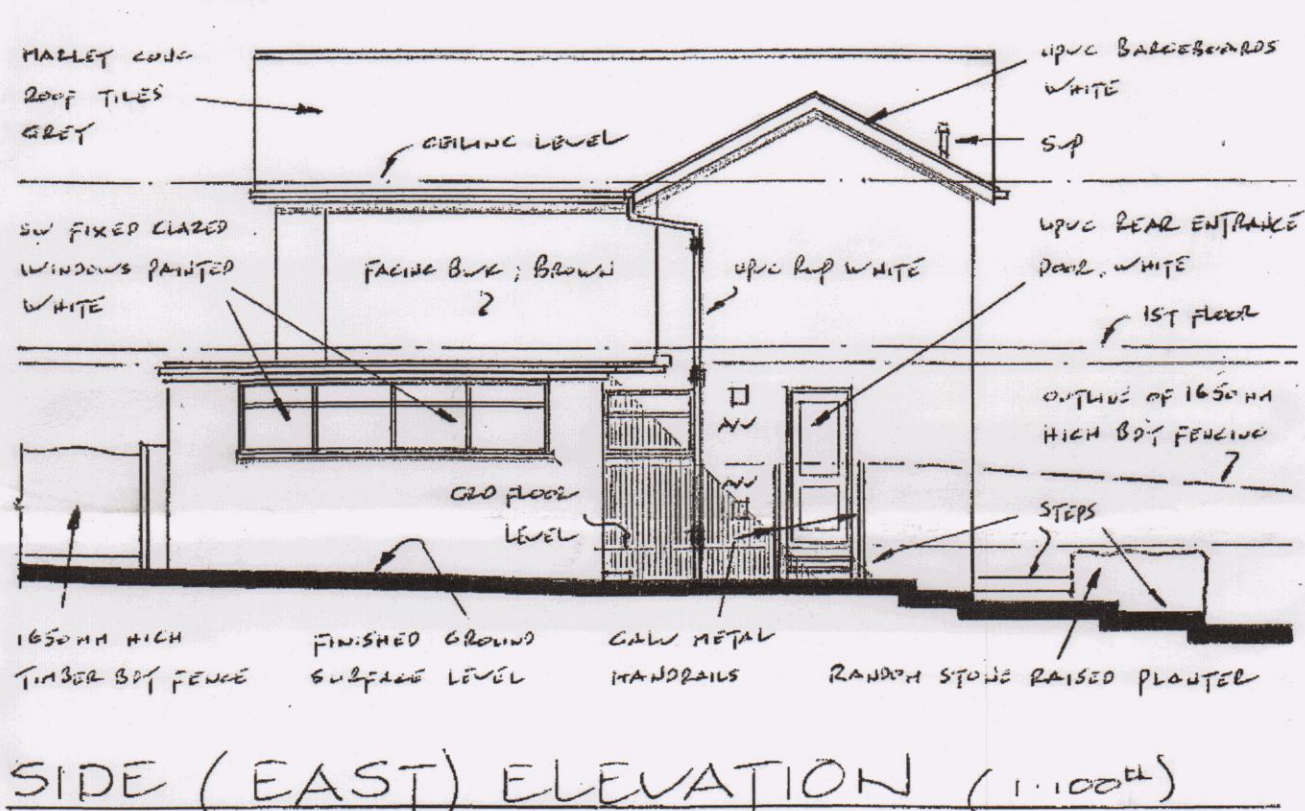

| ISSUE | DATE   | COMMENTS                   |
|-------|--------|----------------------------|
| 1     | 4/8/25 | ISSUED FOR RECORD PURPOSES |


14 Latchmore Forest Grove, Waterlooville, PO8 8XC

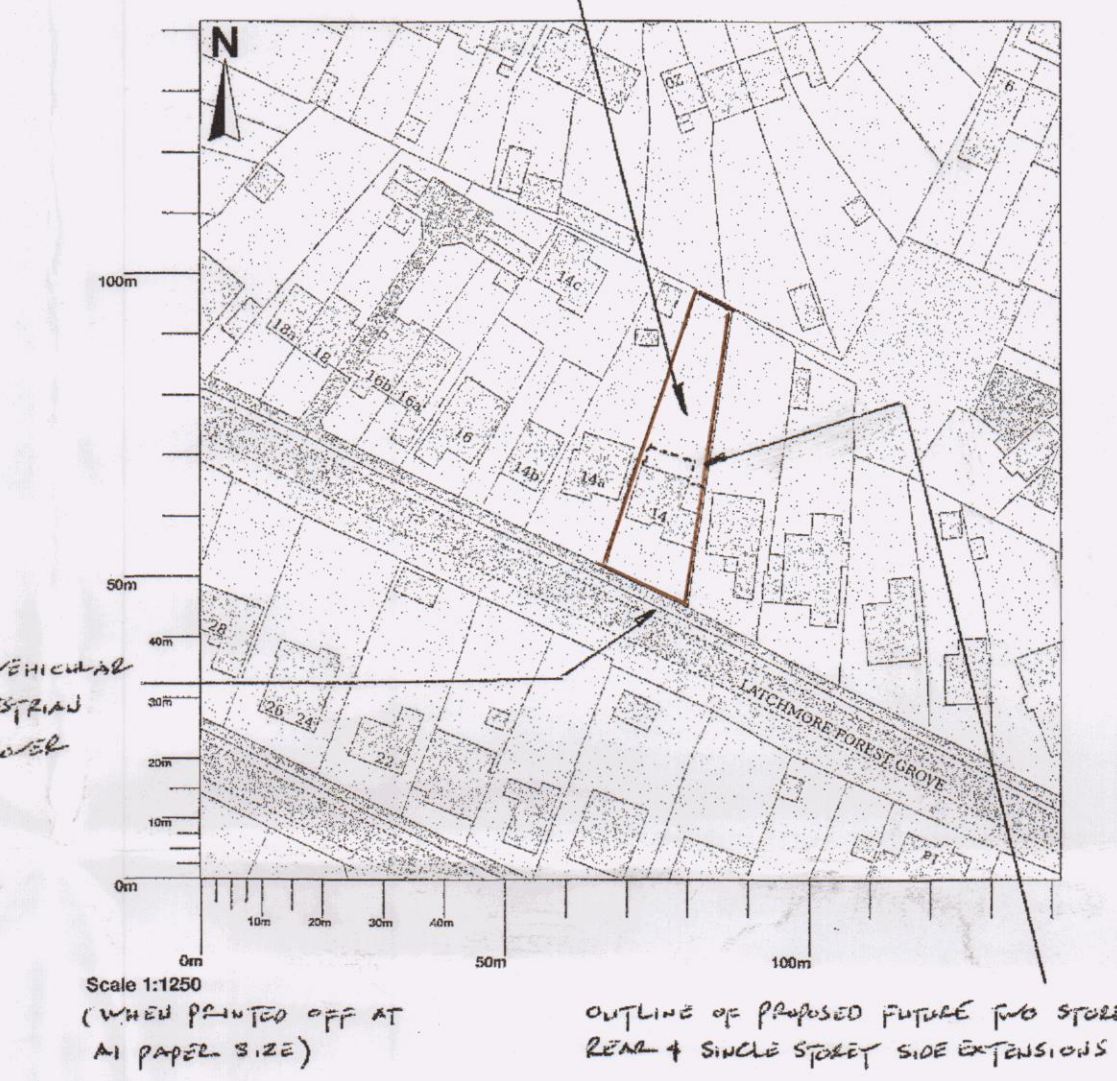

© Crown copyright and database rights 2025 OS 100054135. Map area bounded by: 469011.111201 469153.111343. Produced on 24 June 2025 from the OS National Geographic Database. Supplied by UKPlanningMaps.com. Unique plan reference: p21/uk/1274694/1709763

Ordnance Survey  
Licensed Mapping

SITE LOCATION PLAN • SCALE : 1:1250<sup>th</sup>

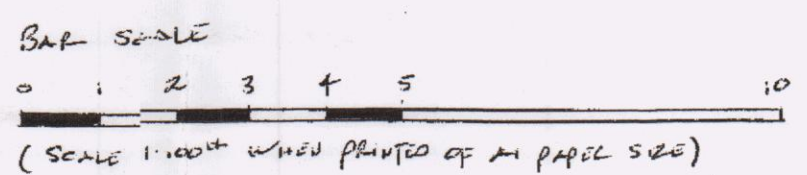

DRAWING N° LFG/EXP/100/1