


[illegible]

SIDE (WEST) ELEVATION (1:100th)


REAR (NORTH) ELEVATION (1:100th)

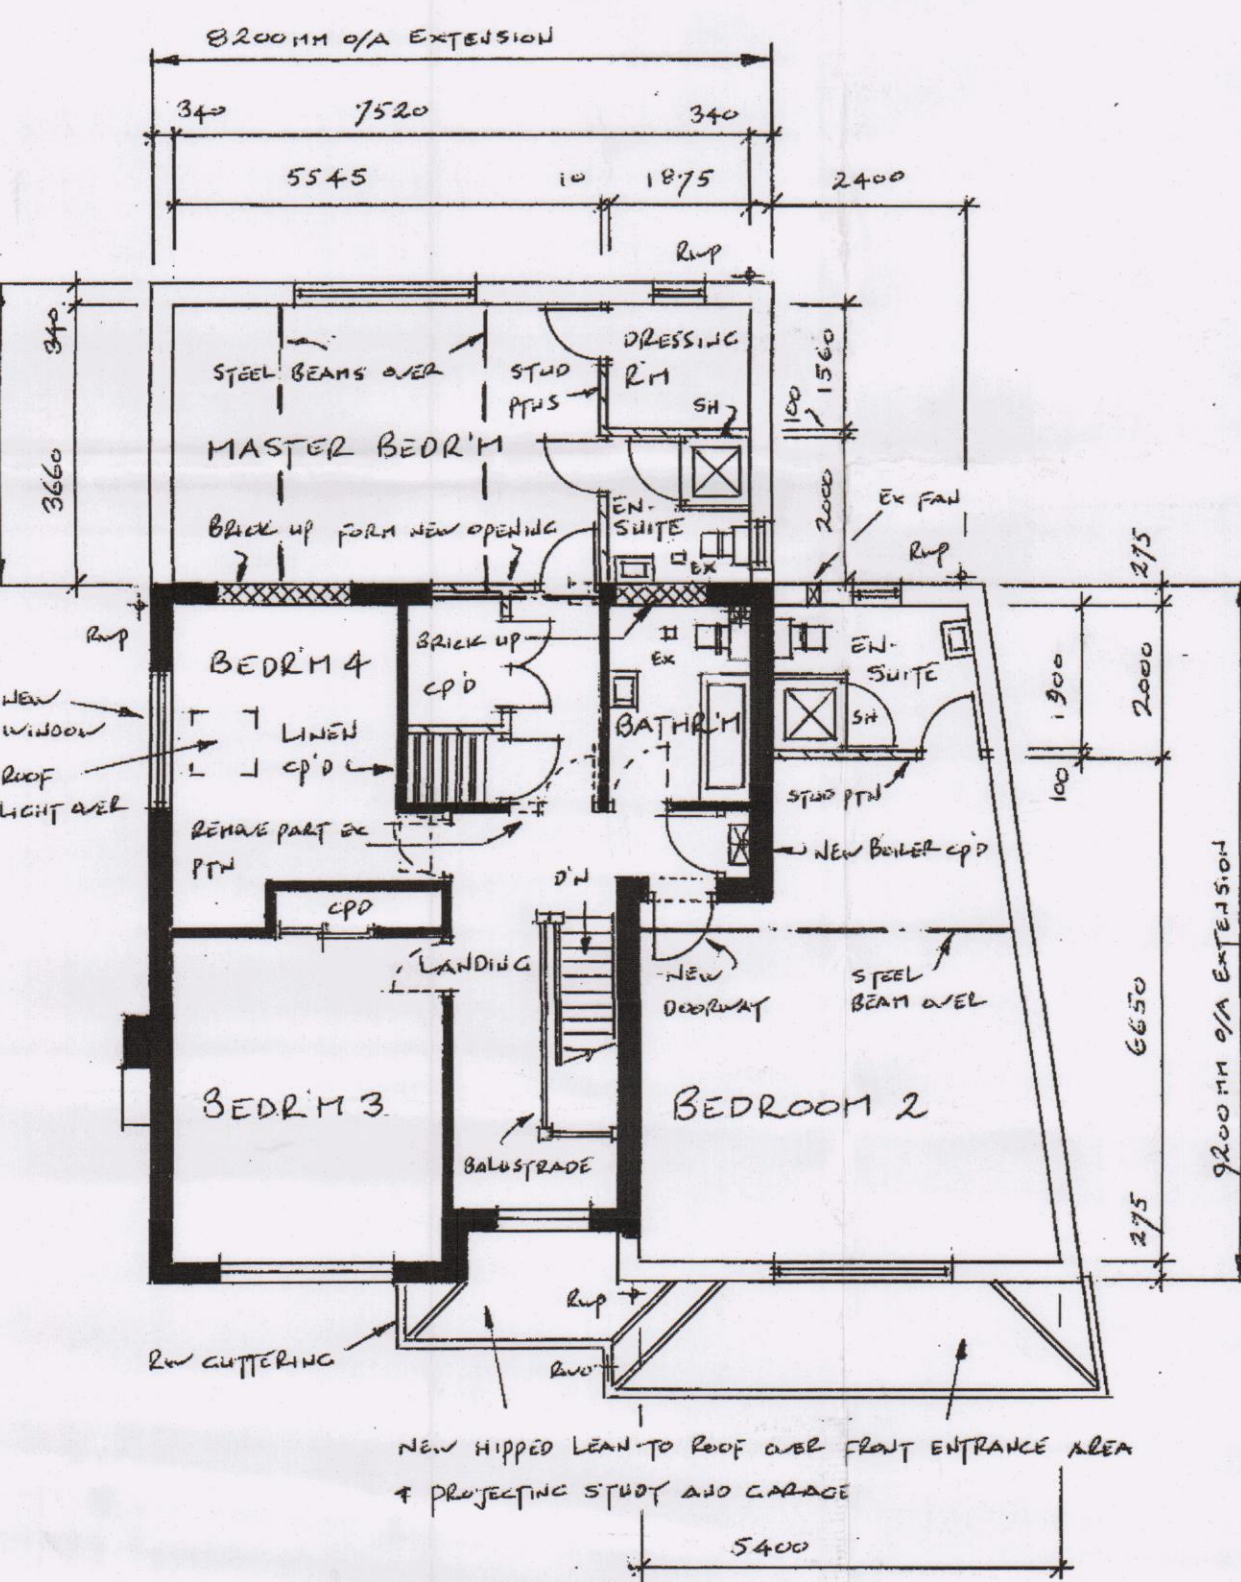


FIRST FLOOR PLAN (1:100th)

NOTE
EXISTING VEHICULAR BITMAC CROSSOVER
WIDENED FROM 3600MM TO 4500MM


ISSUE	DATE	COMMENTS
1	4/8/25	ISSUED FOR PLANNING APPROVAL PURPOSES

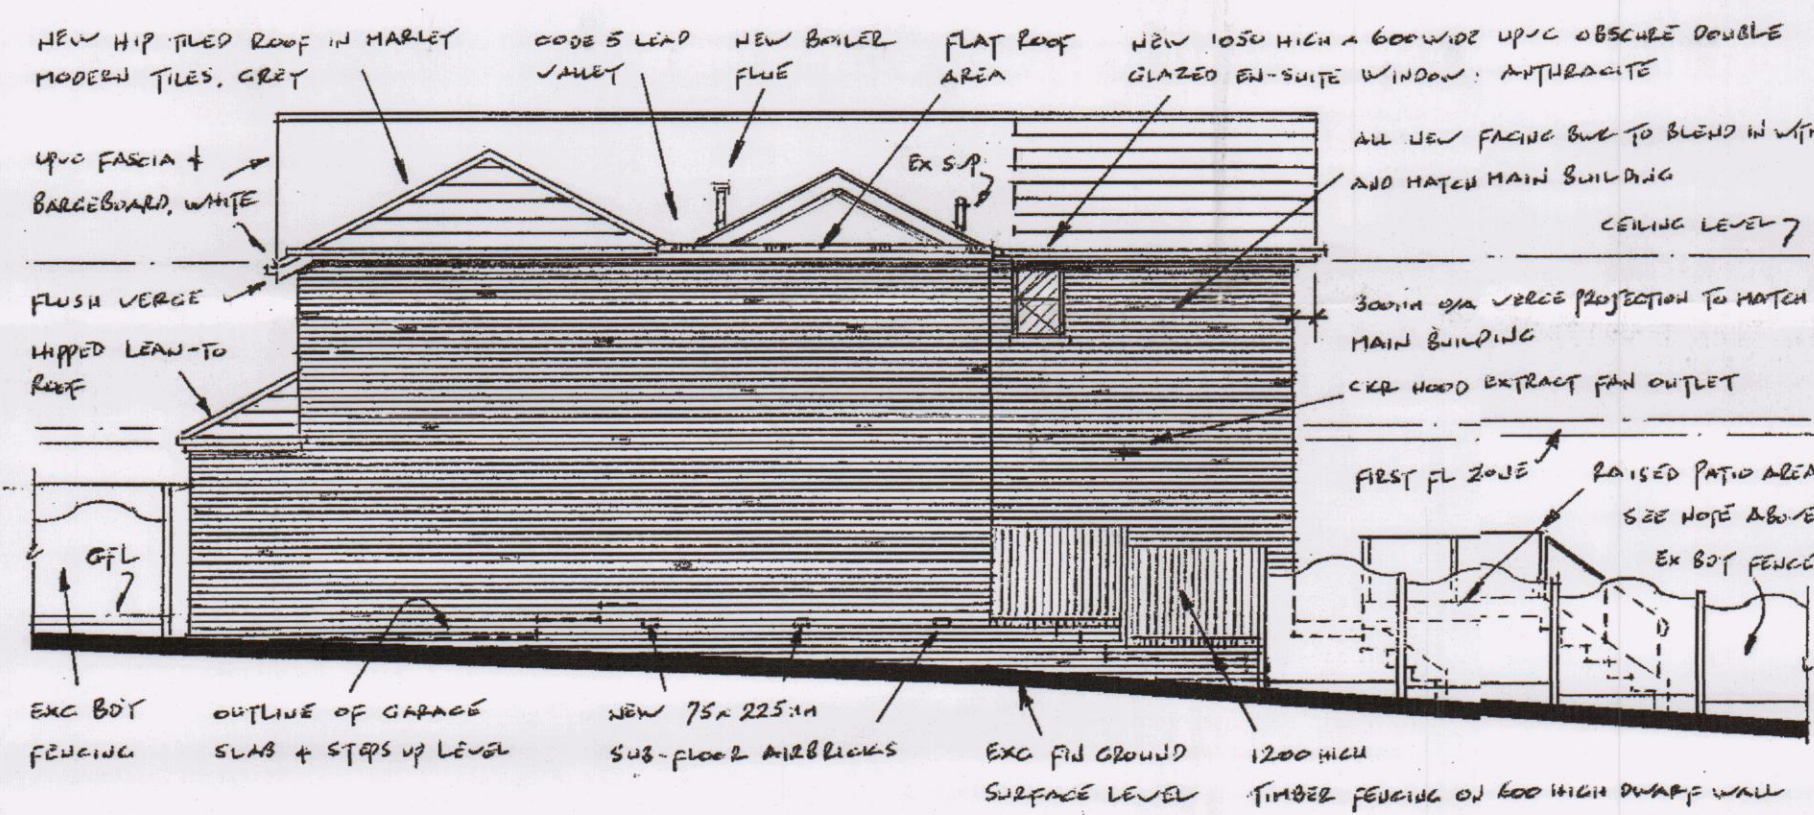

SIDE (EAST) ELEVATION (1:100th)

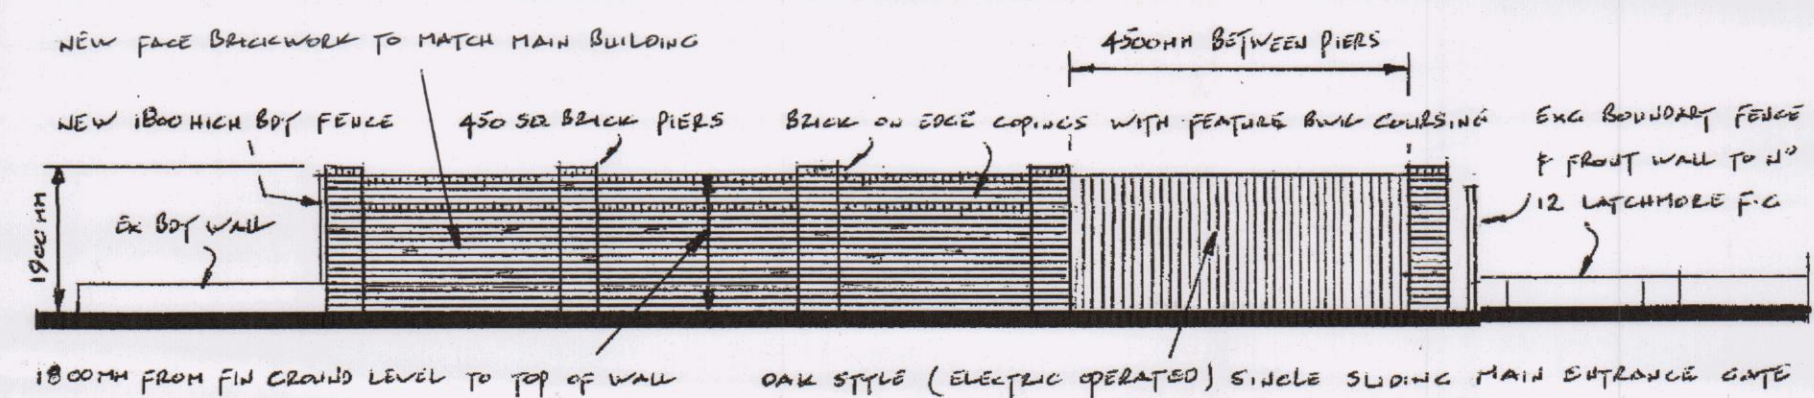

ELEVATION OF NEW FRONT BOUNDARY WALL
FROM LATCHMORE FOREST GROVE - SCALE: 1:100th

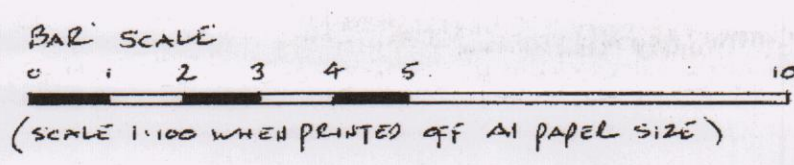

DRAWING N° LFG/PP/100/1